



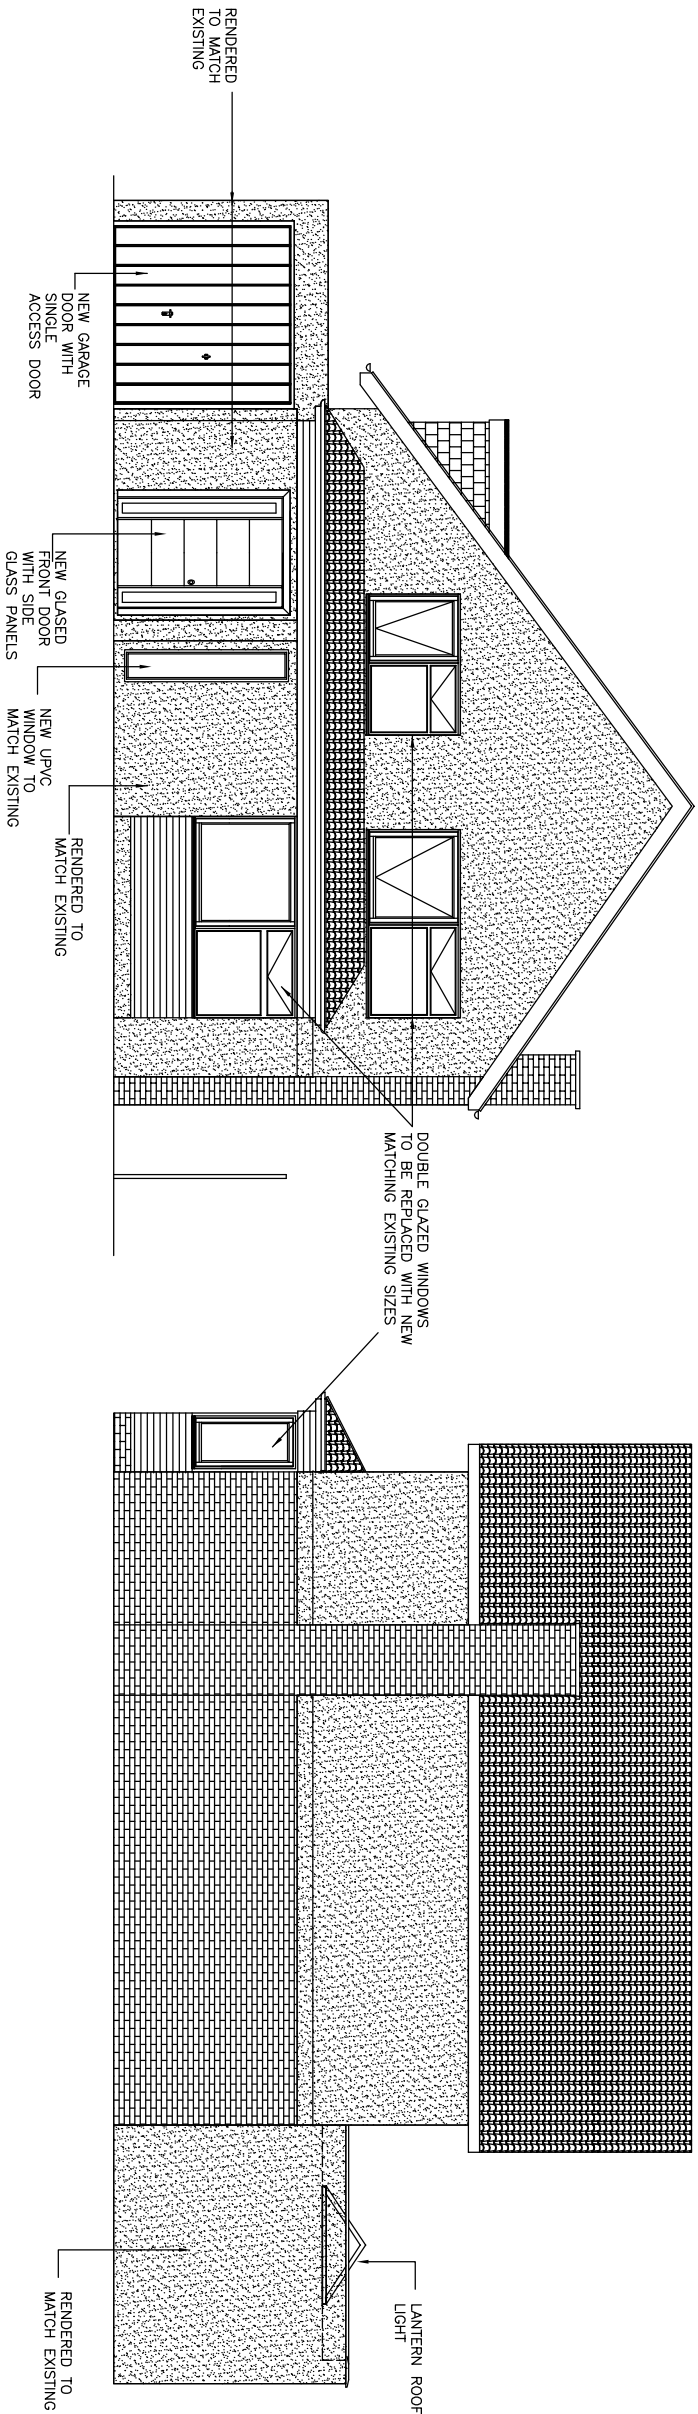

PROPOSED WEST ELEVATION


PROPOSED SOUTH ELEVATION

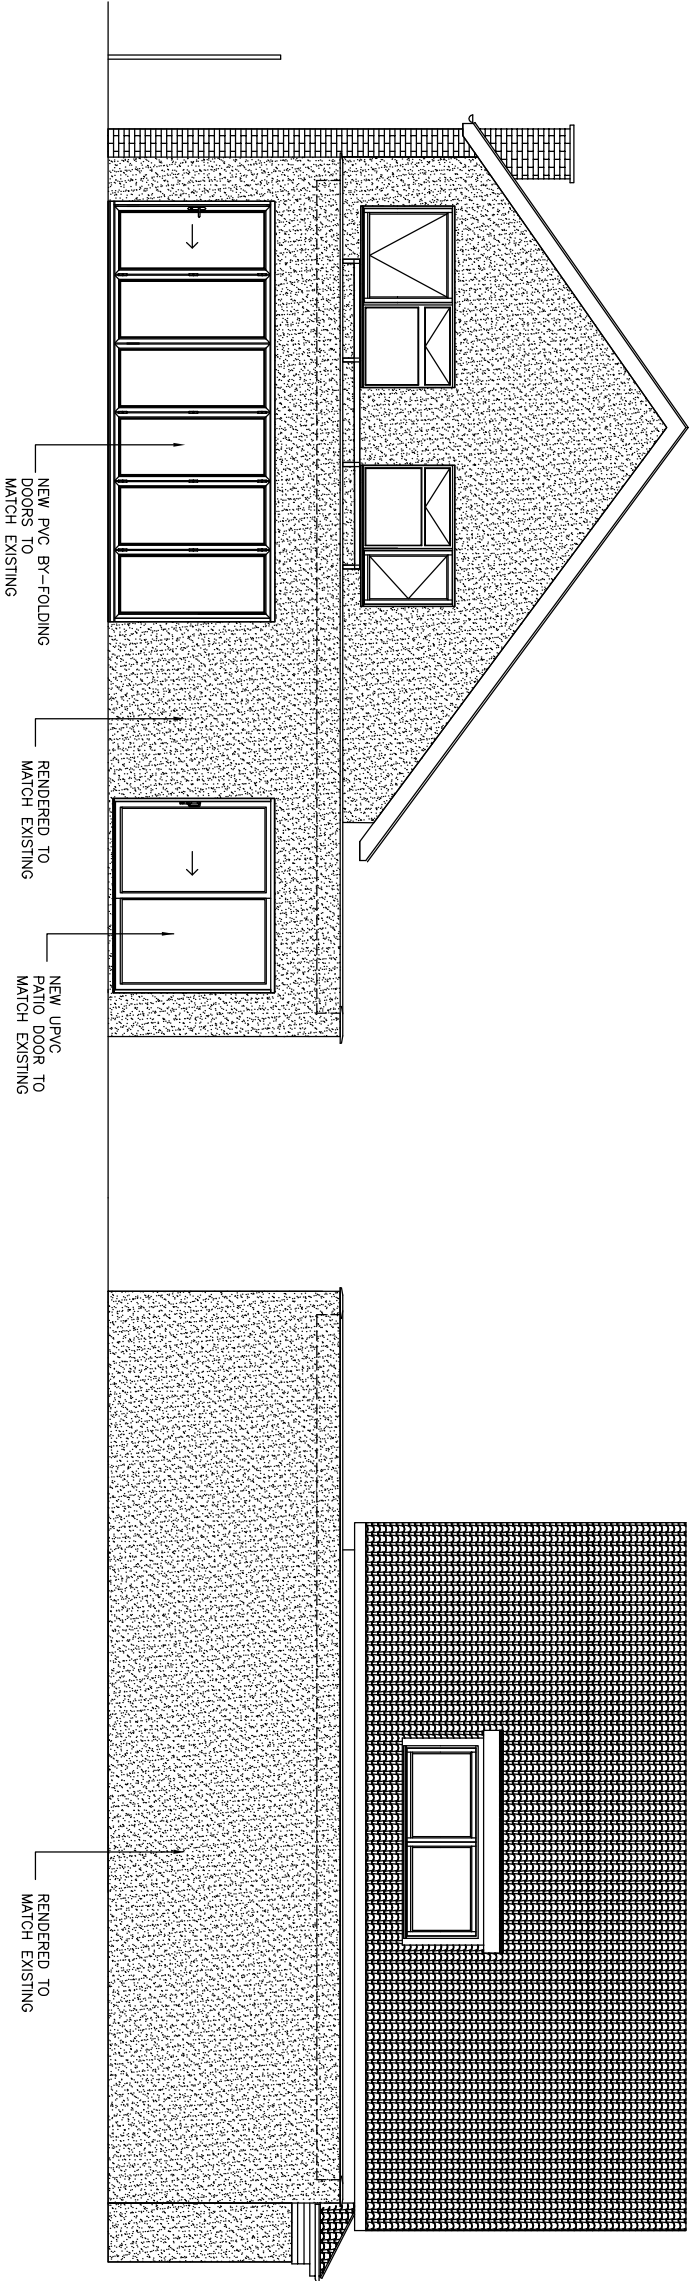

PROPOSED EAST ELEVATION

PROPOSED NORTH ELEVATION

This drawing has been prepared for Local Authority negotiations only.
Additional information may be required for construction purposes.
In the event of these drawings being used for constructional purposes then the builder is responsible for checking all relevant site dimensions and any other relevant information prior to commencement of works to ensure the accuracy of the drawings, any discrepancies must be notified before work commences.
This drawing has only been prepared for the address shown and should not be copied without permission.

 

1	ELEVATION REFERENCES UPDATED	03/09/20
REV	PROPOSED FINISHES REVISED TO WEST ELEVATION	
CLIENT	DESCRIPTION	DATE

MR J. HYAMS

DRAWING TITLE				
PROPOSED SINGLE STOREY EXTENSION AT 31 LEVERTON AVE FELPHAM				
CHECKED	DATE	SCALE	DRAWN	REV
	07-2020	1/100@A3	JGM	1
PROJECT / DRAWING No. 003				