




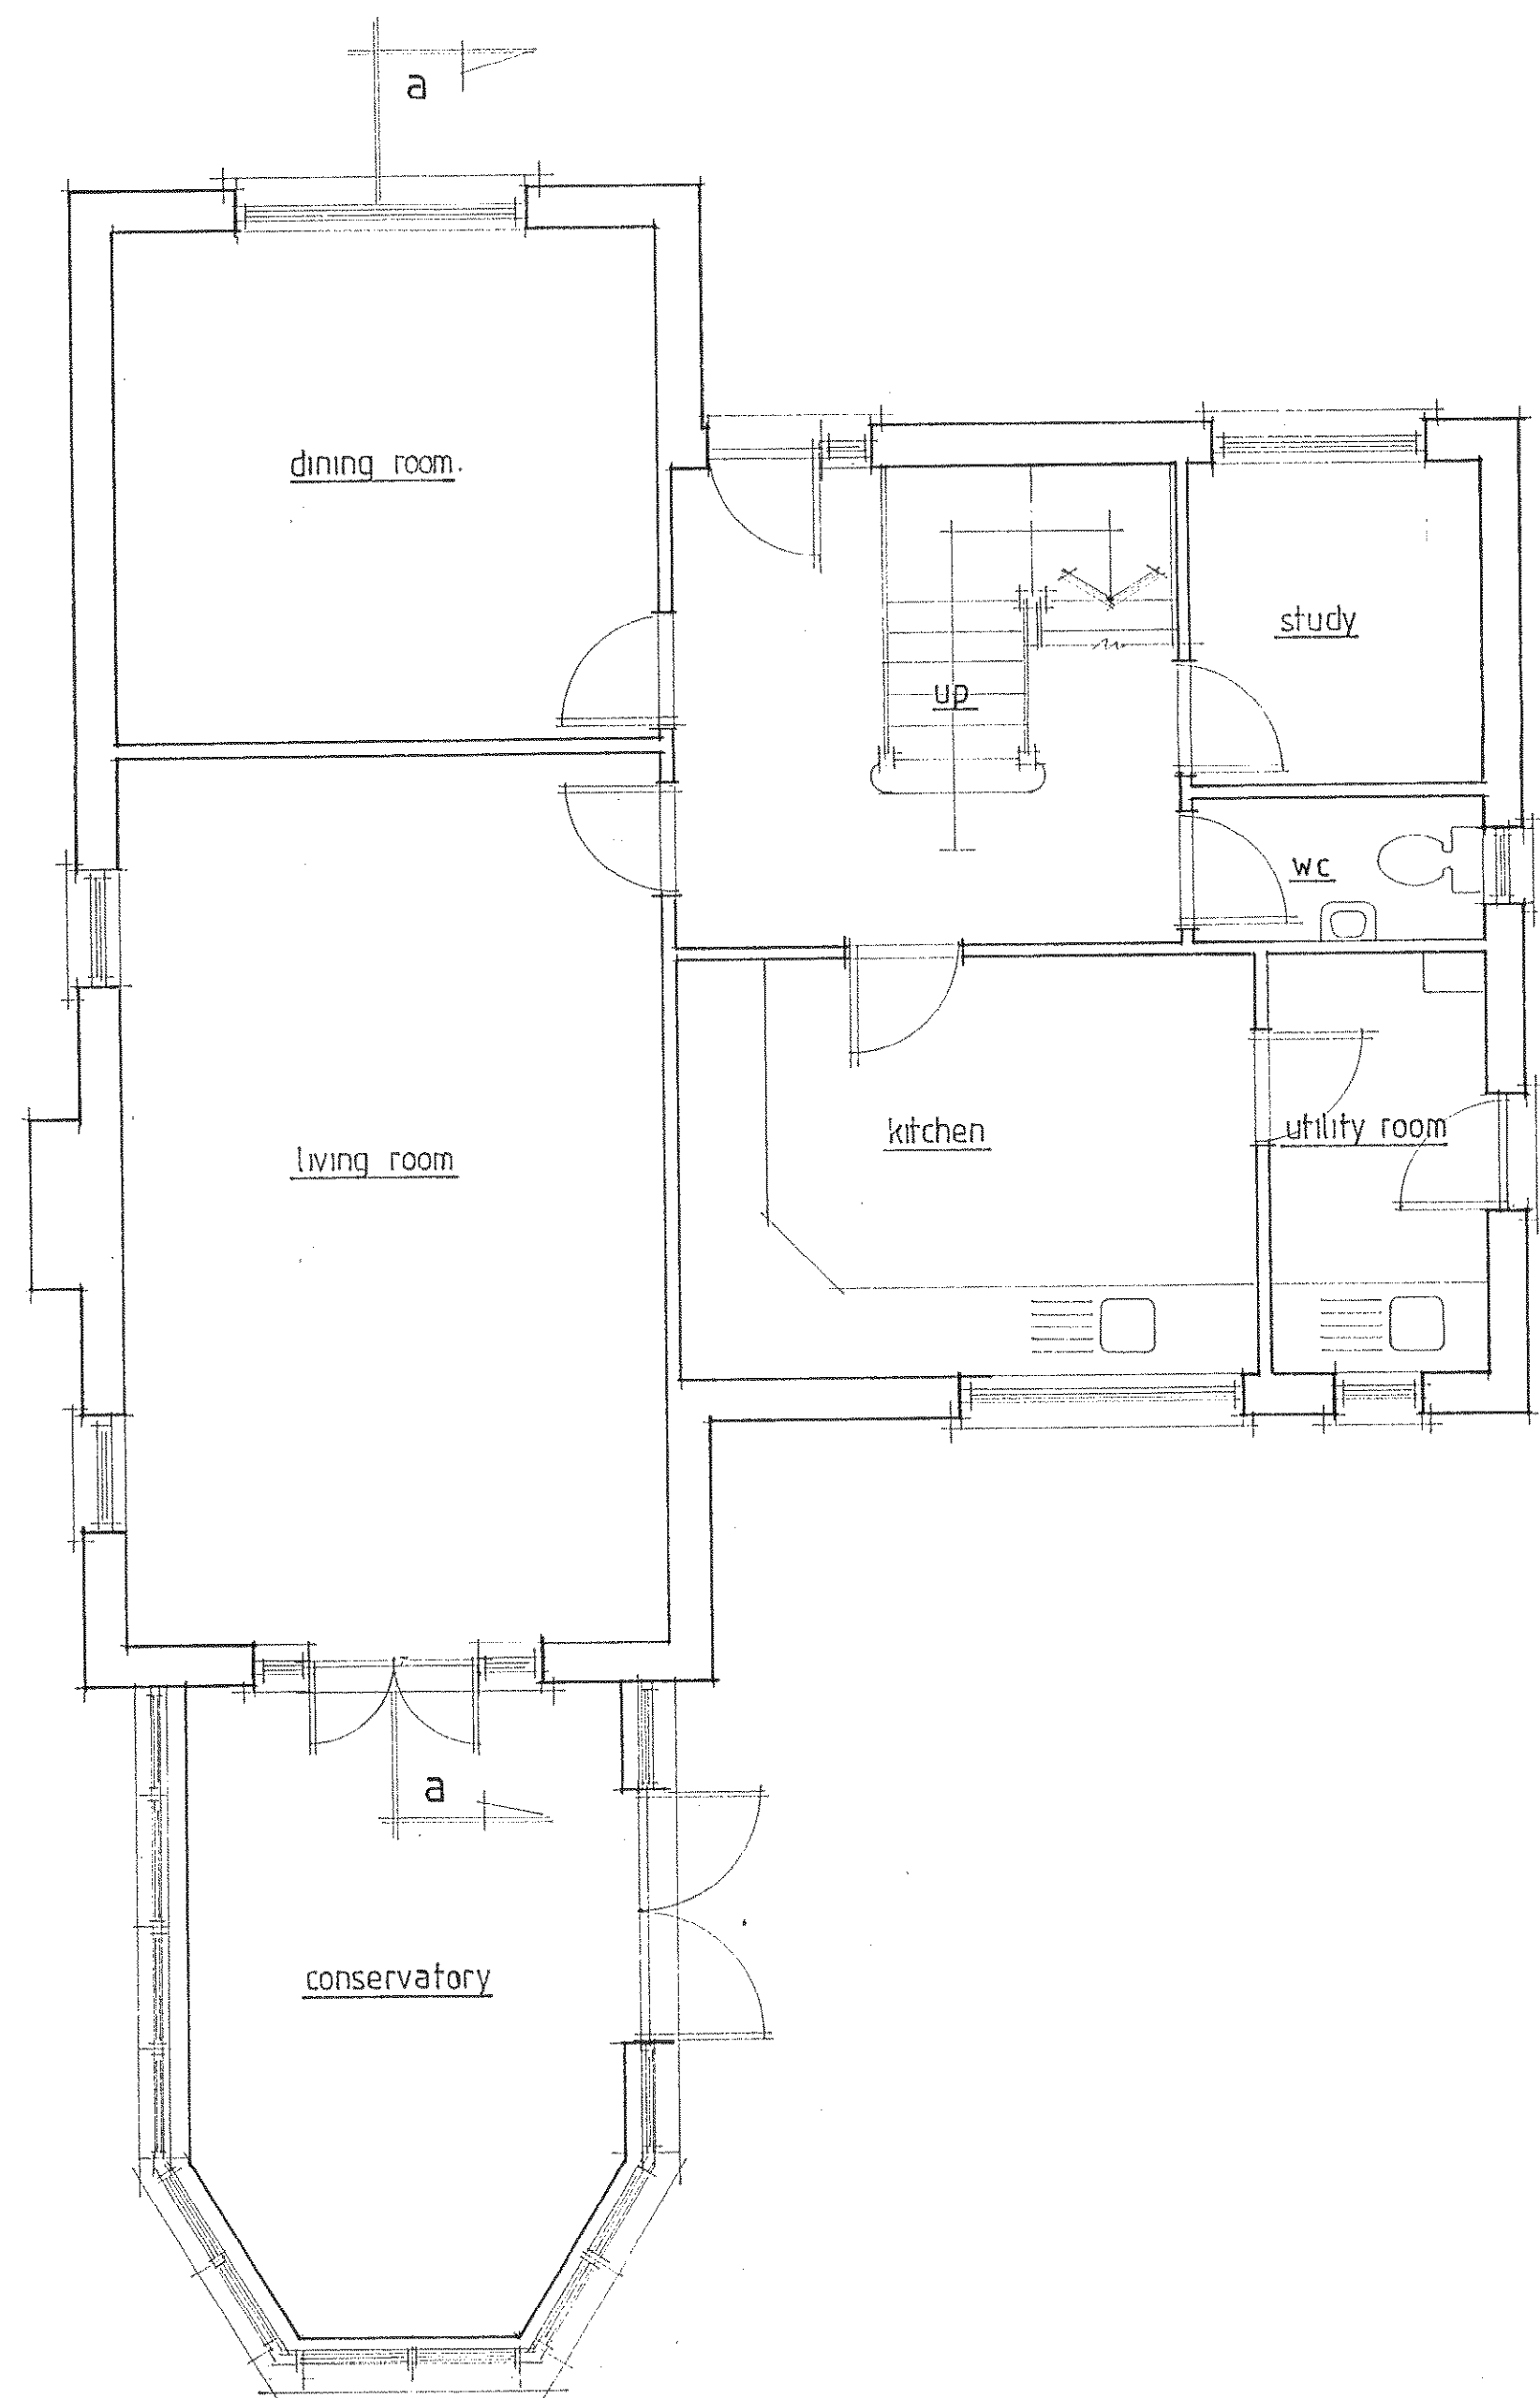


existing ground floor plan.

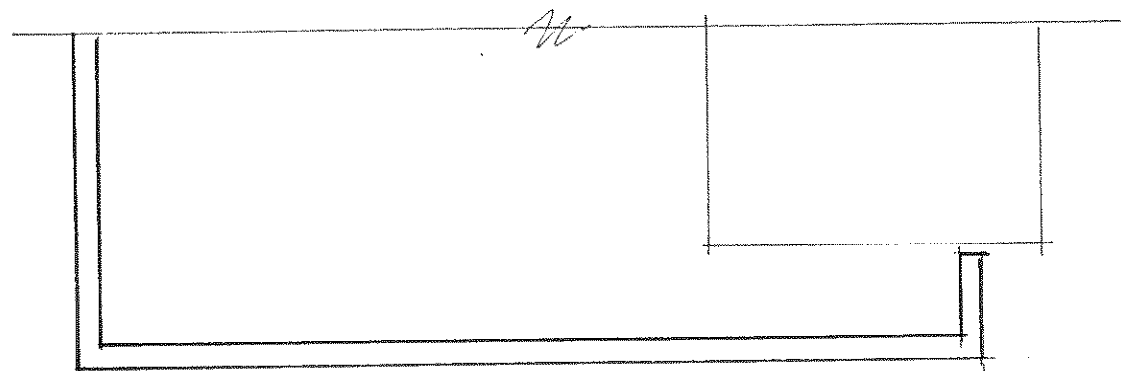


existing first floor plan

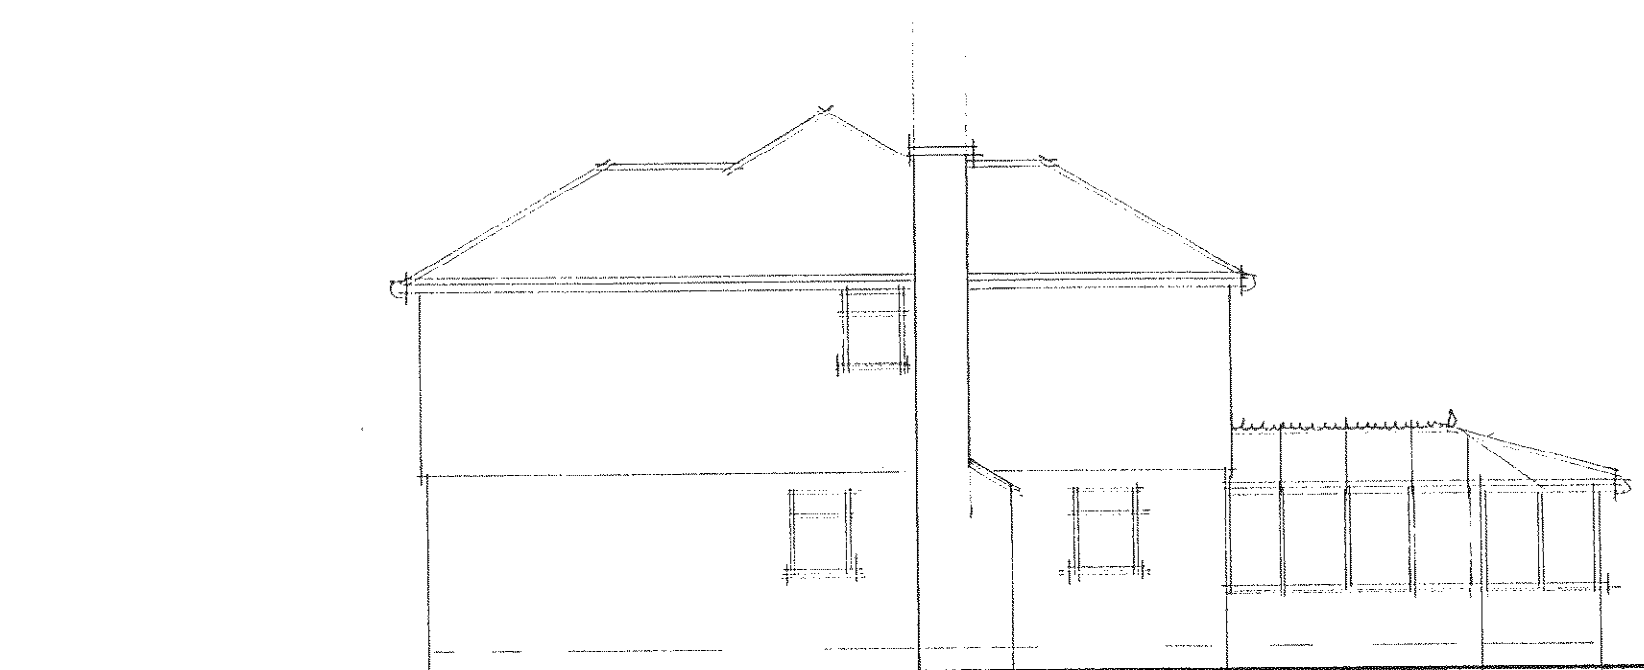

existing side elevation.

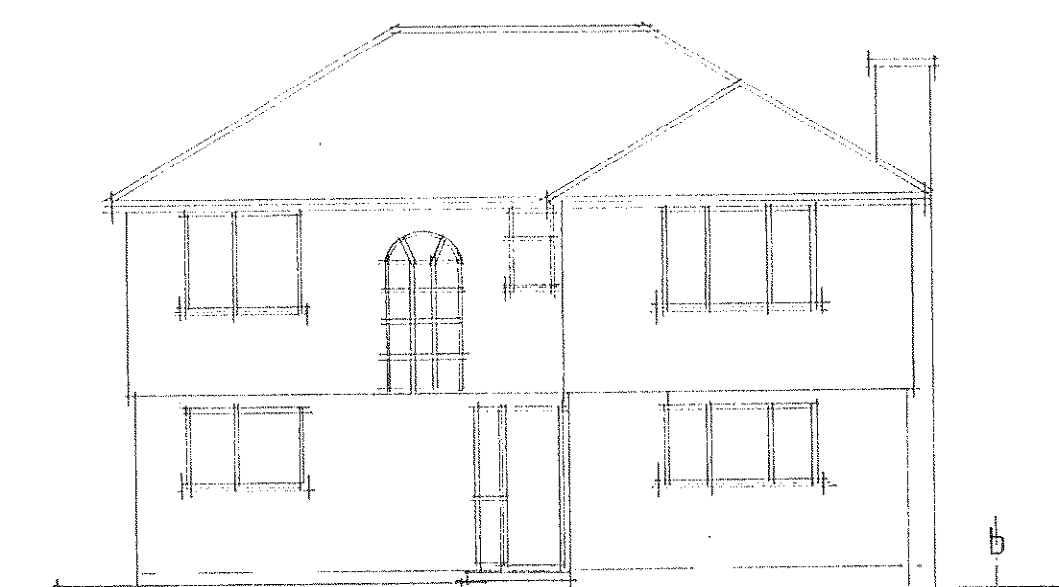

existing front elevation

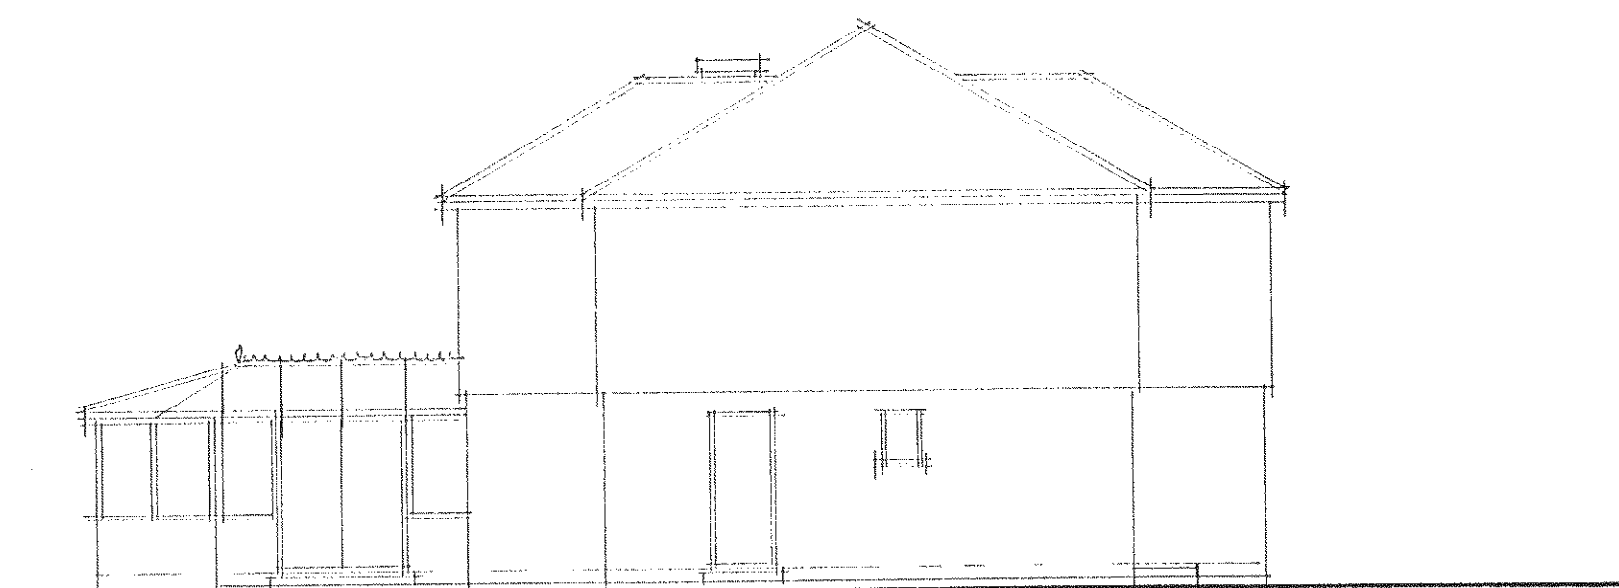

existing side elevation



existing rear elevation

No.	FP	121	09
Revised			

Notes:

A	Date	Client Amendments	Revision

© copyright

THORNS-YOUNG
ARCHITECTURAL

THORNS-YOUNG LTD
232 London Road, North End, Portsmouth, PO2 9PQ
Tel: 0233 9267 2883 Fax: 0233 9266 3457

Client
mr s appleton

Job Title
**4 jacken close
felpham
bognor regis**

Drawing Title
**existing floor plans &
elevations**

Scale **1:50, 1:100**

Date **july '09** Drawn by **sa**

Dwg. No.	Rev.
2080-09-1	A