




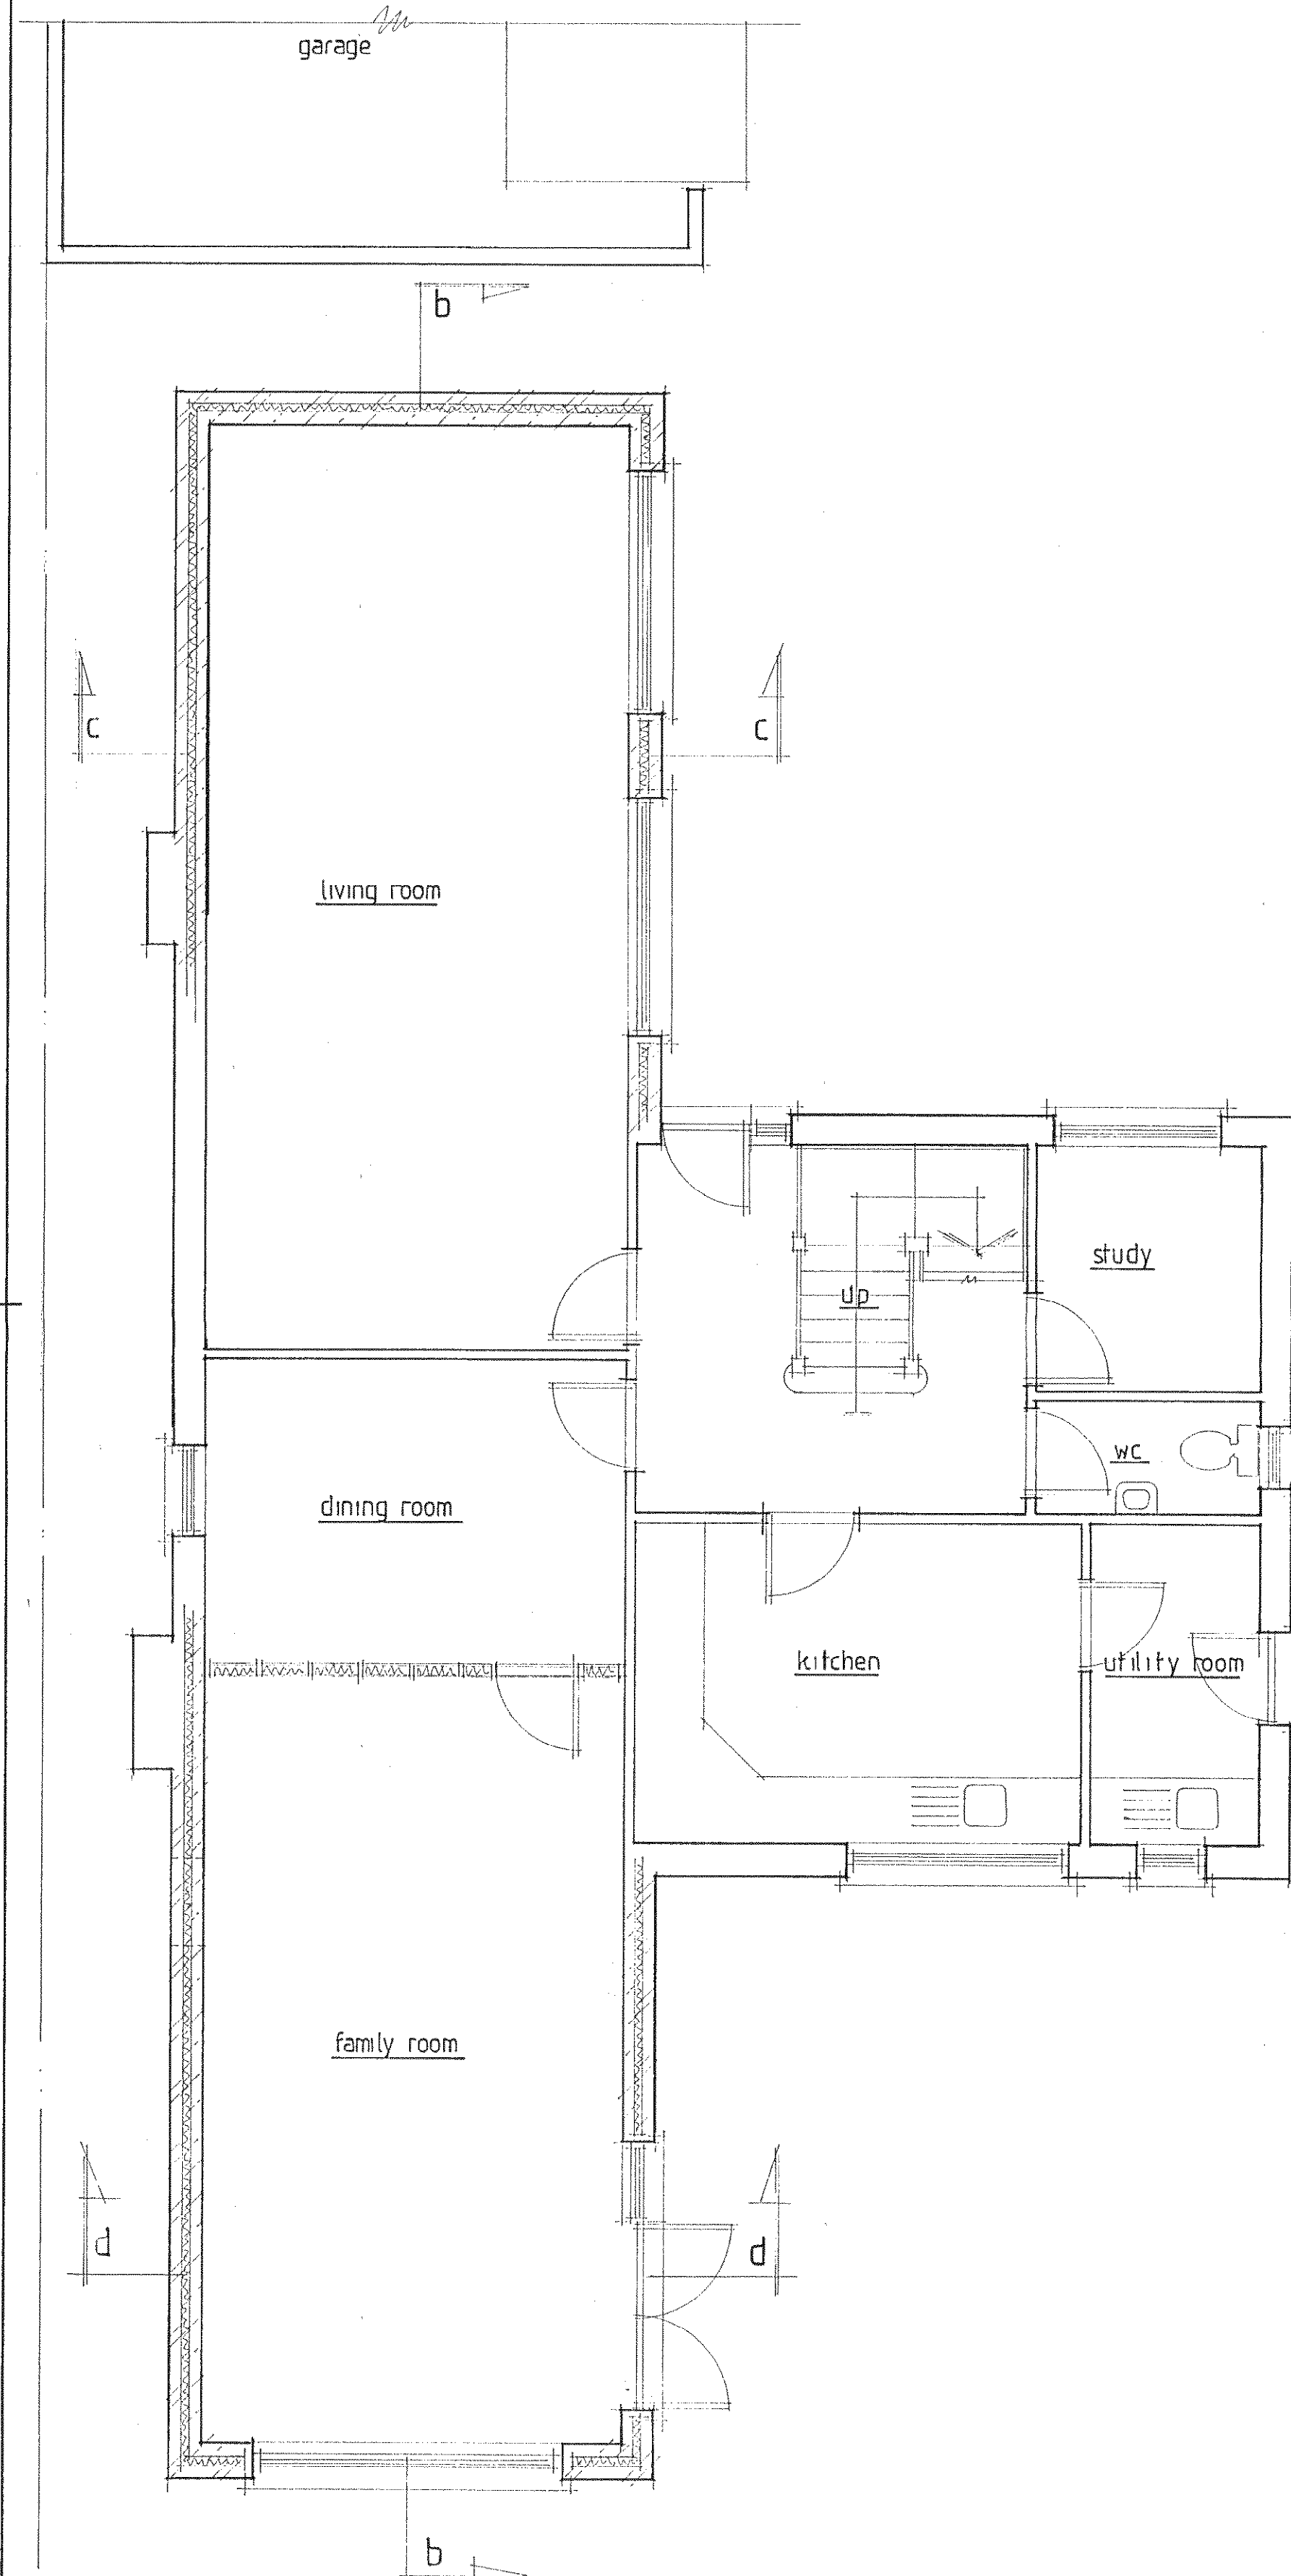

proposed ground floor plan

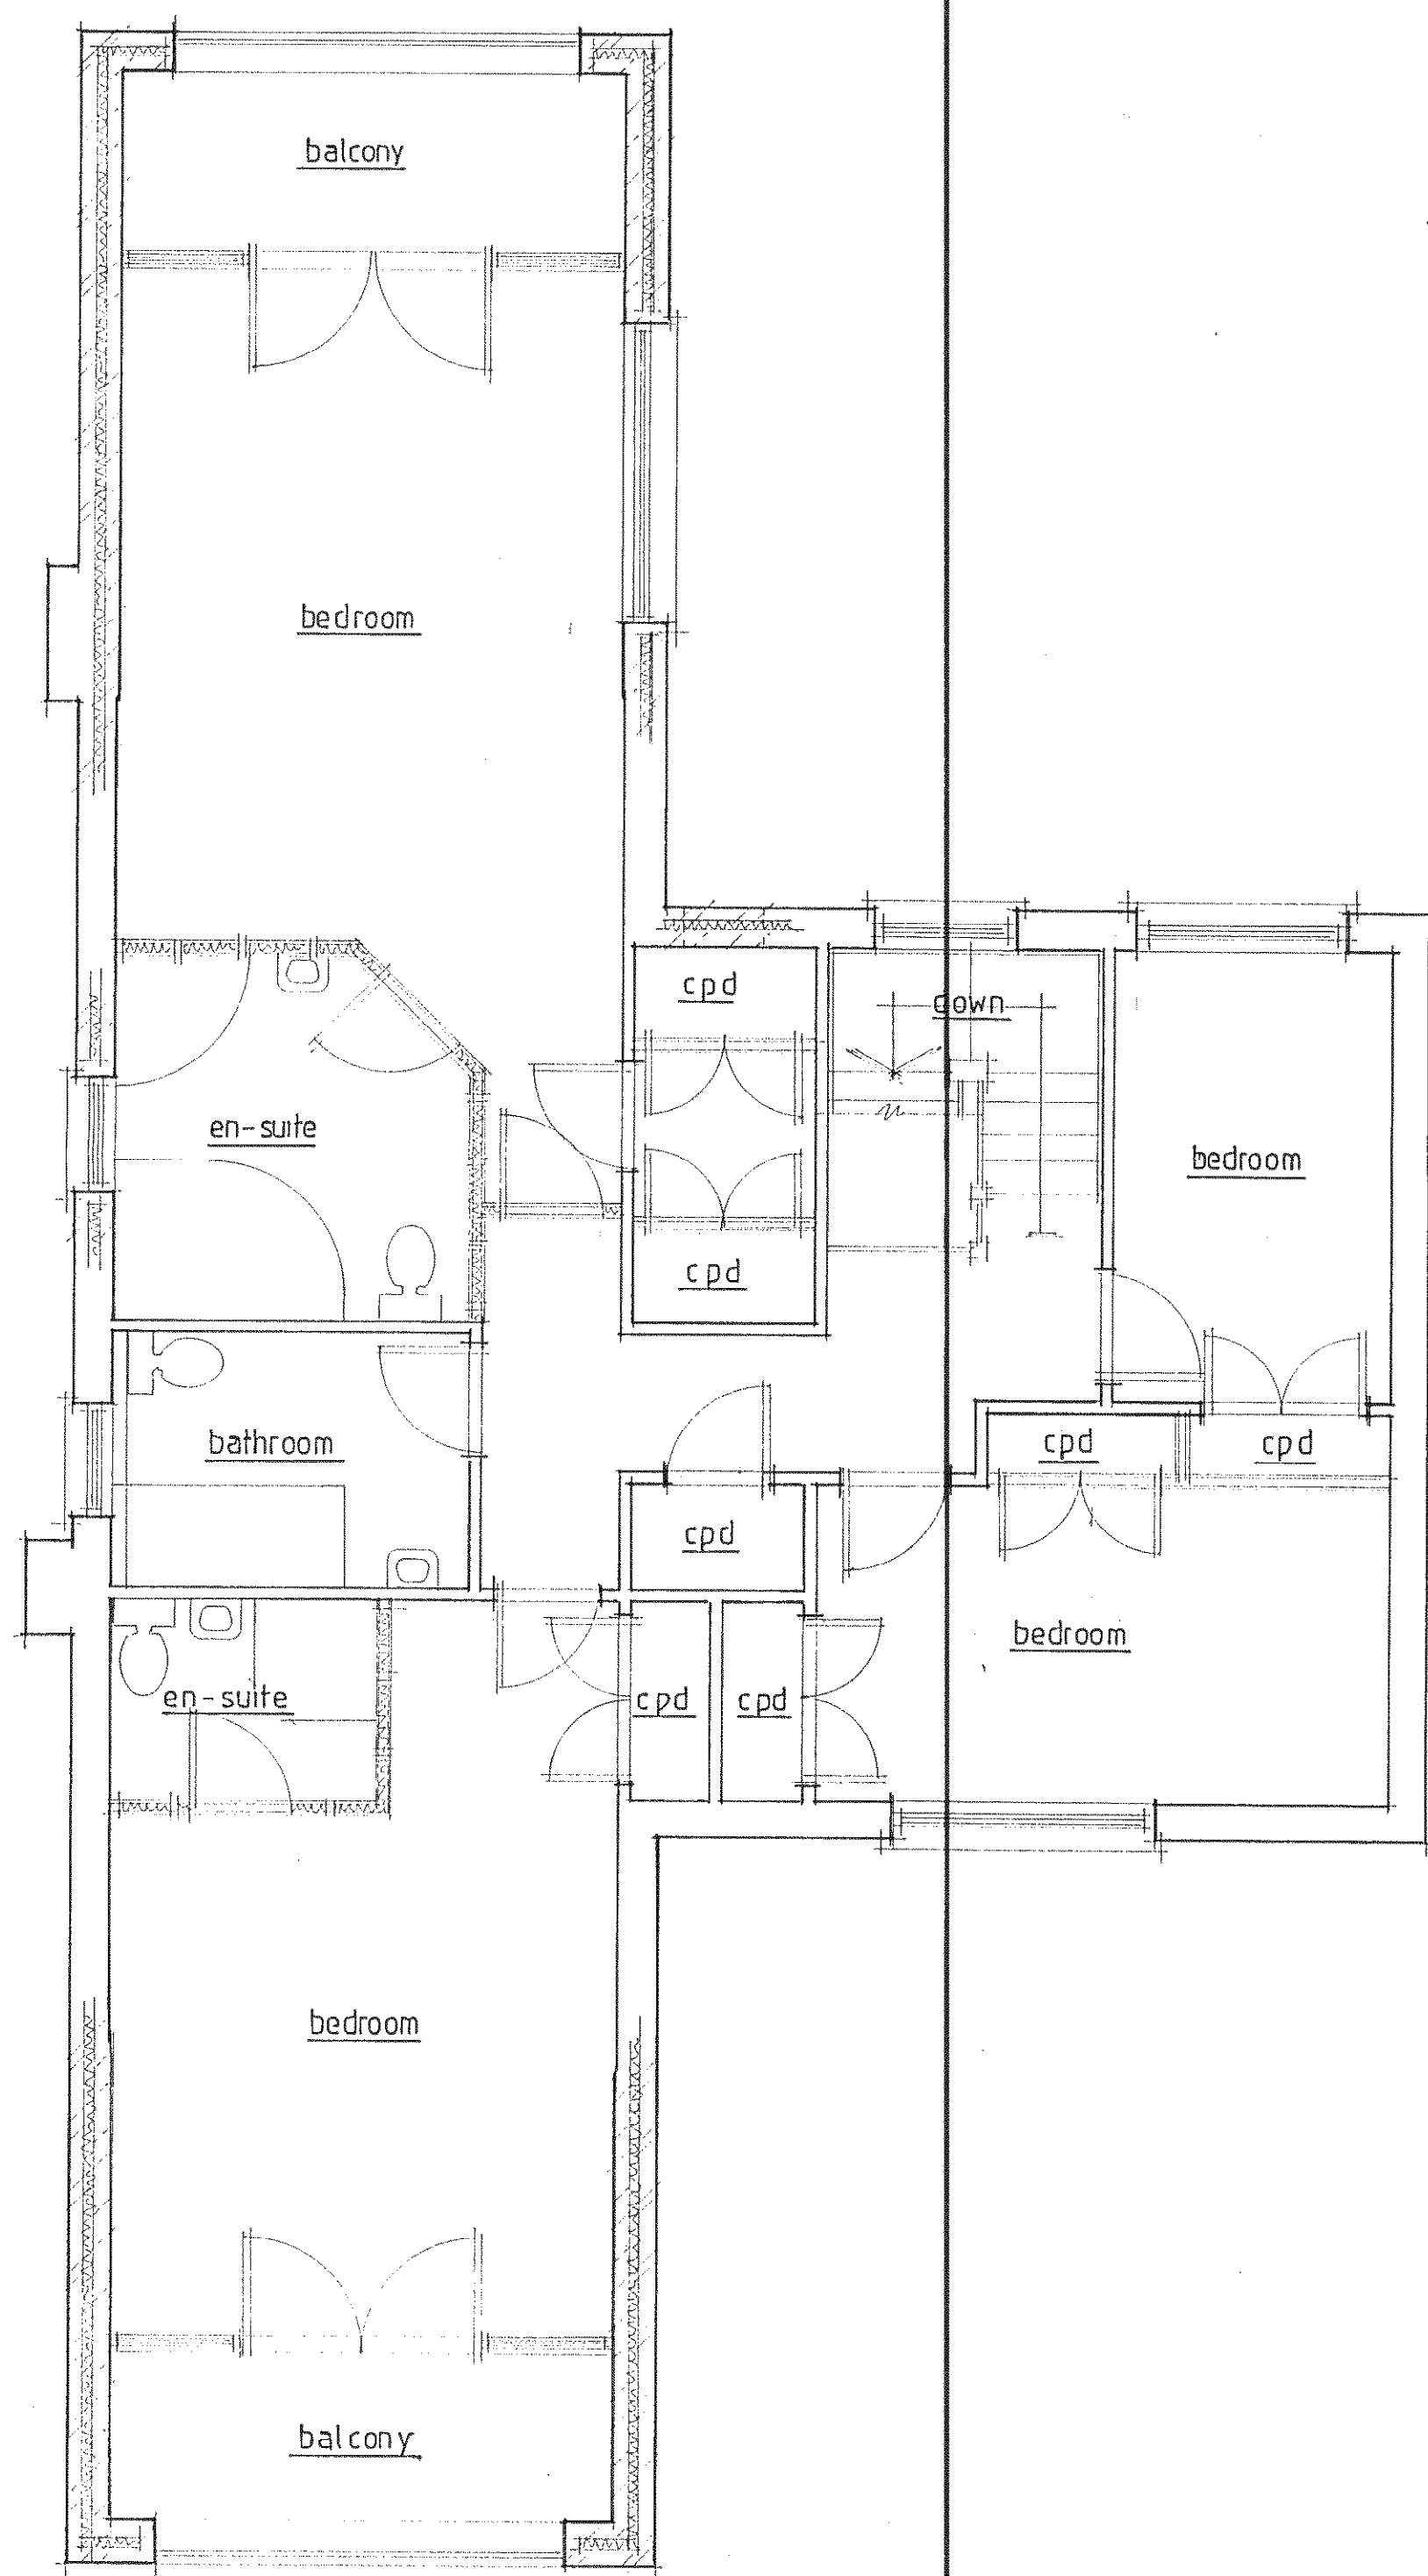


proposed first floor plan

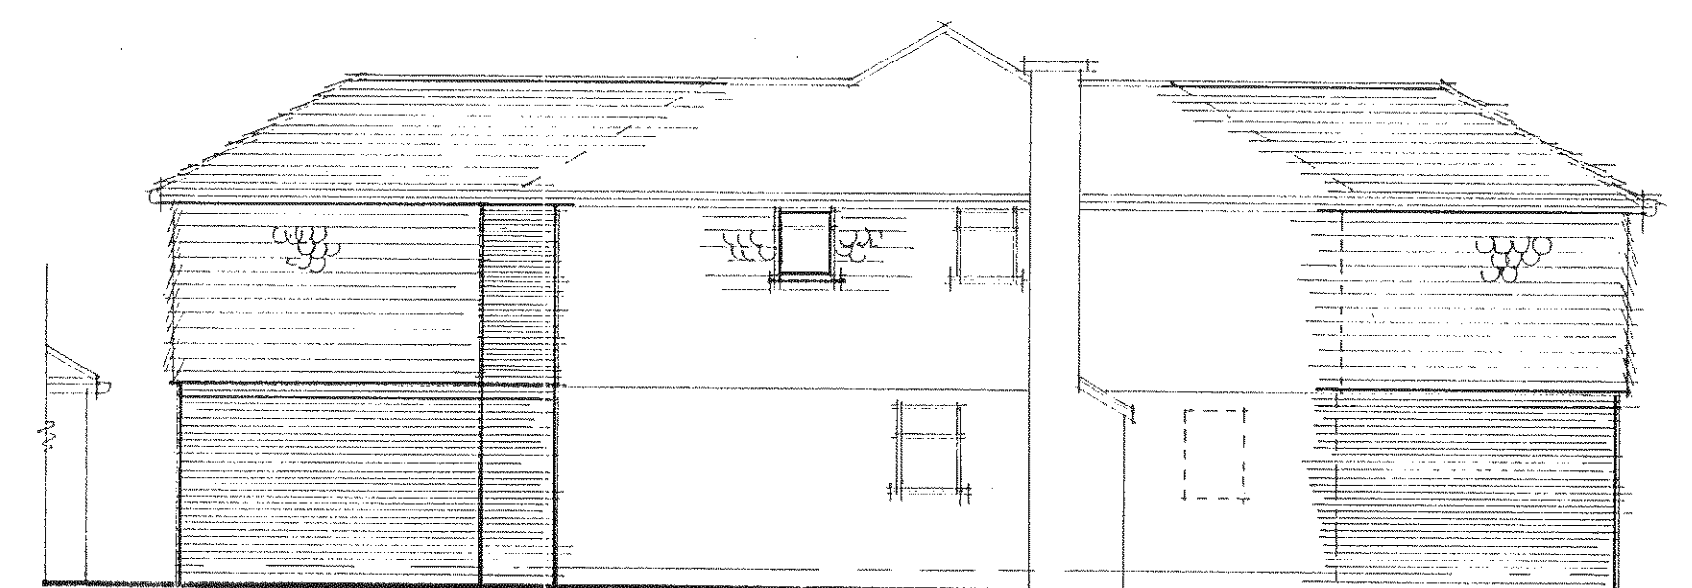

proposed side elevation




proposed front elevation

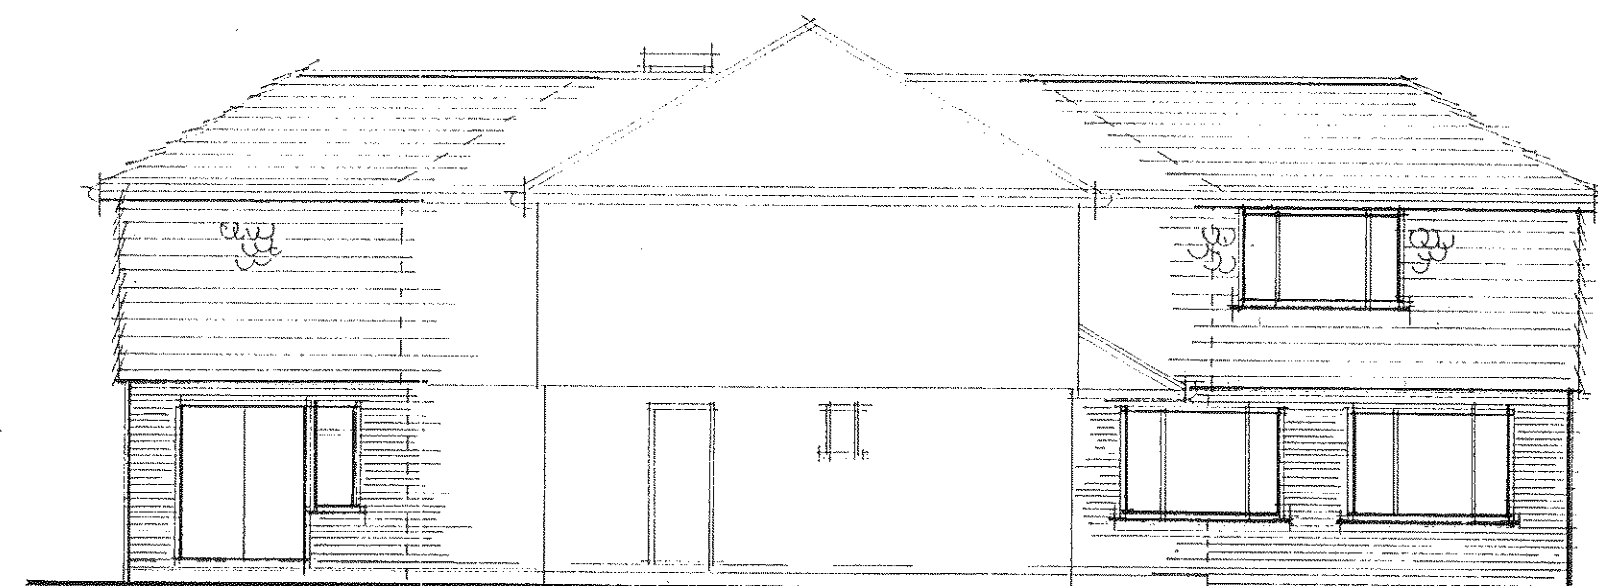

proposed side elevation



proposed rear elevation

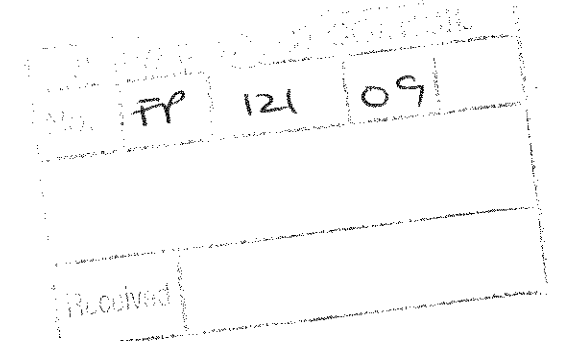

Note:

A	Date	Revision

© copyright

THORNS-YOUNG
ARCHITECTURAL

THORNS-YOUNG LTD.
232 Lushan Road, North End, Dartmouth, PO2 9UJ
Tel: 0033 9269 3583 Fax: 0033 9266 3457

Client
mr s appleton

Job Title
4 jacken close
felpham
bognor regis

Drawing Title
proposed floor plans & elevations

Scale 1:50, 1:100

Date july '09 Drawn by sa

Drg. No.	Rev.
2080-09-20	