




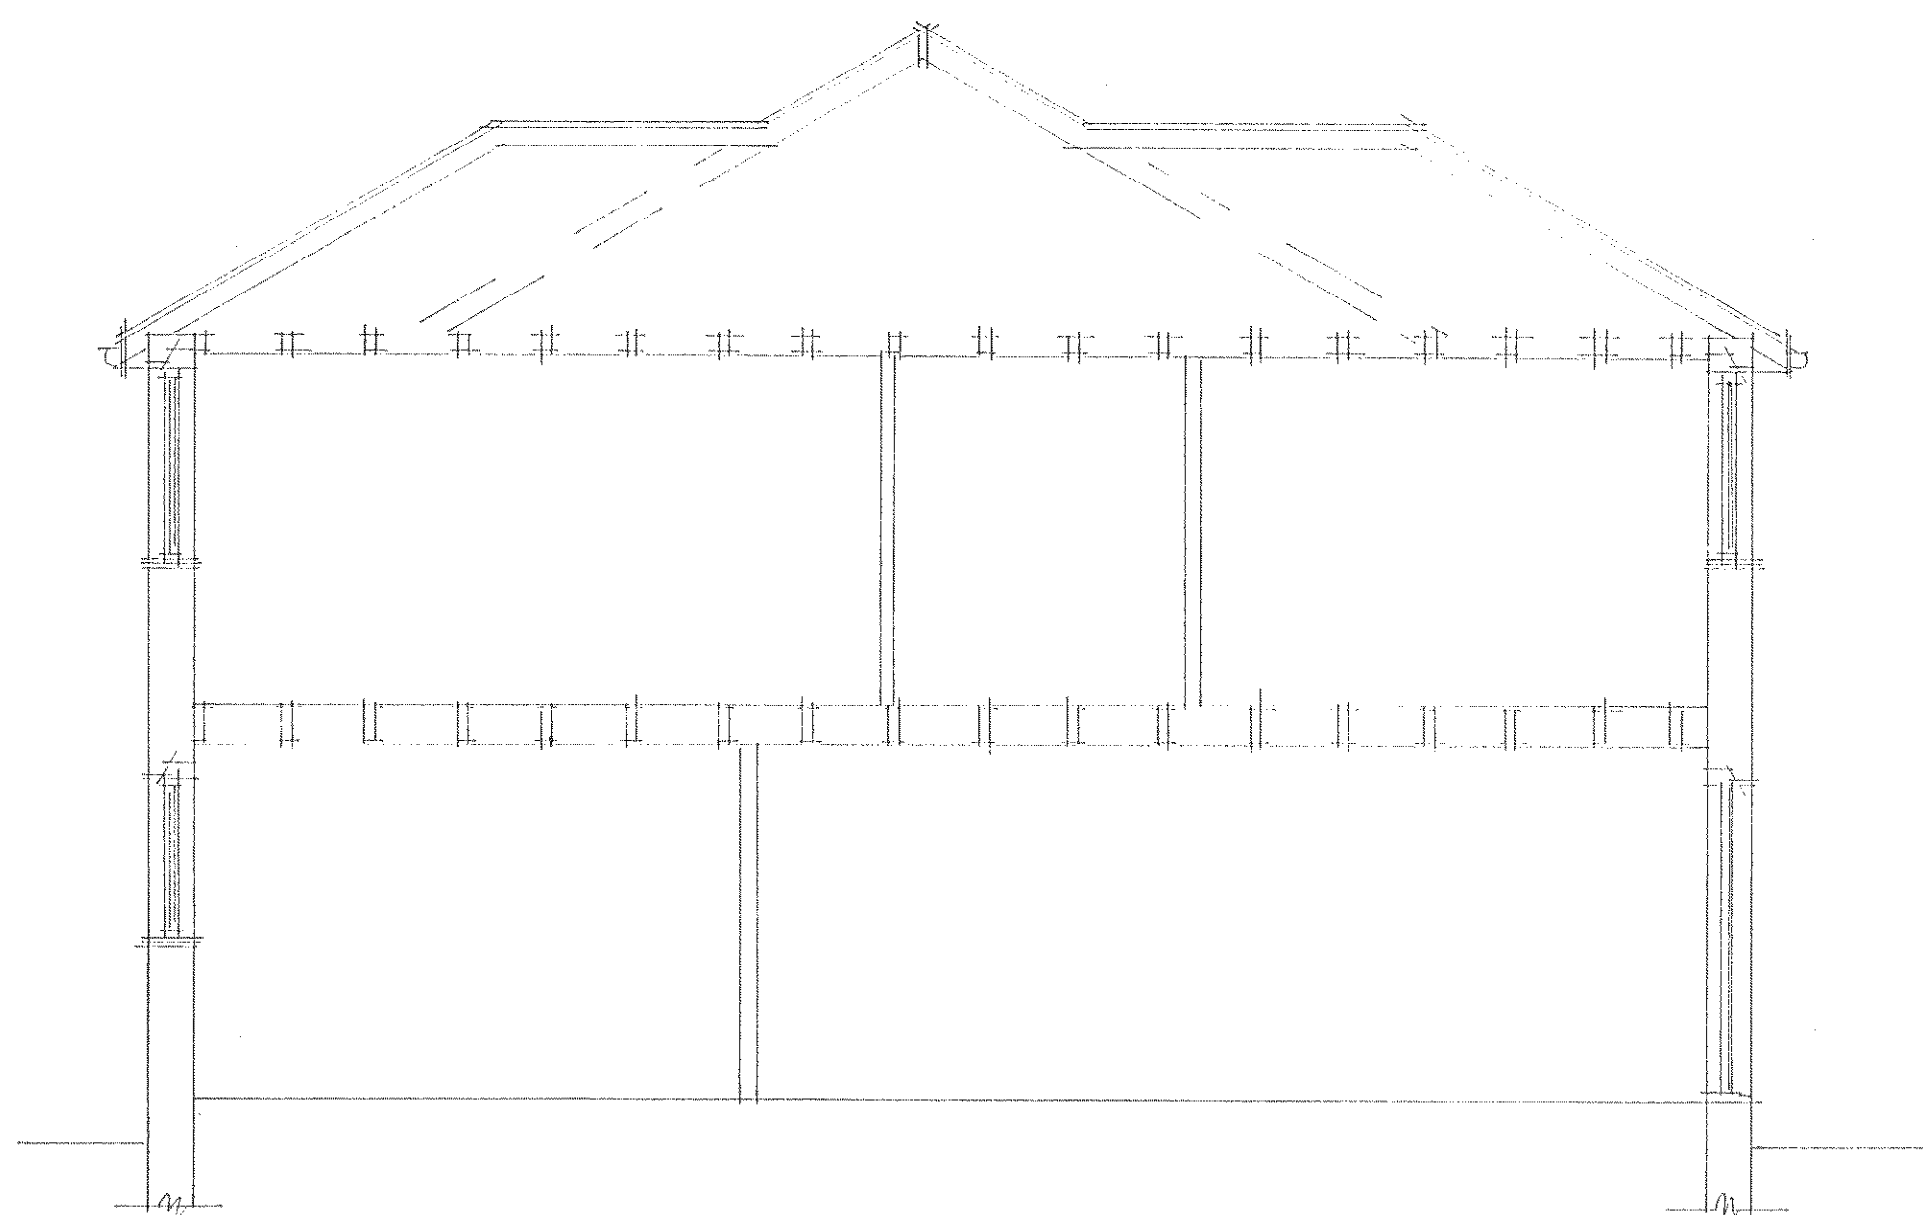



section .a.a.

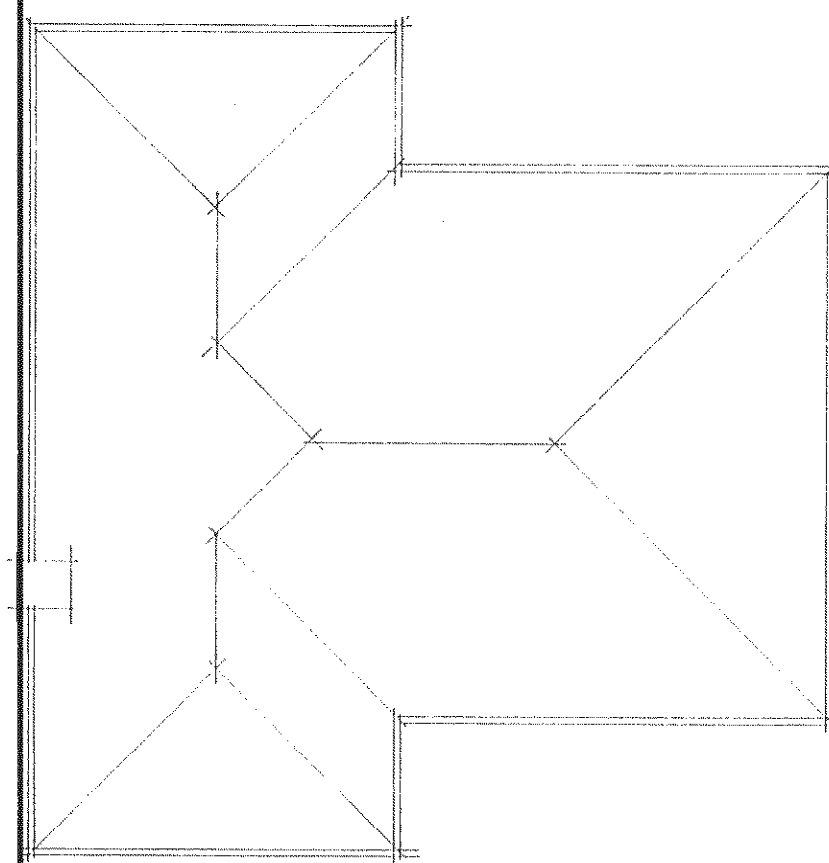


existing roof plan

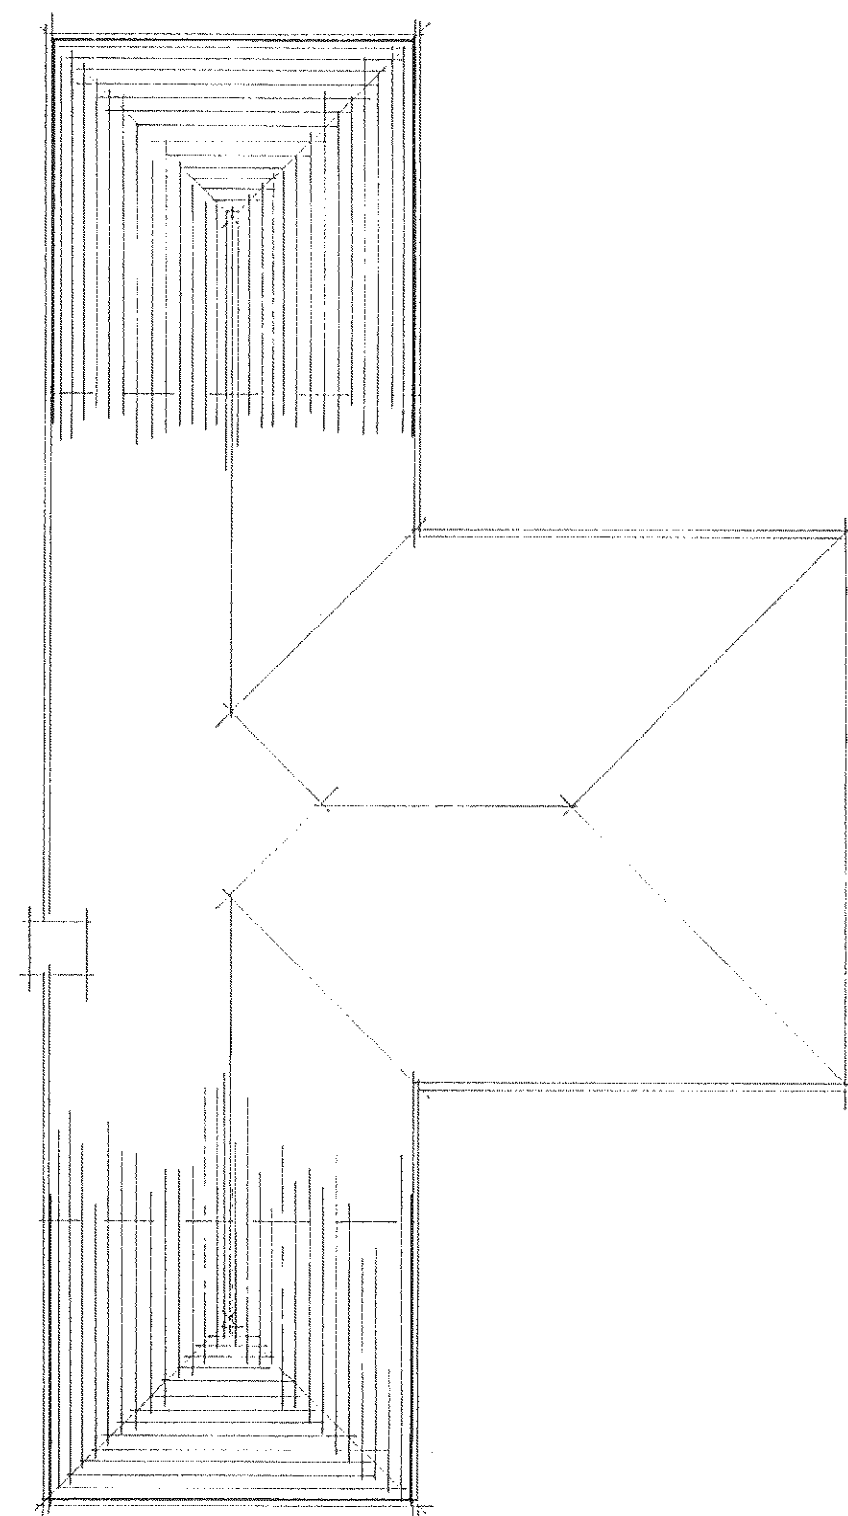


proposed roof plan

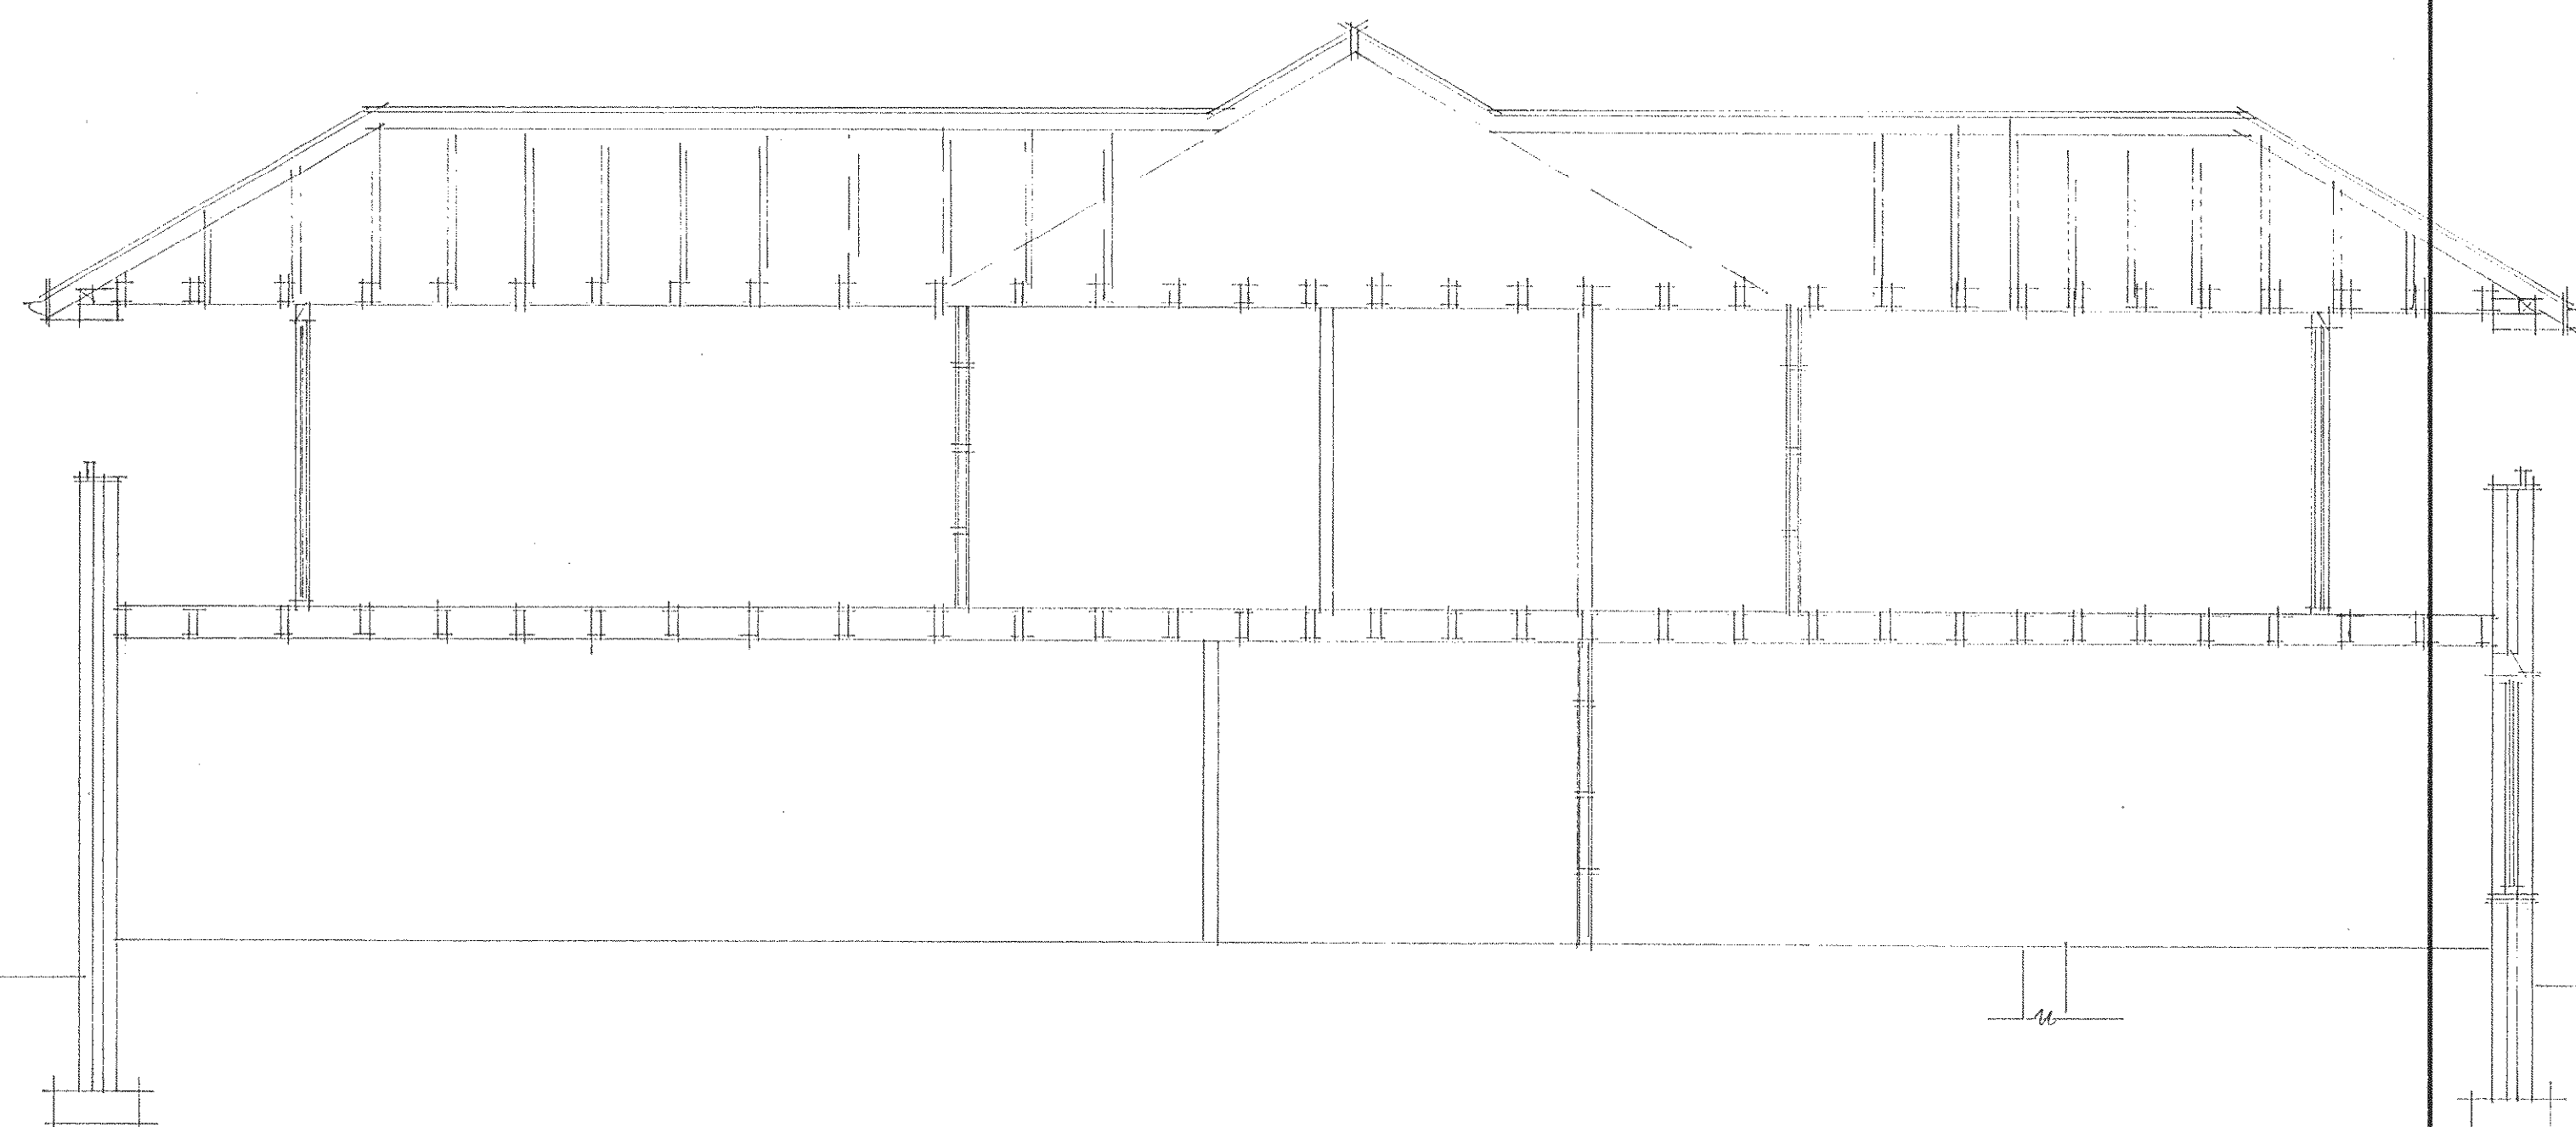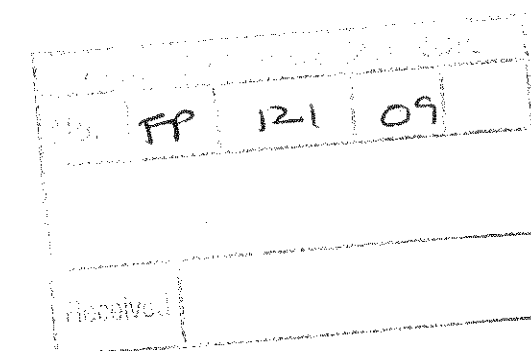

section .b.b.

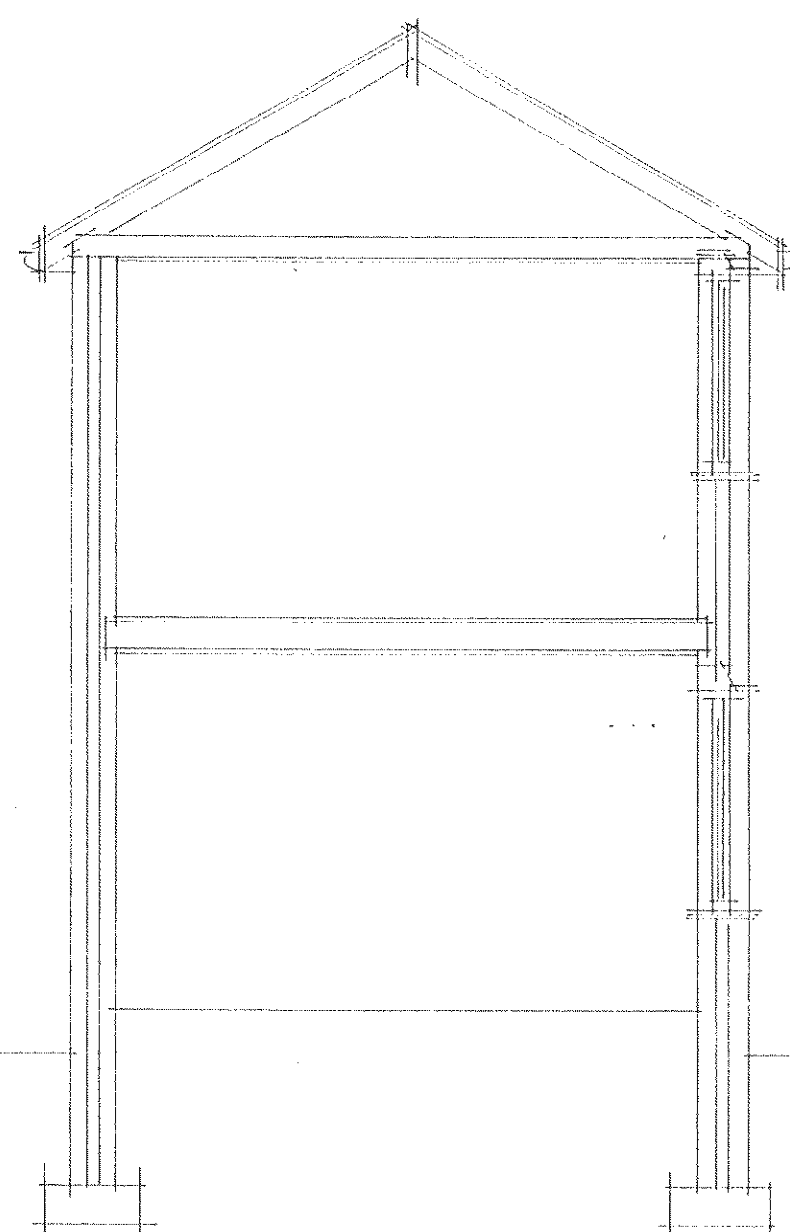

section .c.c.

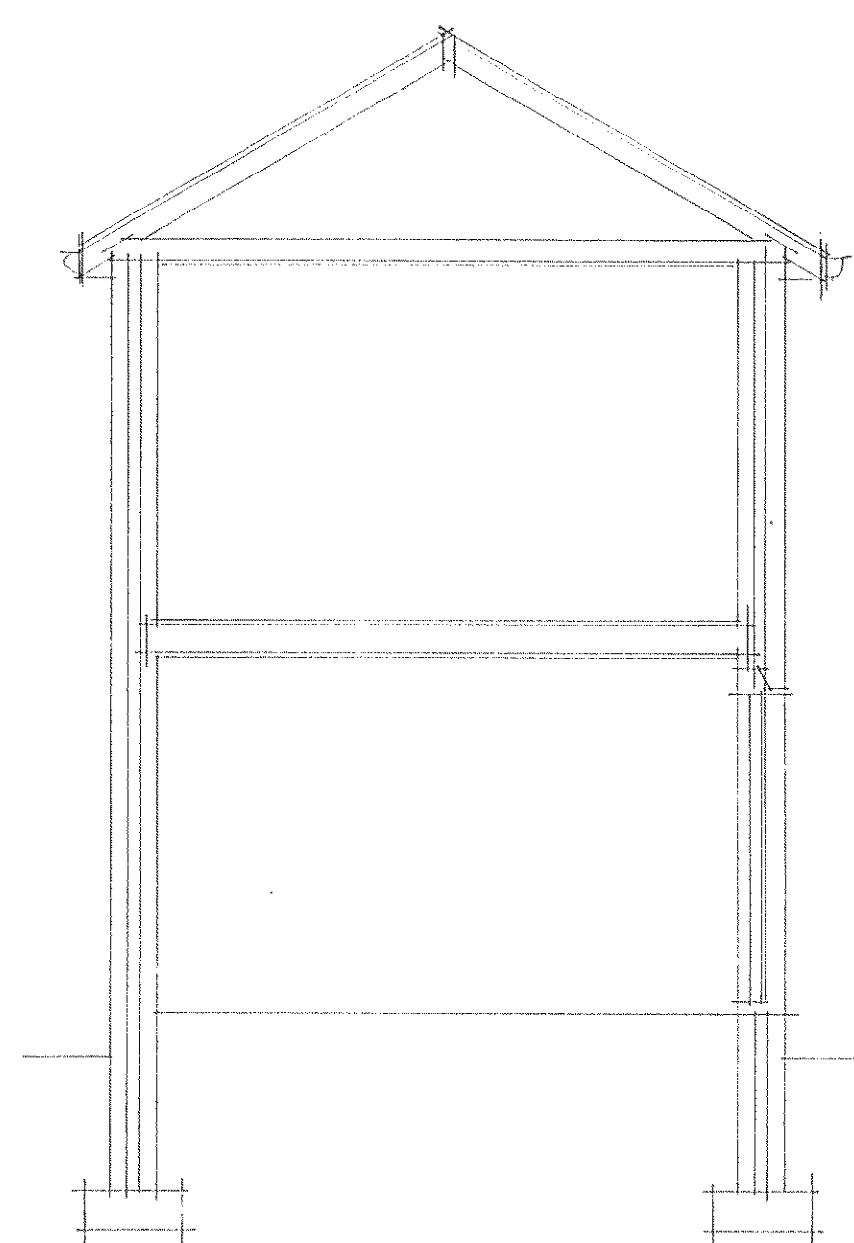

section .d.d.

Note:

A	Date	Revision

© copyright

THORNS-YOUNG
ARCHITECTURAL

THORNS-YOUNG LTD.
232 London Road, North End, Dartmouth, PO2 5RQ
Tel: 01239 9267 2883 Fax: 01239 9266 3457

Client
mr s appleton.

Job Title
4 jacken close
felpham
bognor regis

Drawing Title
sections , roof plans.

Scale 1:50, 1:100

Date july '09 Drawn by sa

Drg. No. 2080-09-21

Rev.