


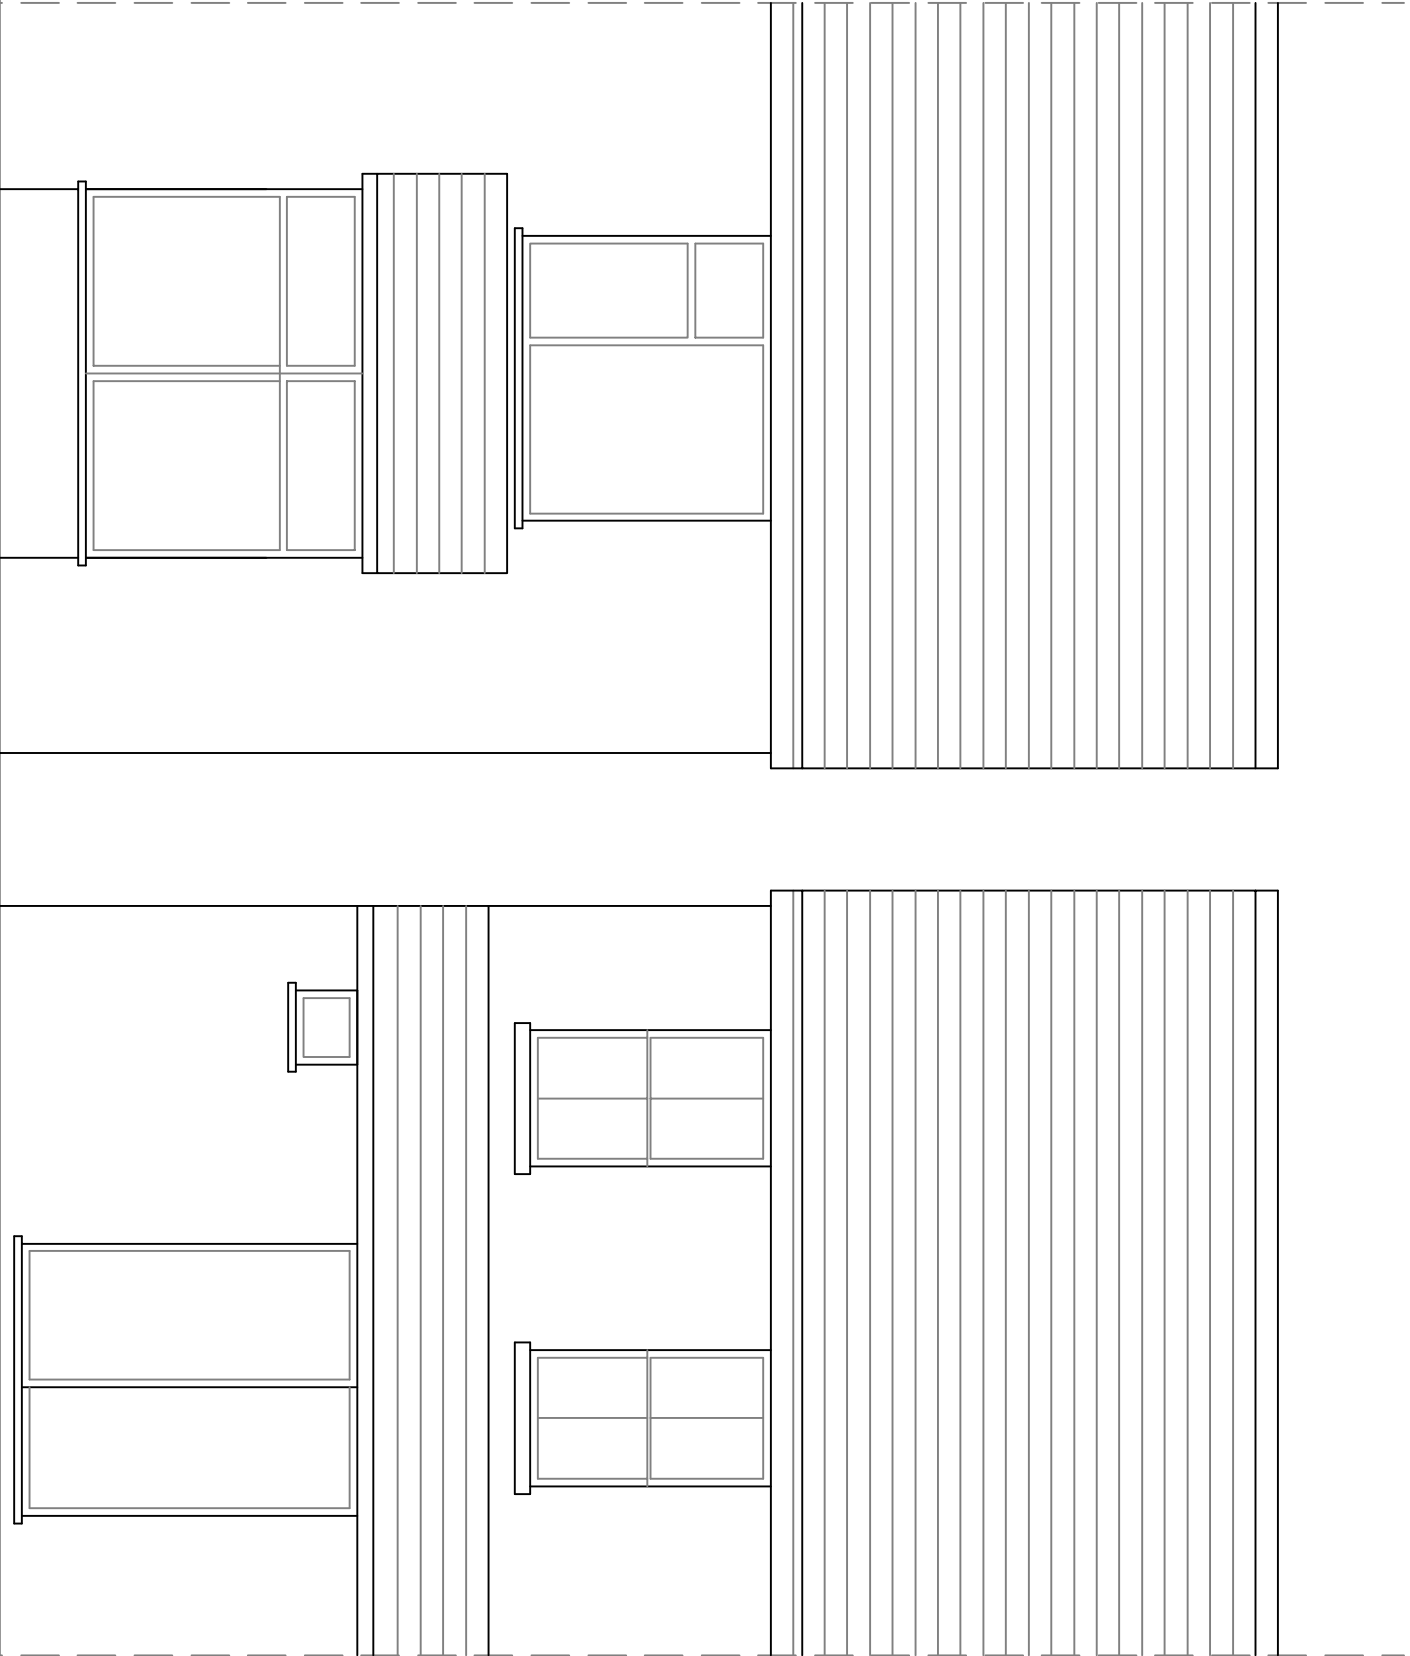

Existing Front Elevation

Existing Rear Elevation

Itemref	Quantity	Title/Name, designation, material, dimension etc			Article No./Reference	
Designed by JD	Checked by	Approved by - date	File name	Date Sept 2010	Scale 1:50	

Seacroft Outram Road

Alterations

02

0Edition

Sheet