


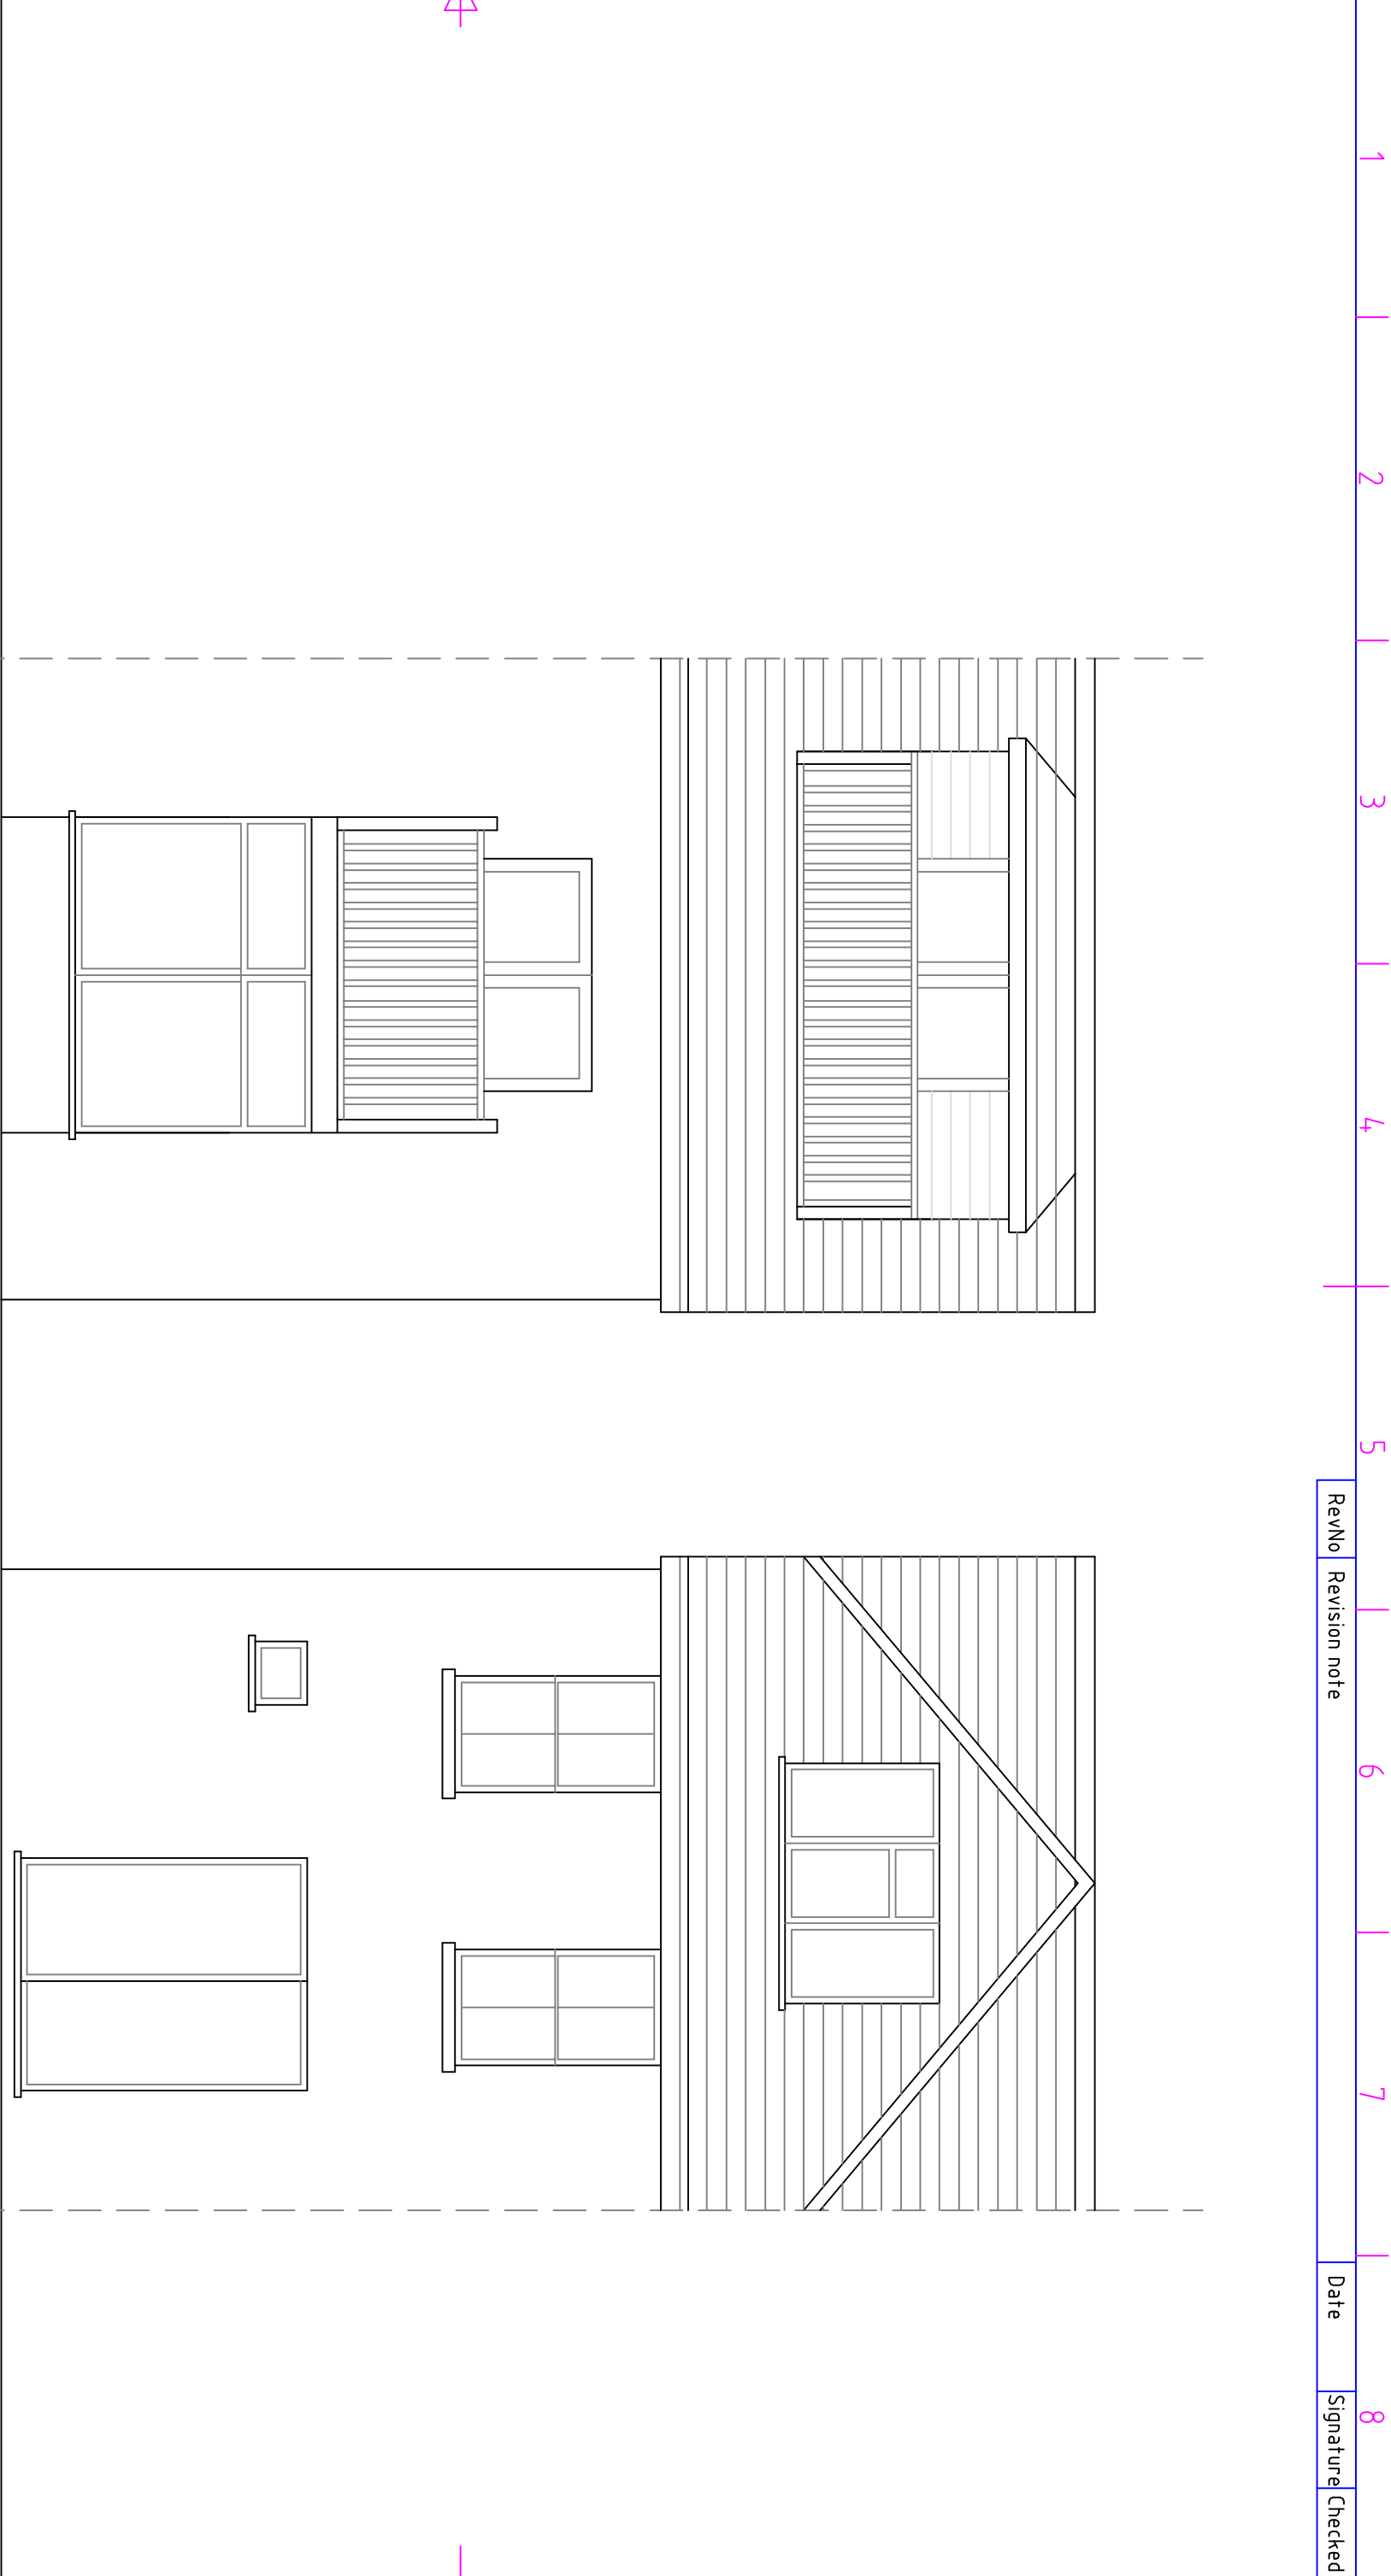

Proposed Front Elevation

Proposed Rear Elevation

Itemref	Quantity	Title/Name, designation, material, dimension etc			Article No./Reference	
Designed by JD		Checked by	Approved by - date	File name	Date Sept 2010	Scale 1:50

Seacroft Outram Road		Alterations	
	05	Edition 0	Sheet