


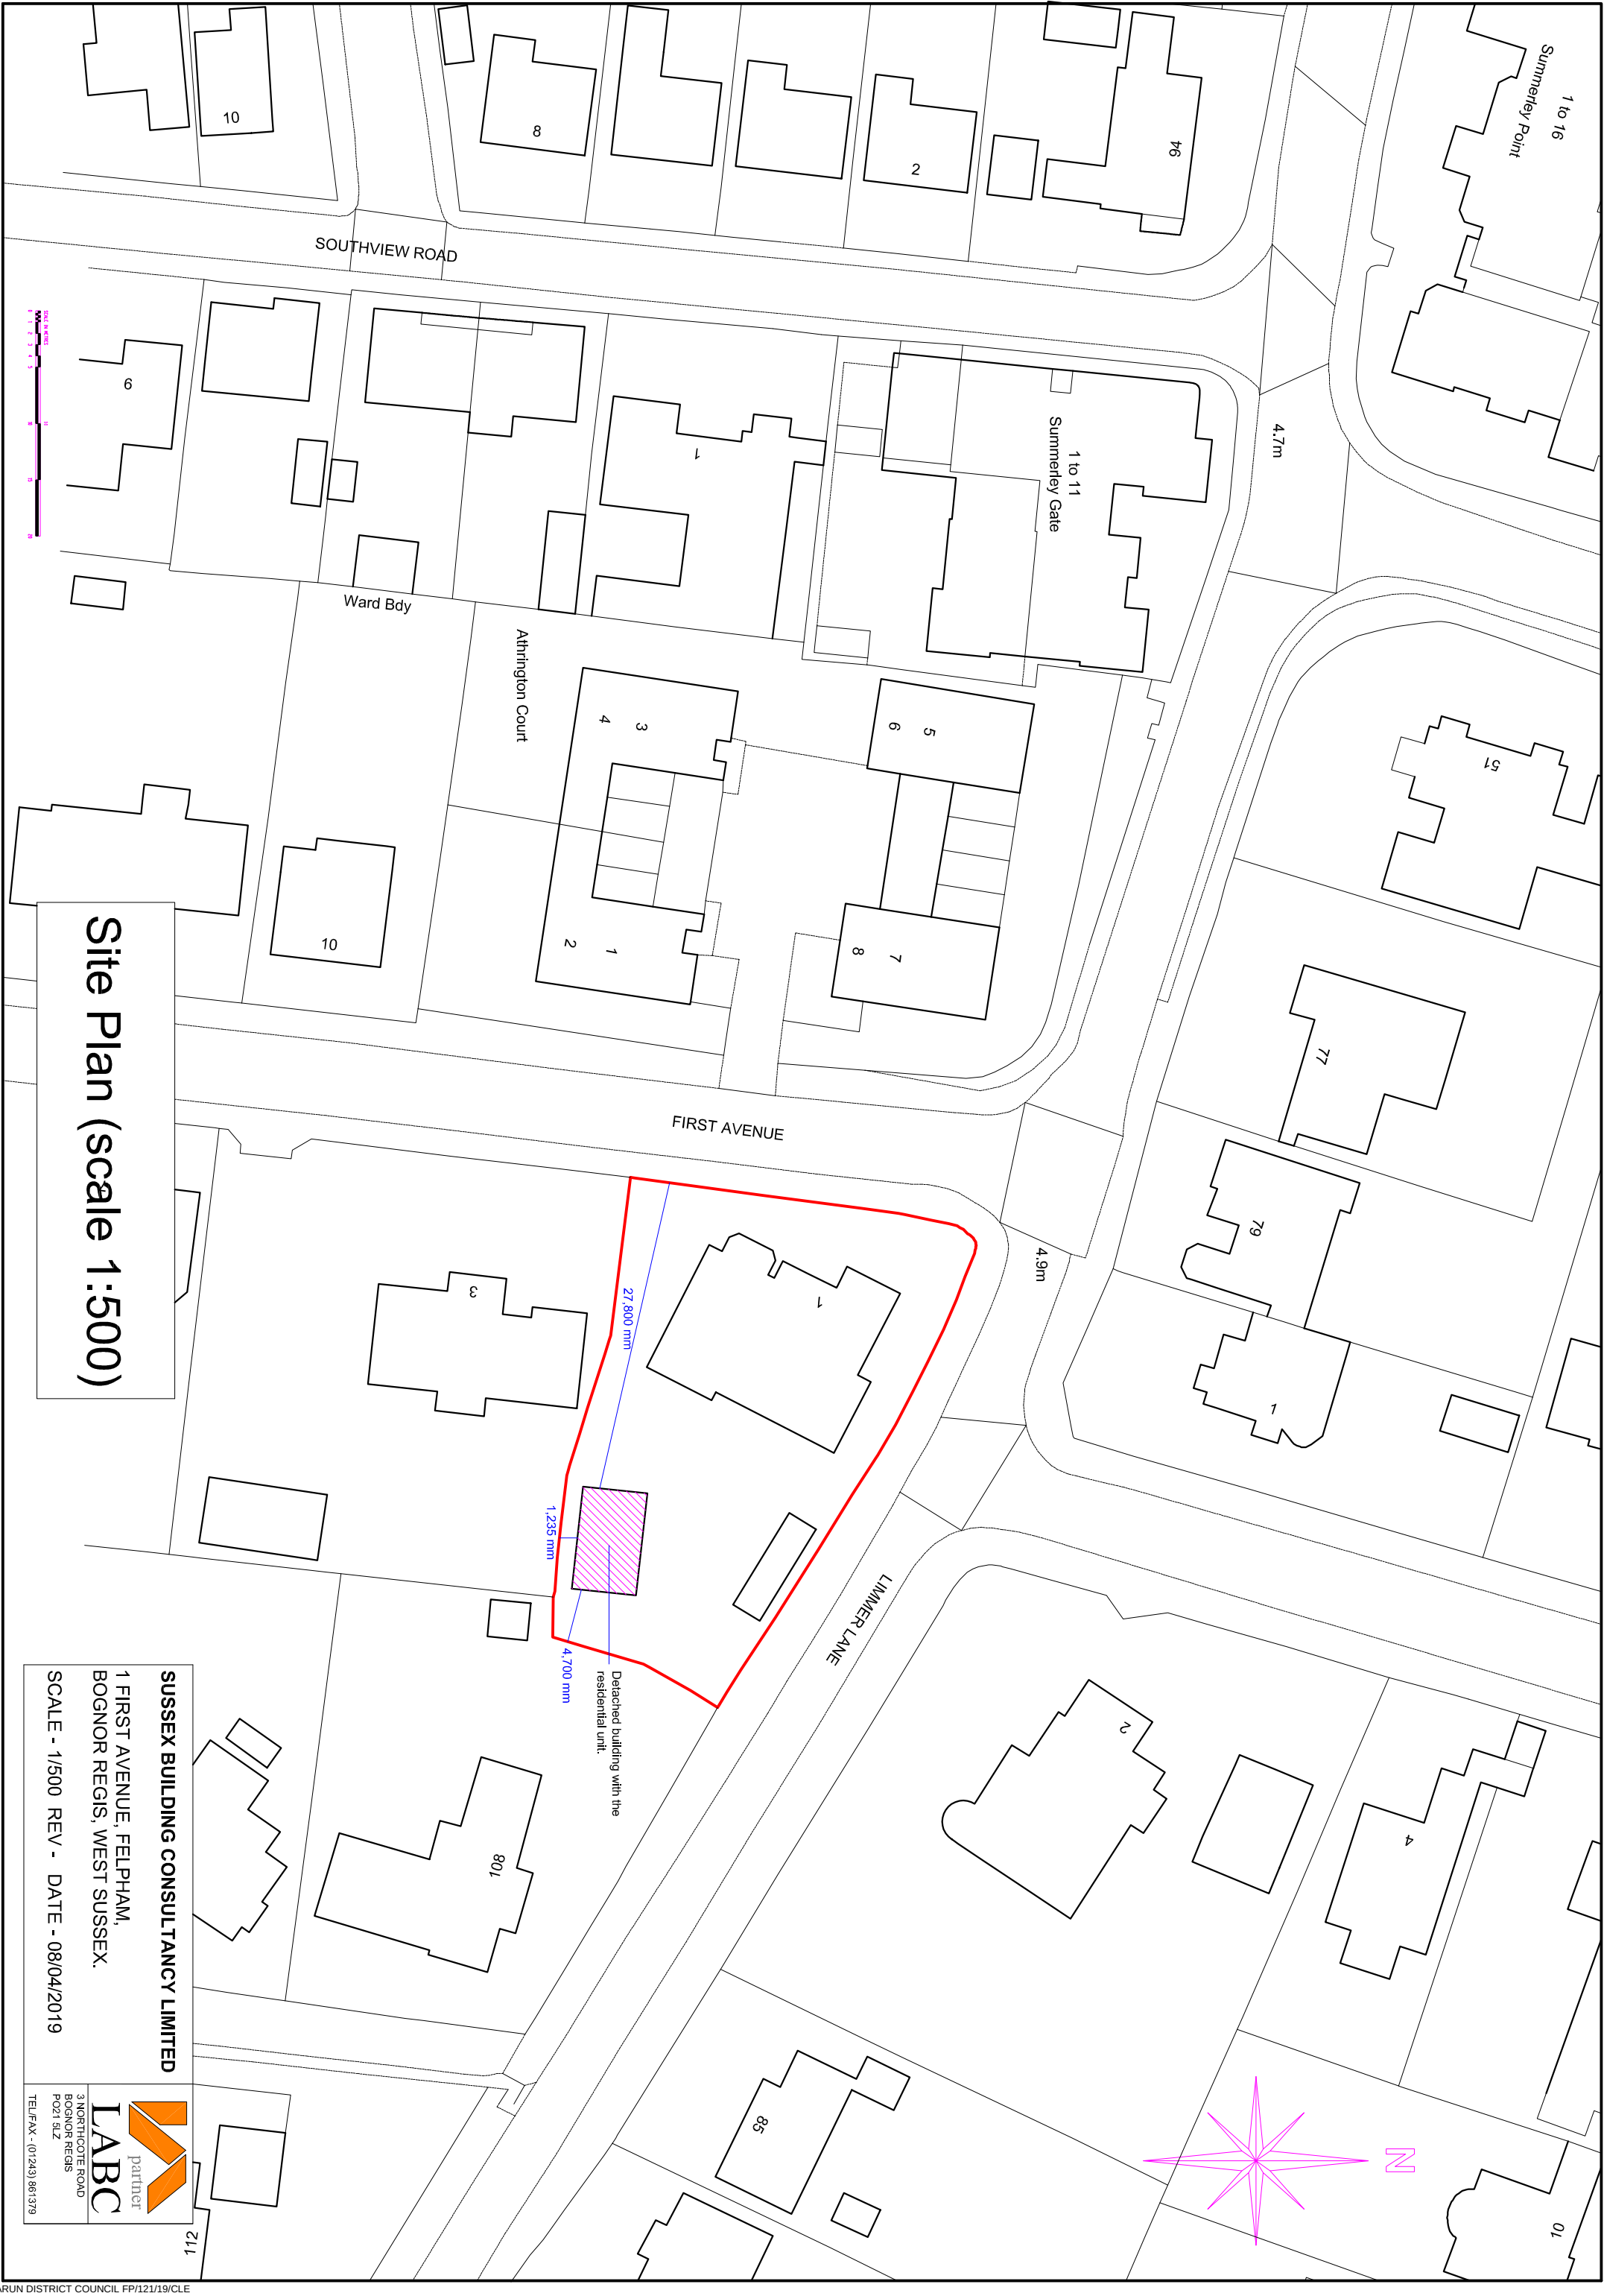

Site Plan (scale 1:500)

SUSSEX BUILDING CONSULTANCY LIMITED

1 FIRST AVENUE, FELPHAM,
BOGNOR REGIS, WEST SUSSEX.

SCALE - 1/500 REV - DATE - 08/04/2019



partner
LABC
3 NORTHGATE ROAD
BOGNOR REGIS
PO21 5LZ
TEL/FAX - (01243) 861379