




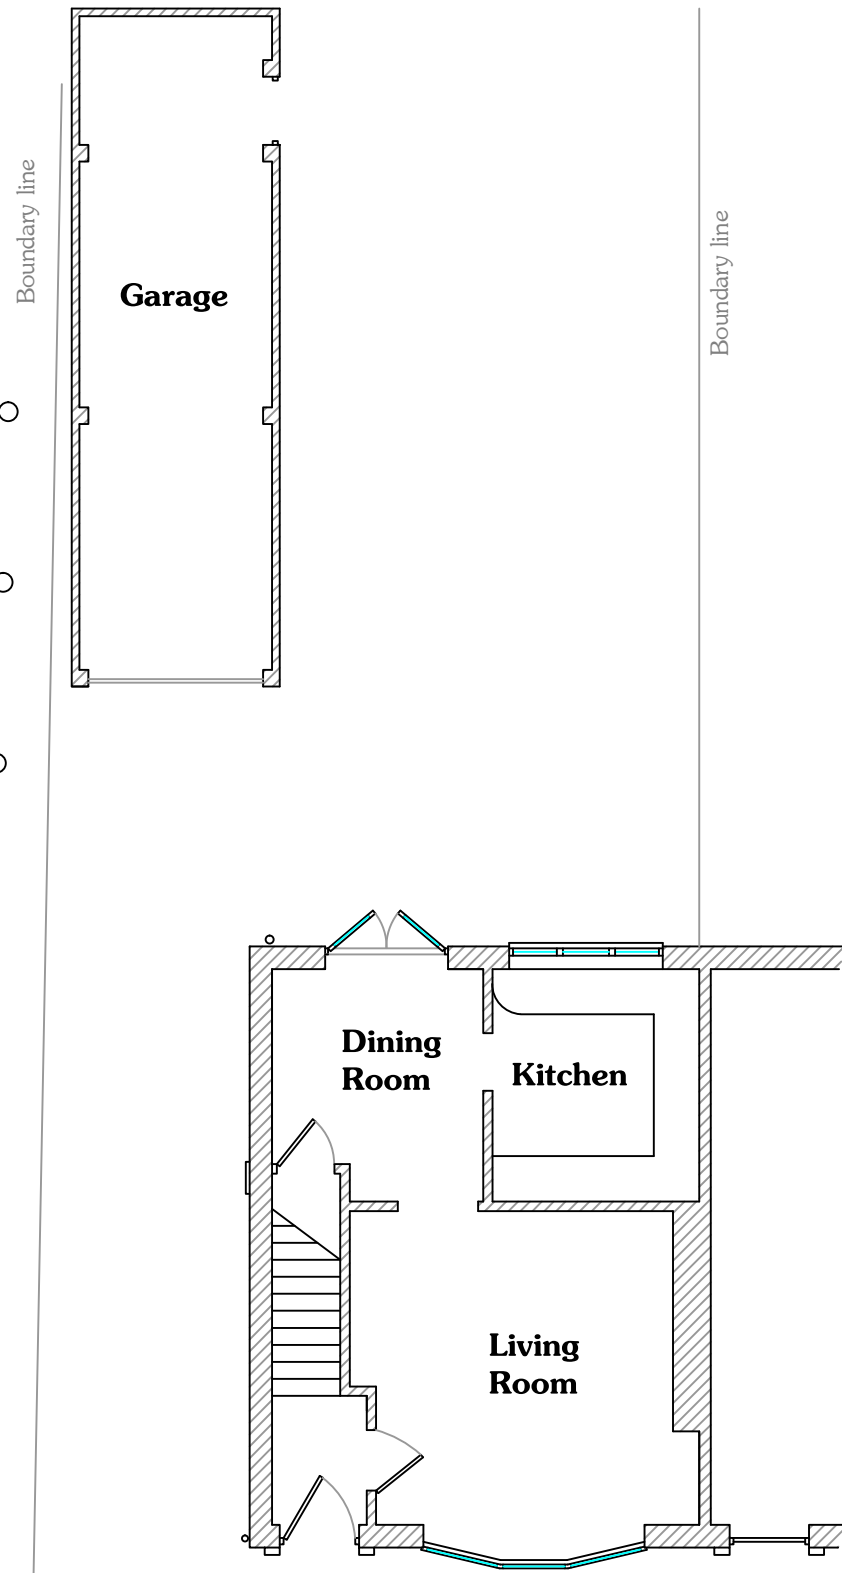


EXISTING GROUND FLOOR PLAN

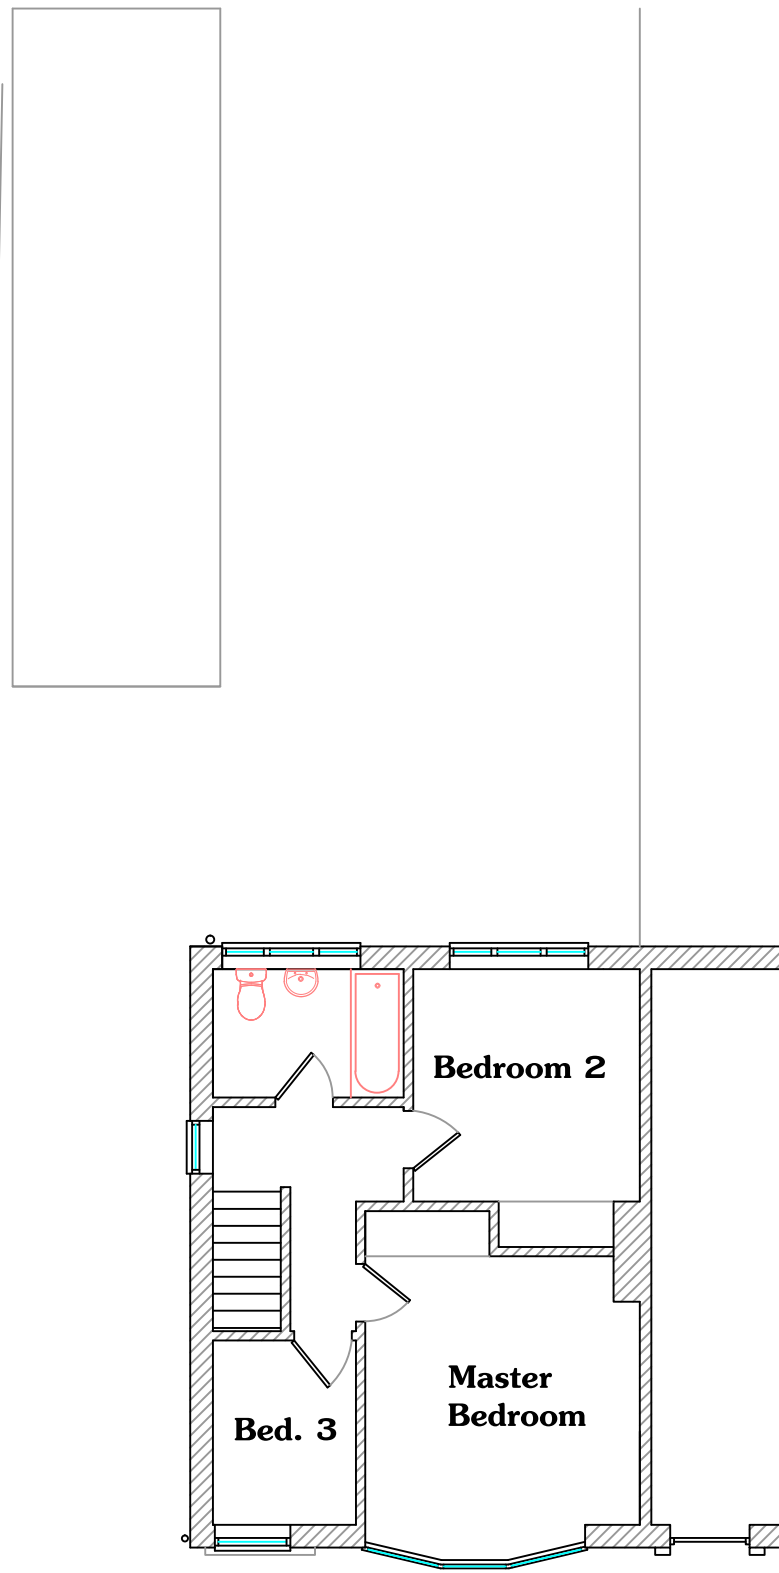

EXISTING FIRST FLOOR PLAN

PROPOSED SIDE & REAR EXTENSION
For Mr and Mrs Cole
3 GEORGE IV WALK, FELPHAM. PO22 8HJ

  

T.R Hayes	
Surveying and Design Consultancy	
Drawing No.	Date: 21-03-18
2	Drawn By: TRH
REV	Date: