




**EXISTING NORTH (REAR)
ELEVATION**

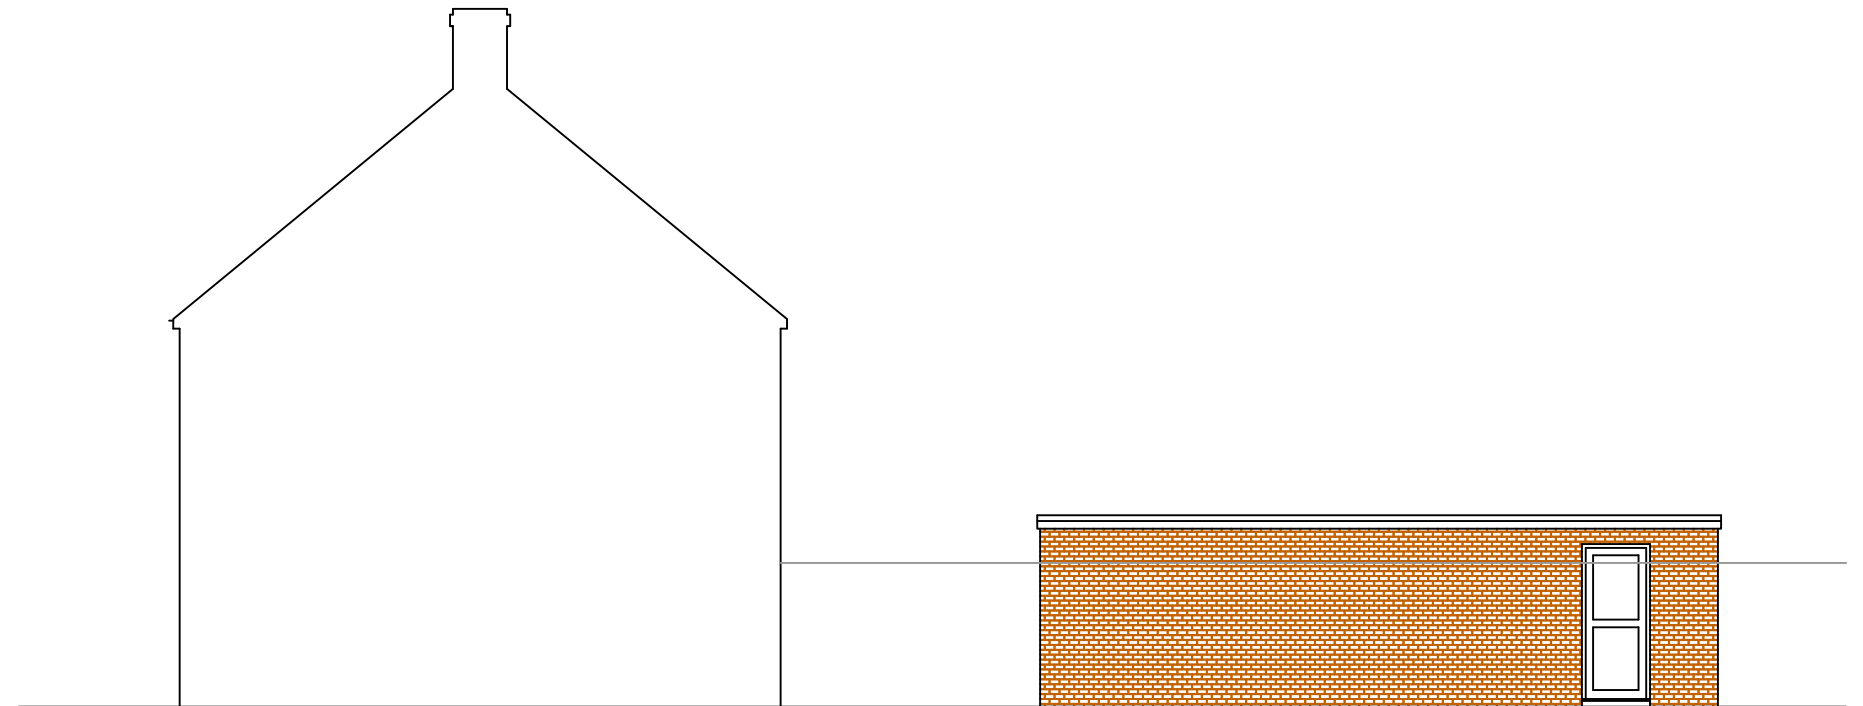


EXISTING EAST ELEVATION

PROPOSED SIDE & REAR EXTENSION

For Mr and Mrs Cole

3 GEORGE IV WALK, FELPHAM. PO22 8HJ

 

T.R Hayes
Surveying and Design Consultancy

Drawing No.	Date: 21-03-18
4	Drawn By: TRH

REV	Date:
-----	-------