




**EXISTING NORTH (REAR)
ELEVATION**

Riven style slate roof covering with clay hip tiles. Roofs hipped to side and rear to reduce the massing of the proposal.


To the rear elevation the white PVCu sliding doors will look out onto the applicants garden and do not encroach on neighbors privacy.

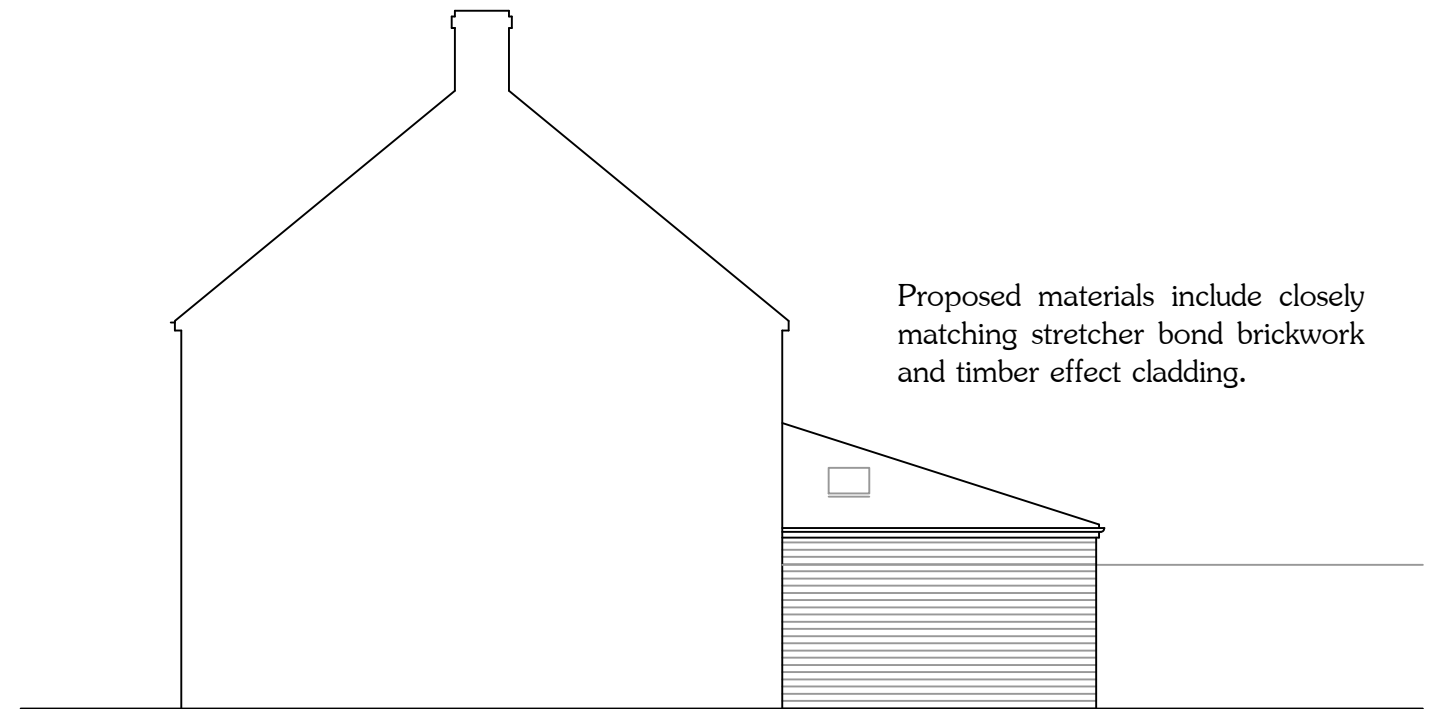

EXISTING EAST ELEVATION

Proposed materials include closely matching stretcher bond brickwork and timber effect cladding.

PROPOSED SIDE & REAR EXTENSION **For Mr and Mrs Cole** **3 GEORGE IV WALK, FELPHAM. PO22 8HJ**

 

T.R Hayes Surveying and Design Consultancy	
Drawing No. 7	Date: 18-04-18 Drawn By: TRH
REV B	Date: