



This drawing and its contents are the strict copyright of Architectura Design. No reproduction without permission. Do not scale. Written dimensions to be used where given. All dimensions and details to be checked on site. FOR PLANNING PURPOSES ONLY

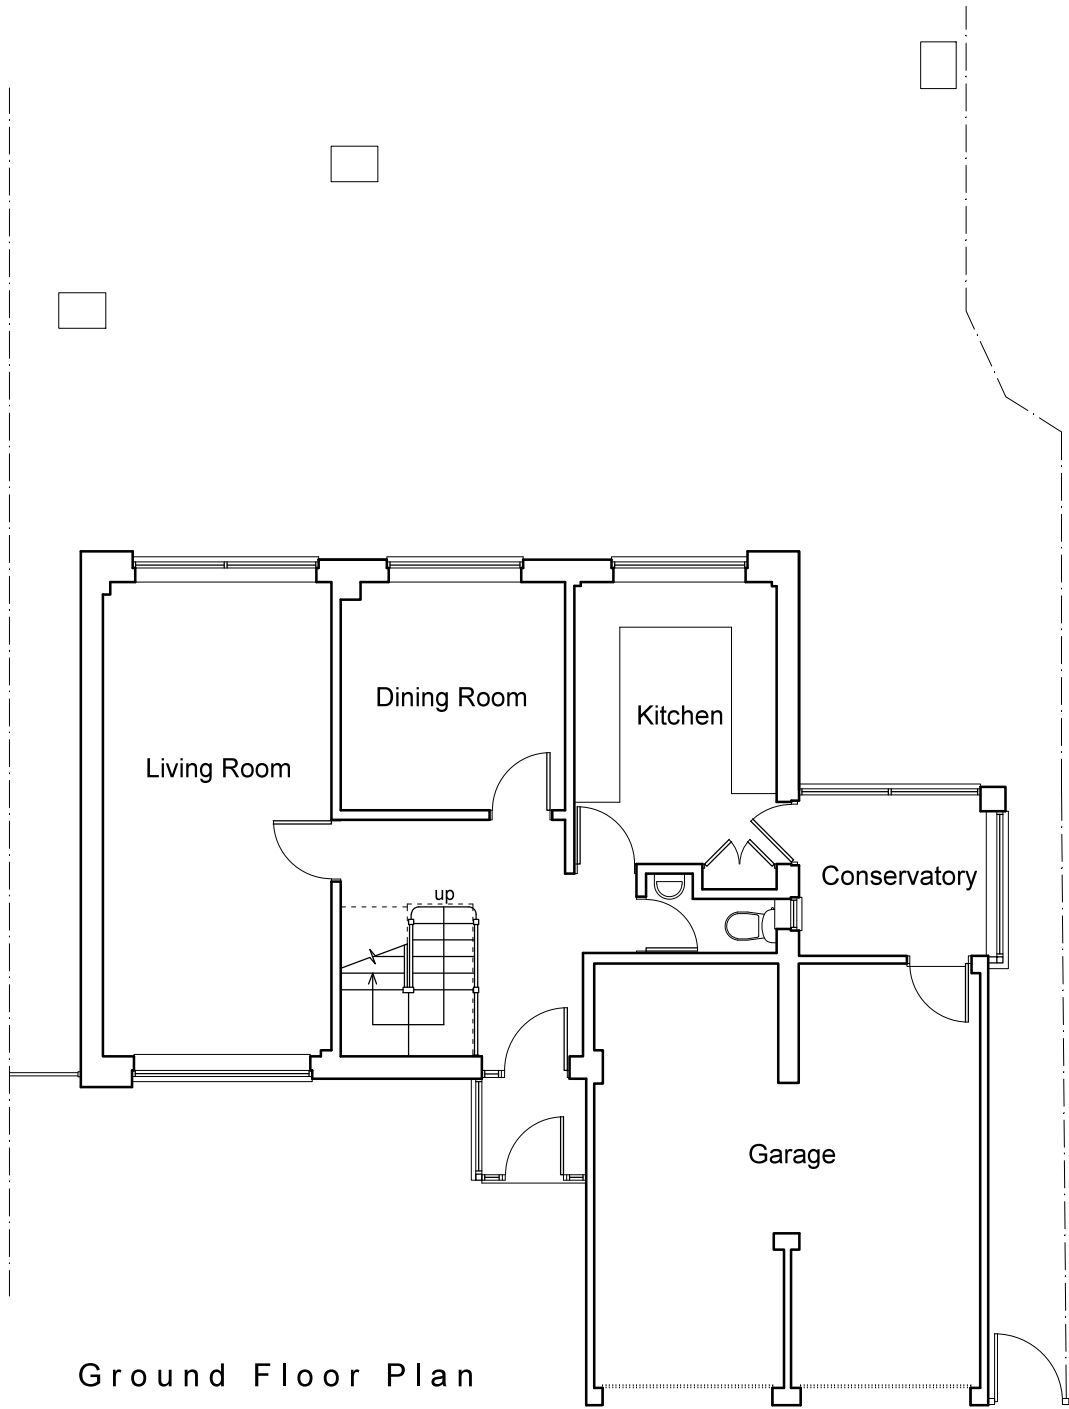


Ground Floor Plan



West Elevation

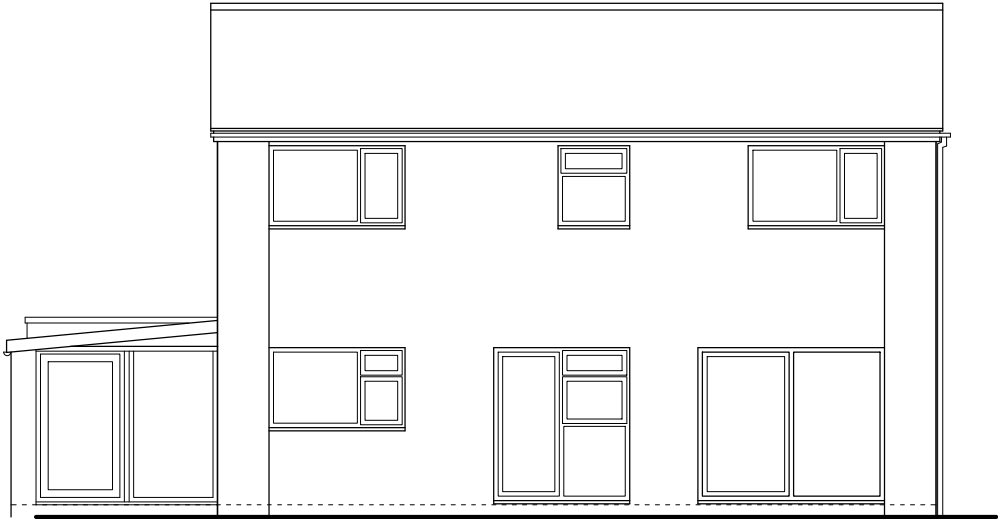

East Elevation

 

Architectura
Architectural Design & Drawing Service
Design

Proposed Extension and Alterations
at 101 Flansham Park, Bognor Regis
for Mr and Mrs T Batho
Drawing S01 February 2020 Scale 1:100 @ A3
Survey Drawing - Ground Floor Plan & Elevations