




This drawing and its contents are the strict copyright of Architectura Design. No reproduction without permission. Do not scale. Written dimensions to be used where given. All dimensions and details to be checked on site. FOR PLANNING PURPOSES ONLY

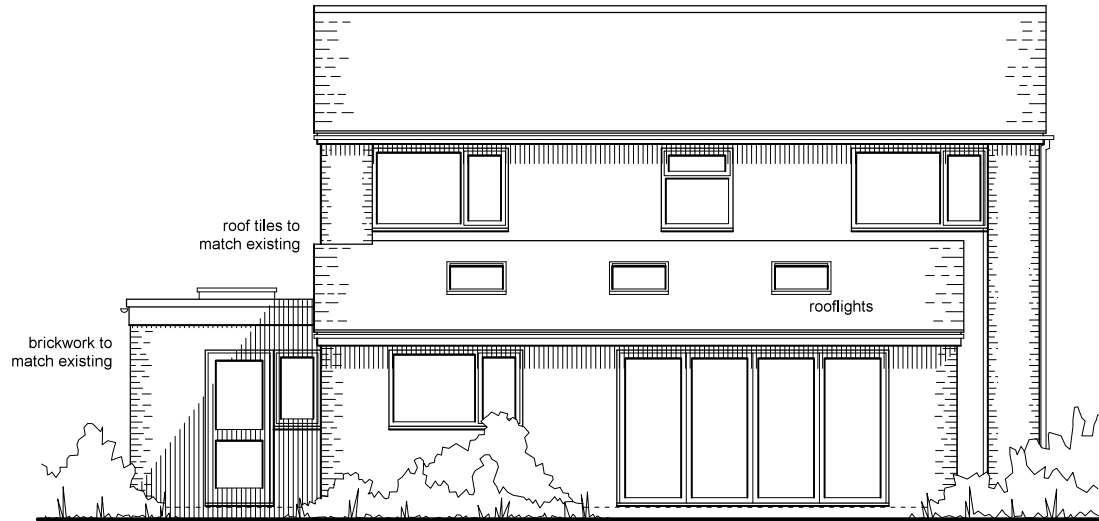


East Elevation

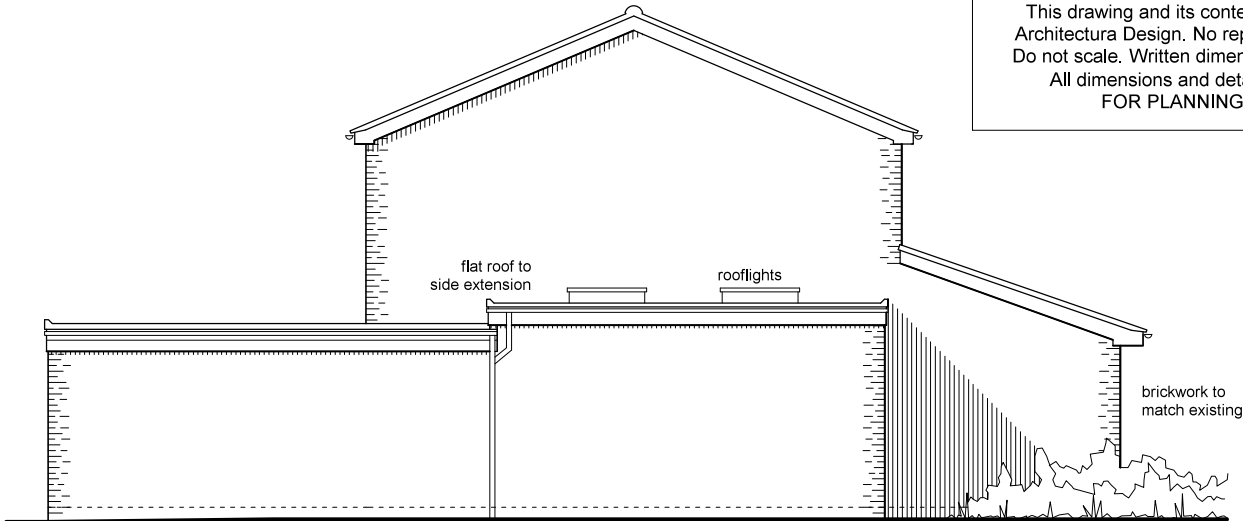


South Elevation

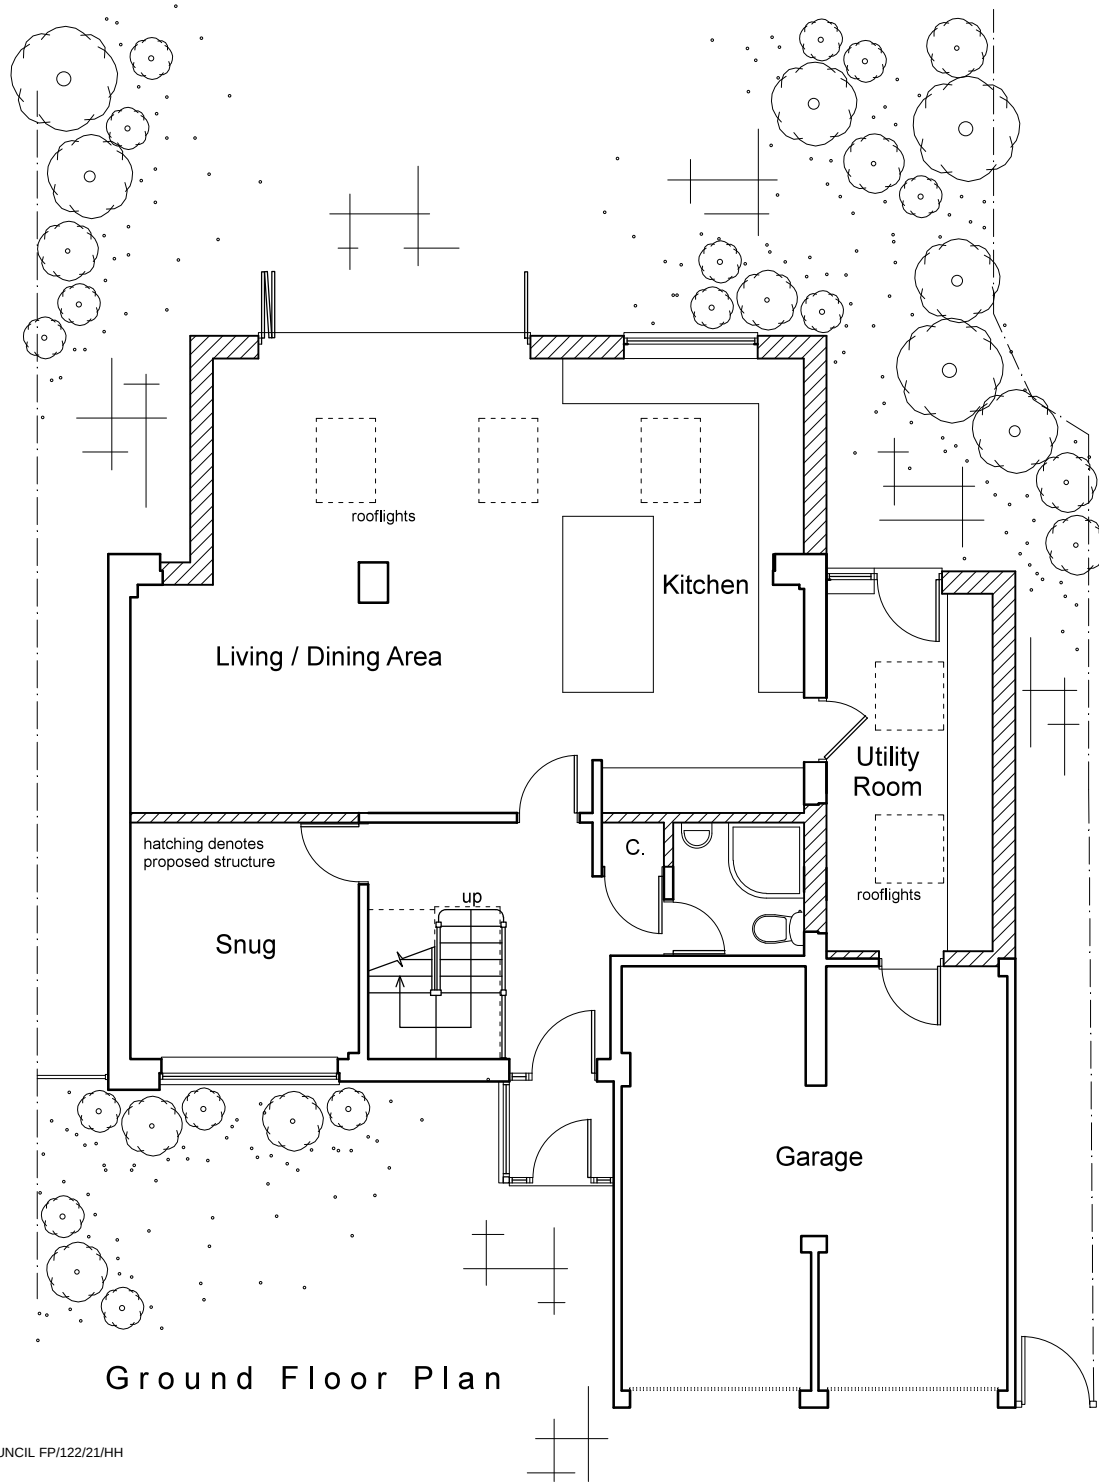

Ground Floor Plan

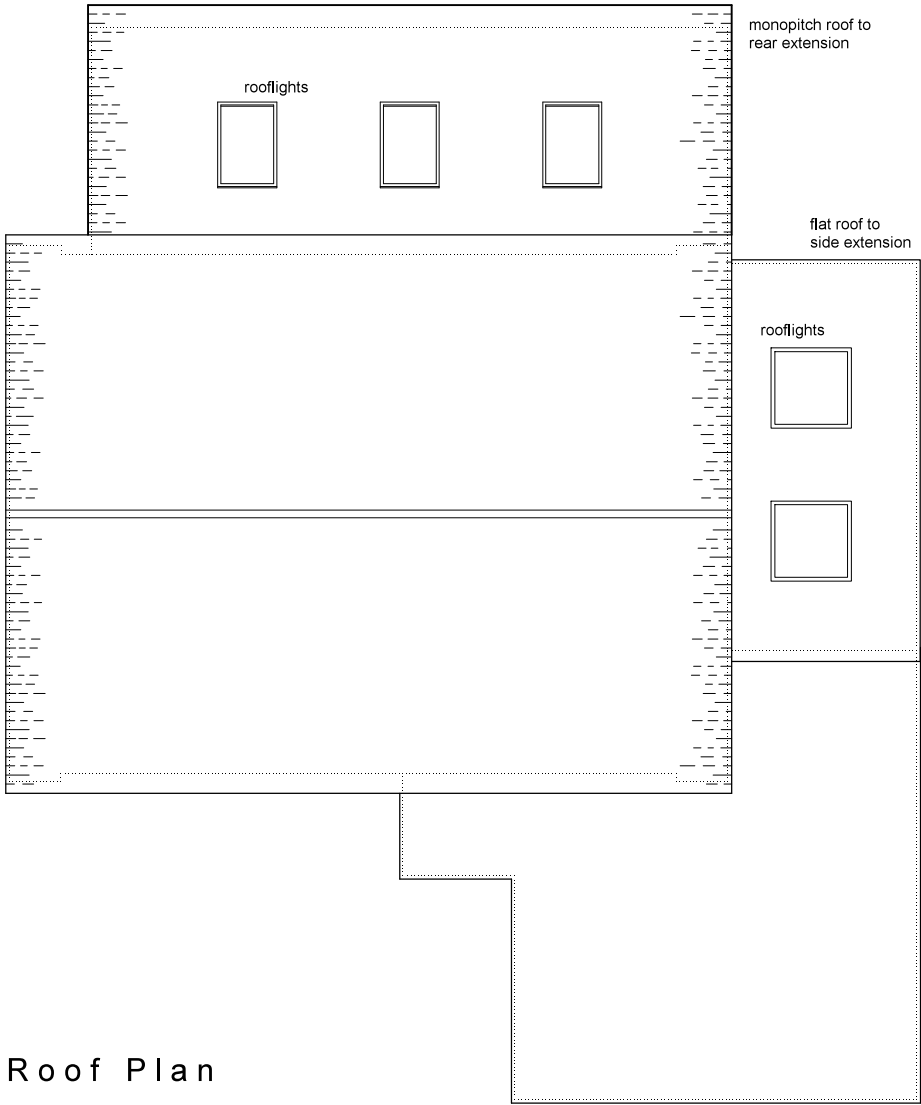

Roof Plan

 

Architectura
Architectural Design & Drawing Service

Proposed Extension and Alterations
at 101 Flansham Park, Bognor Regis
for Mr and Mrs T Batho
Drawing P01 May 2021 Scale 1:100 @ A3
Planning Drawing - Floor Plan, Roof Plan & Elevations