


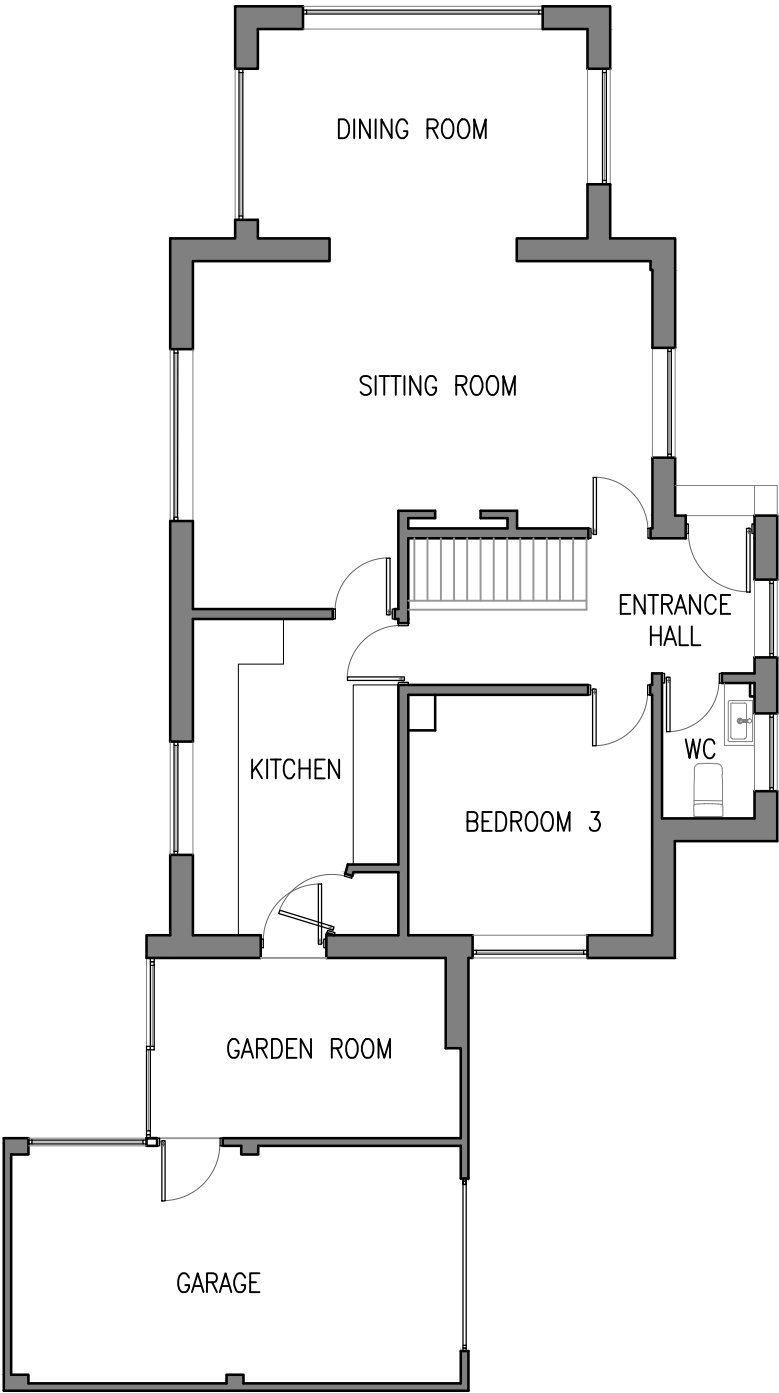


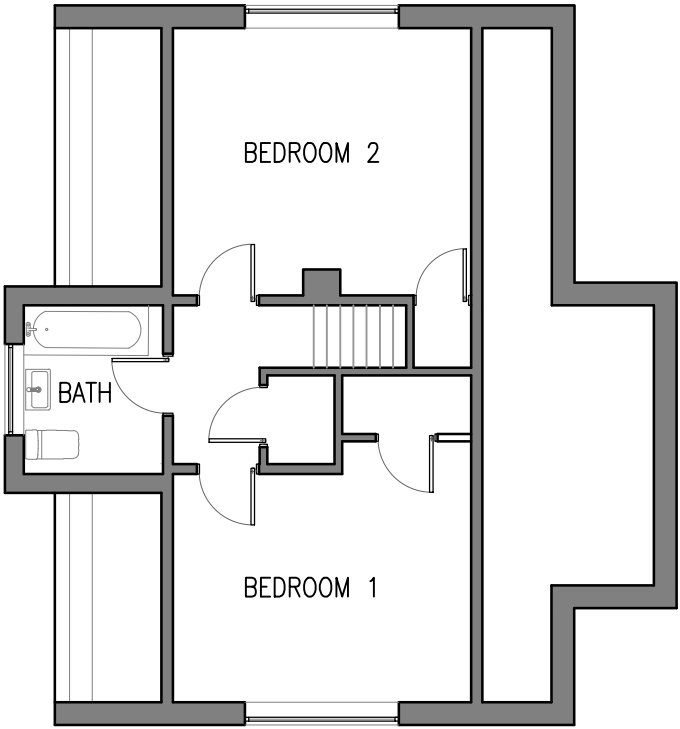

**GROUND FLOOR PLAN**  
Scale 1:100

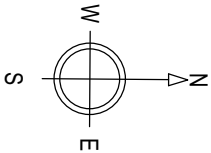


**FIRST FLOOR PLAN**  
Scale 1:100

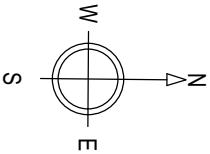

© Morris Architectural Design  
NOTES:  
1. If in doubt ask  
2. Written dimensions to be used only  
3. This drawing is confidential and remains the exclusive property of Morris Architectural Design  
4. Do not copy unless authorised.

**MATERIAL SCHEDULE**  
  
Walls – Painted brick, timber cladding  
Roof – Plain clay tiles  
Windows/Doors – uPVC  
Rainwater goods – uPVC

PLANNING ISSUE

 

| Rev  | Date  | Description | Dwn   | Chk     |
|------|-------|-------------|-------|---------|
| Rev. | Date. | Amendment.  | Drawn | Checked |

PROJECT  
Mr & Mrs Newell  
56 Downview Road, Felpham, Worthing  
West Sussex, PO22 8HH

TITLE  
Proposed two storey side extension  
Existing Floor Plans

|               |          |          |            |
|---------------|----------|----------|------------|
| SCALE         | DATE     | DRAWN BY | CHECKED BY |
| AS SHOWN @ A3 | APR ' 21 | NM       | AN         |

|              |             |          |
|--------------|-------------|----------|
| JOB NO.      | DRAWING NO. | REVISION |
| NM/0321/0009 | 200-02      | **       |

