

© Morris Architectural Design

NOTES:

- 1.If in doubt ask
- 2.Written dimensions to be used only
- 3.This drawing is confidential and remains the exclusive property of Morris Architectural Design
- 4.Do not copy unless authorised.

MATERIAL SCHEDULE

Walls – Painted brick, timber cladding
 Roof – Plain clay tiles
 Windows/Doors – uPVC
 Rainwater goods – uPVC



NORTH ELEVATION
 Scale 1:100




EAST ELEVATION
 Scale 1:100



SOUTH ELEVATION
 Scale 1:100



WEST ELEVATION
 Scale 1:100

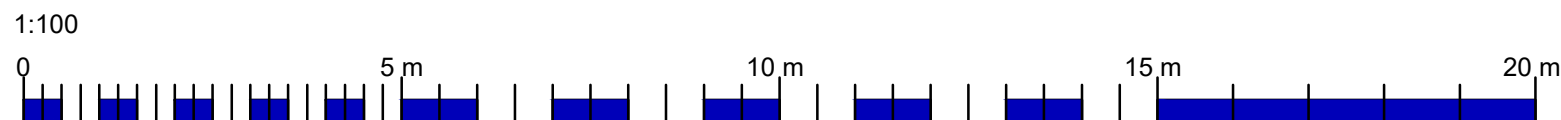

Rev	Date	Description	Dwn	Chk
Rev.	Date.	Amendment.	Drawn	Checked

PROJECT

Mr & Mrs Newell
 56 Downview Road, Felpham, Worthing
 West Sussex, PO22 8HH

TITLE

Proposed two storey side extension
 Existing Elevations

SCALE

AS SHOWN @ A3

DATE

APR ' 21

DRAWN BY

NM

CHECKED BY

AN

JOB NO.

NM/0321/0009

DRAWING NO.

200-03

REVISION

**

Morris Architectural Design

PLANNING ISSUE