
 
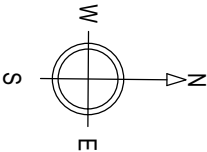
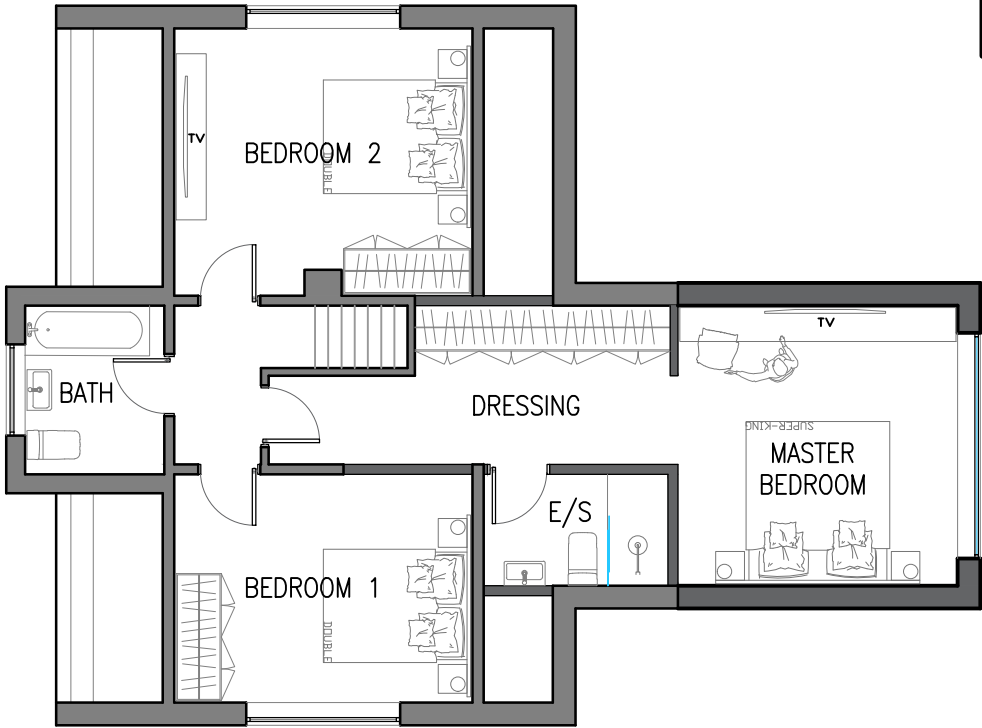


© Morris Architectural Design
NOTES:
1. If in doubt ask
2. Written dimensions to be used only
3. This drawing is confidential and remains the exclusive property of Morris Architectural Design
4. Do not copy unless authorised.

MATERIAL
SCHEDULE

Walls – Painted brick, timber cladding, to match existing
Roof – Plain clay tiles to match existing
Windows/Doors – uPVC
Rainwater goods – uPVC

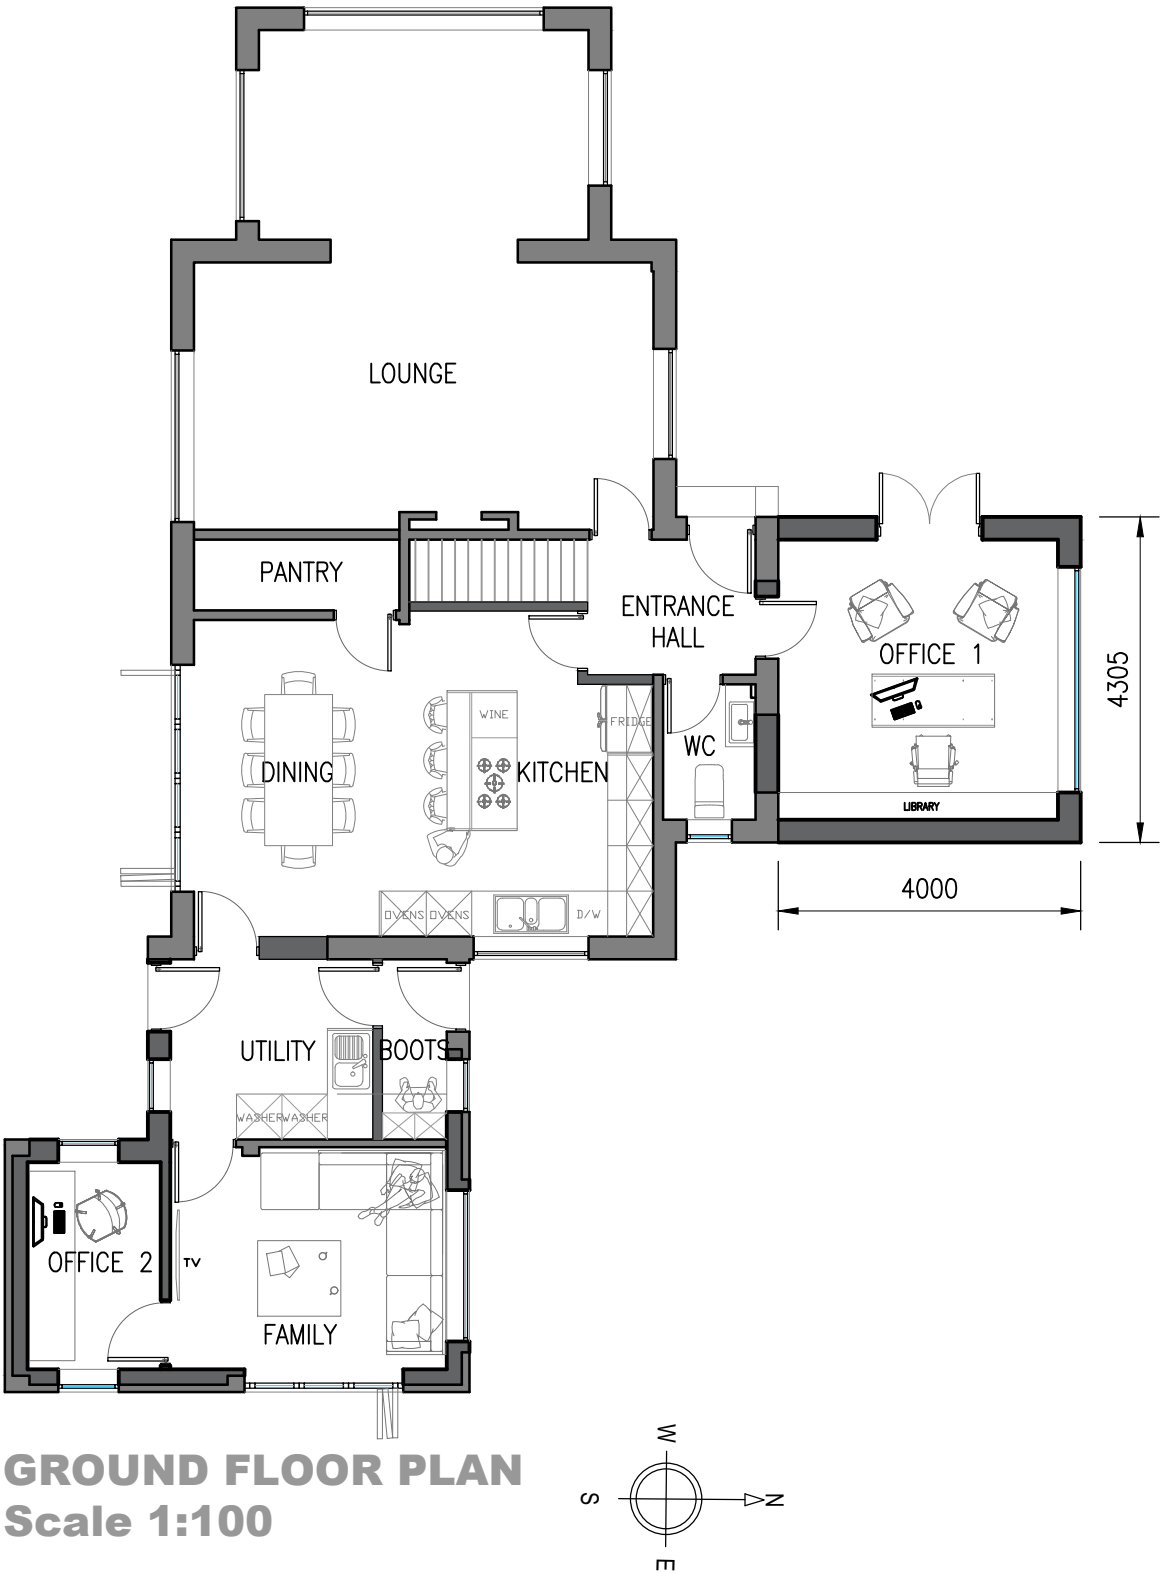

Rev	Date	Description	Dwn	Chk
Rev.	Date.	Amendment.	Drawn	Checked
PROJECT				
Mr & Mrs Newell				
56 Downview Road, Felpham, Worthing				
West Sussex, PO22 8HH				
TITLE				
Proposed two storey side extension				
Proposed Floor Plans				
SCALE				
AS SHOWN	© A3	DATE	DRAWN BY	CHECKED BY
		APR ' 21	NM	AN
JOB NO.		DRAWING NO.		REVISION
NM/0321/0009		200-04		**



PLANNING ISSUE