



© Morris Architectural Design
NOTES:
1. If in doubt ask
2. Written dimensions to be used only
3. This drawing is confidential and remains the exclusive property of Morris Architectural Design
4. Do not copy unless authorised.

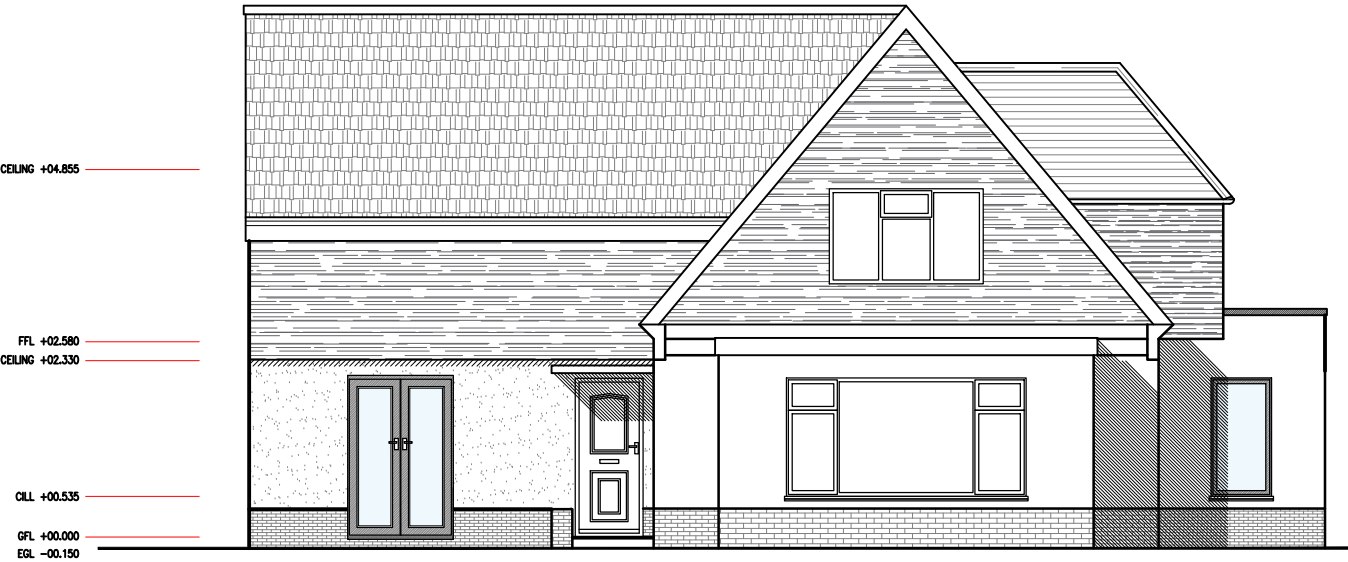

NORTH ELEVATION
Scale 1:100

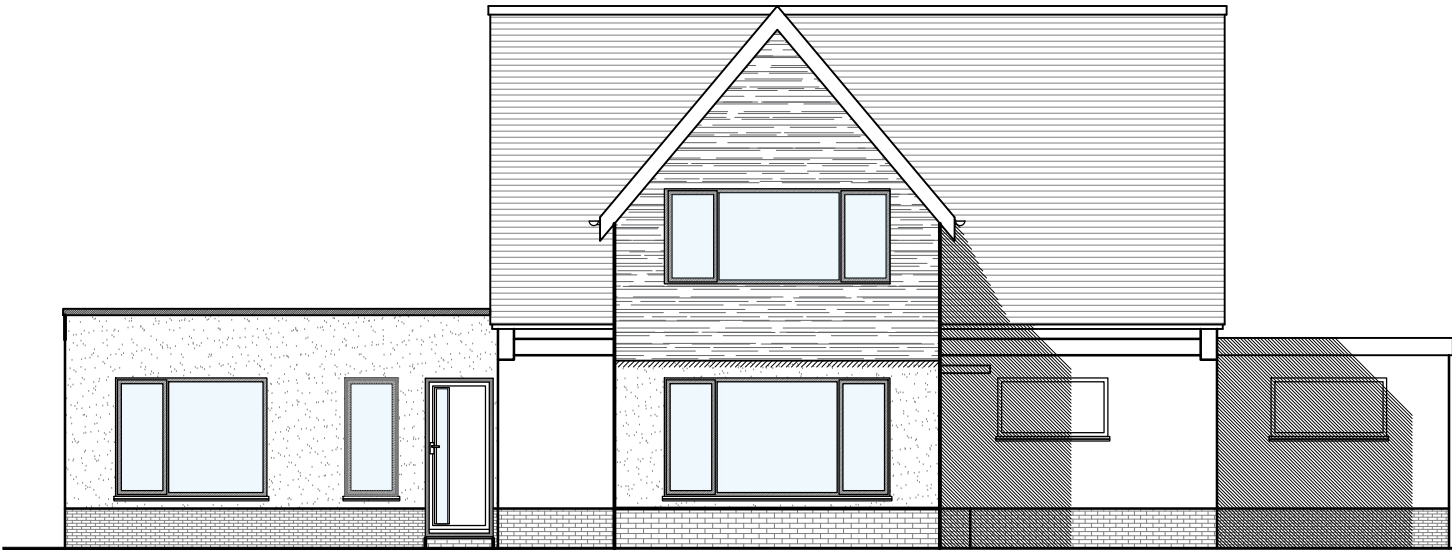


EAST ELEVATION
Scale 1:100



SOUTH ELEVATION
Scale 1:100



WEST ELEVATION
Scale 1:100

 

**MATERIAL
SCHEDULE**

Walls - Painted brick, timber cladding
Roof - Plain clay tiles
Windows/Doors - uPVC
Rainwater goods - uPVC

Rev	Date	Description	Dwn	Chk
Rev.	Date.	Amendment.	Drawn	Checked

PROJECT				
Mr & Mrs Newell				
56 Downview Road, Felpham, Worthing				
West Sussex, PO22 8HH				
TITLE				
Proposed two storey side extension				
Proposed Elevations				
SCALE				
AS SHOWN	© A3	DATE	DRAWN BY	CHECKED BY
		APR ' 21	NM	AN
JOB NO.		DRAWING NO.		REVISION
NM/0321/0009		200-05		**



PLANNING ISSUE