




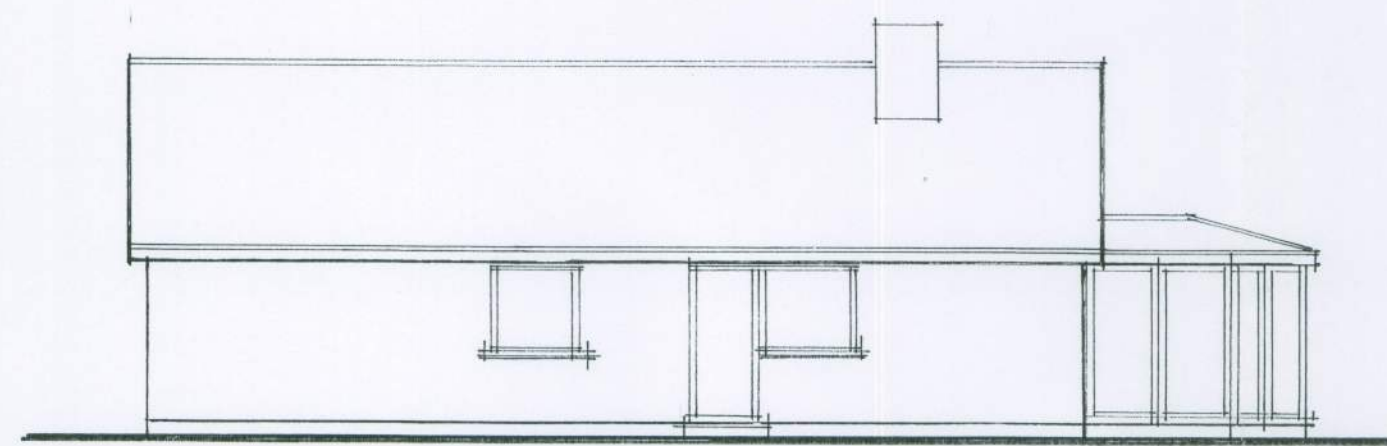


existing side elevation.

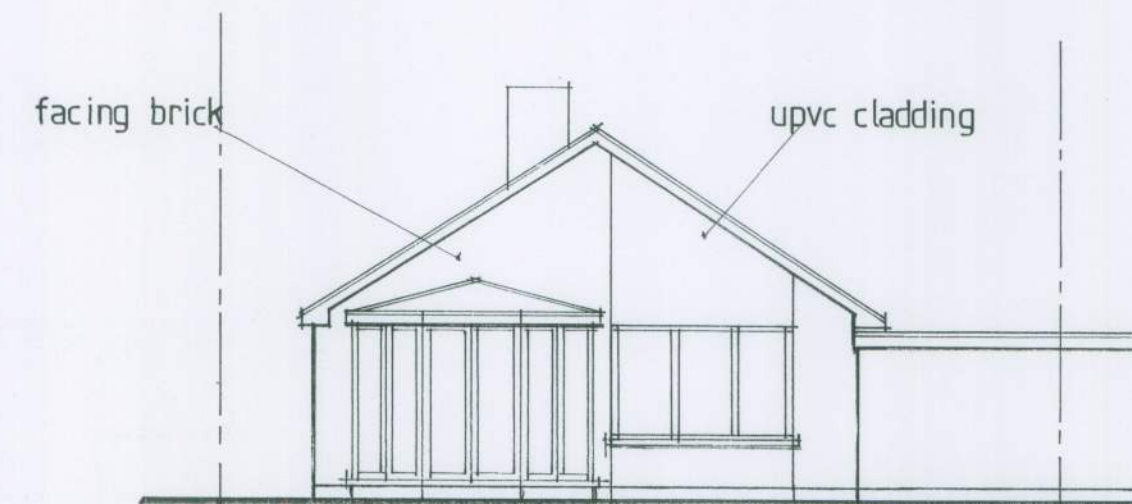

existing rear elevation.

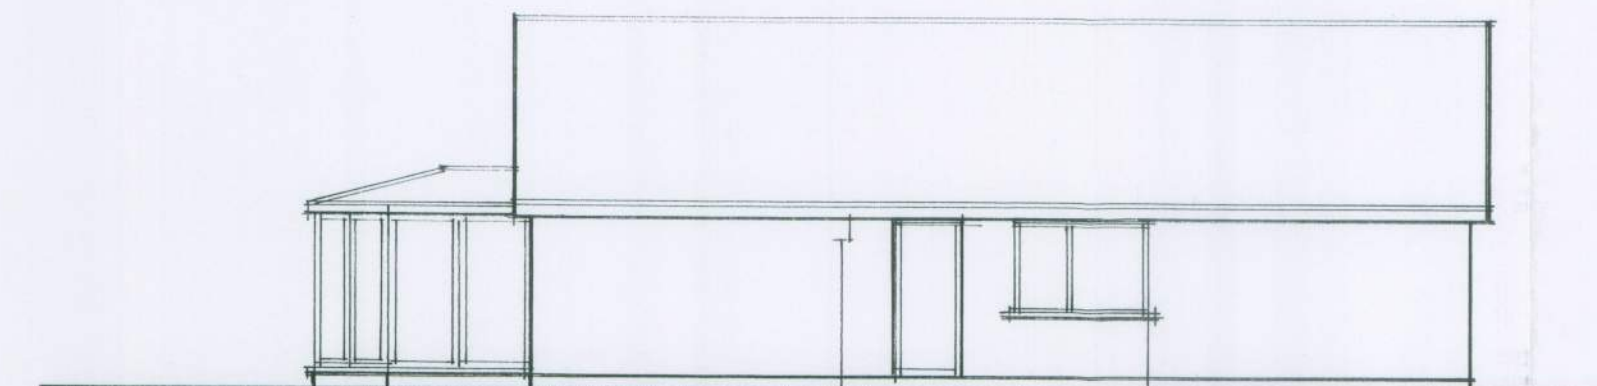


existing side elevation.

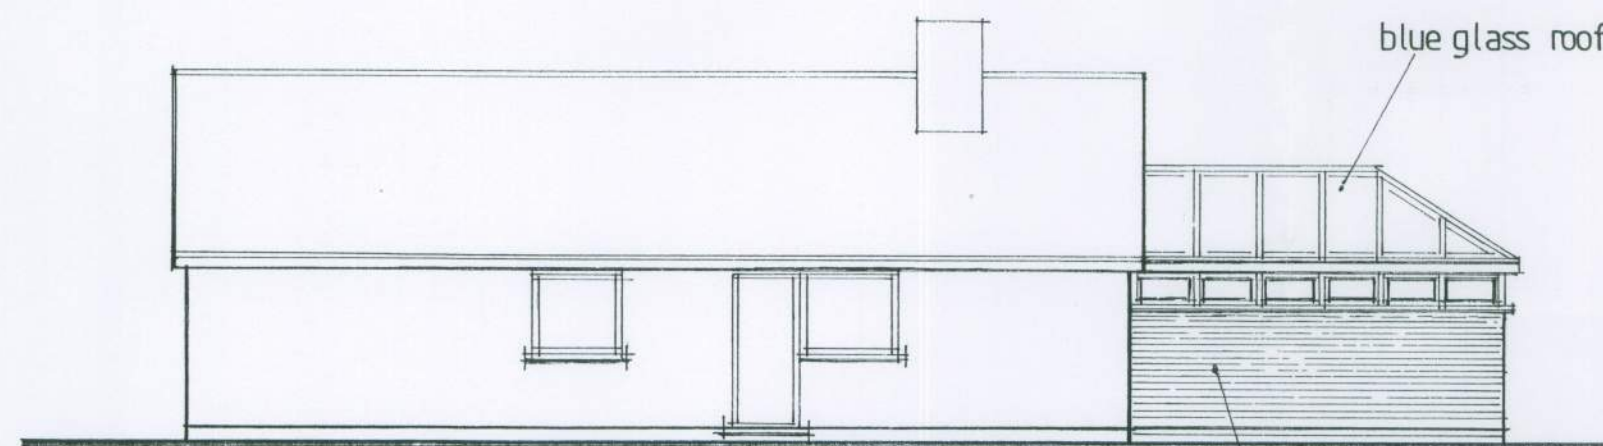


proposed side elevation.



proposed rear elevation.

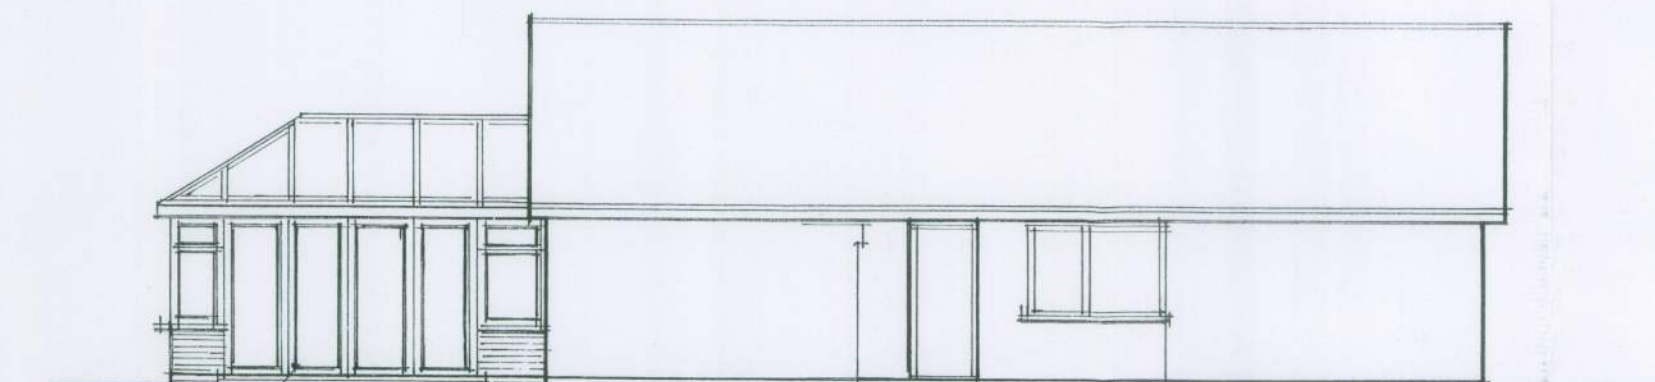


proposed side elevation.

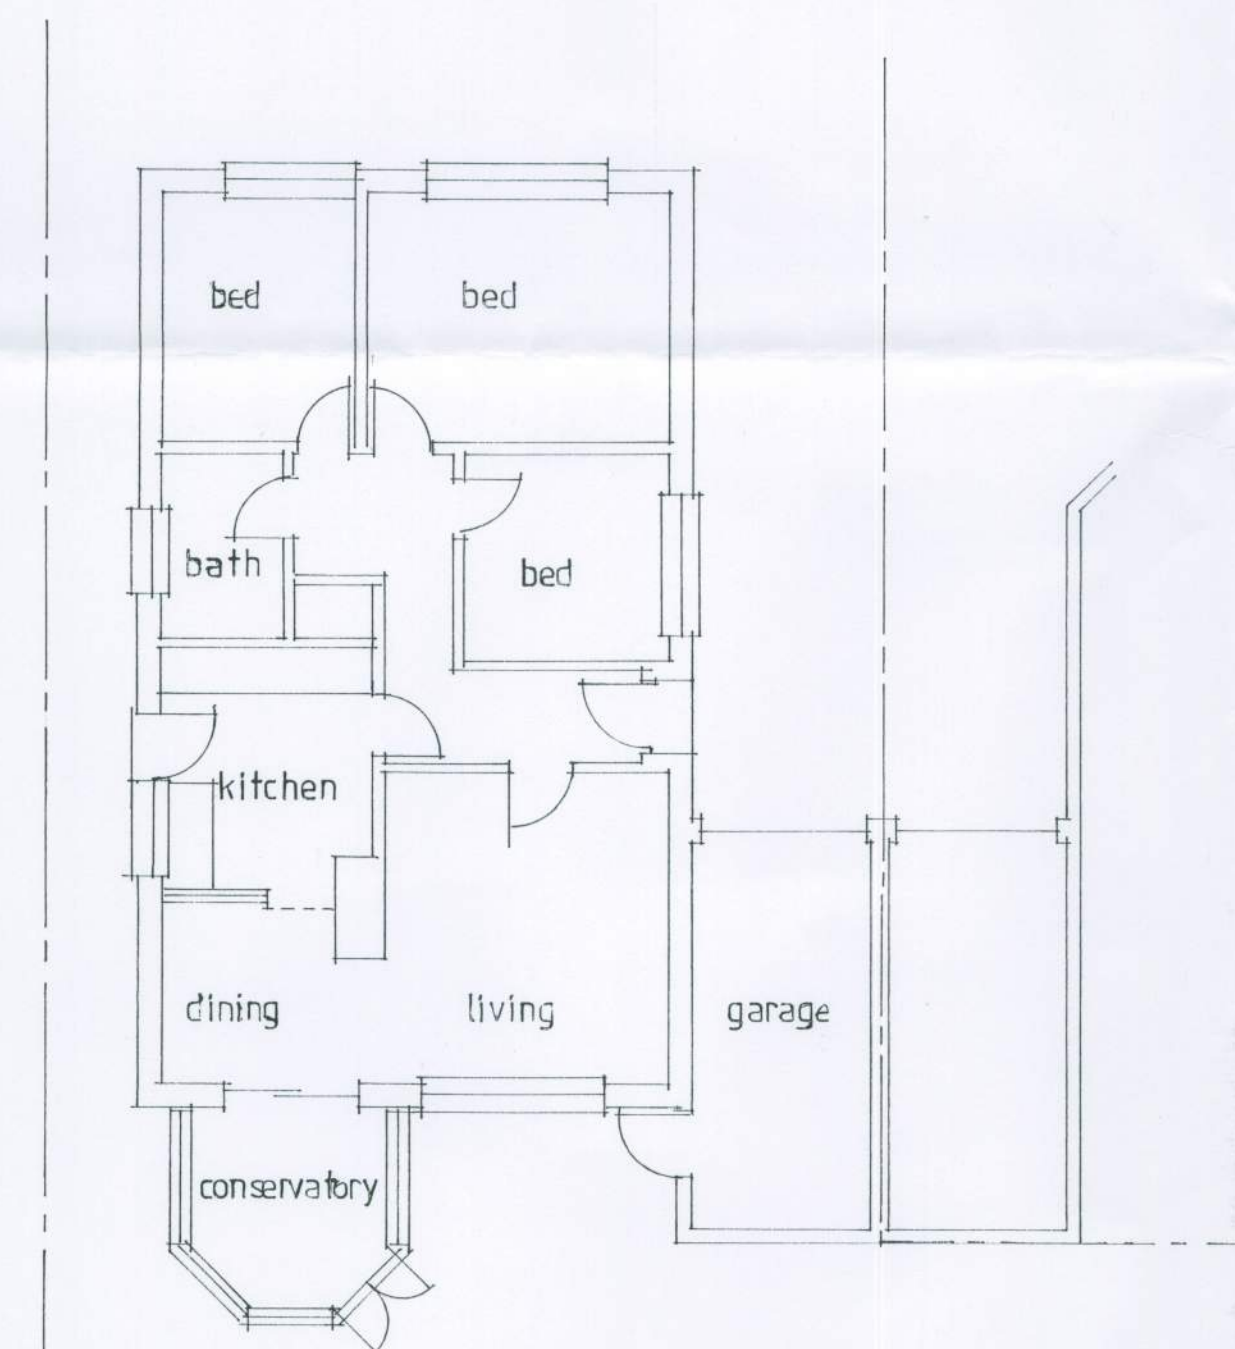


existing floor plan.


boundary line.

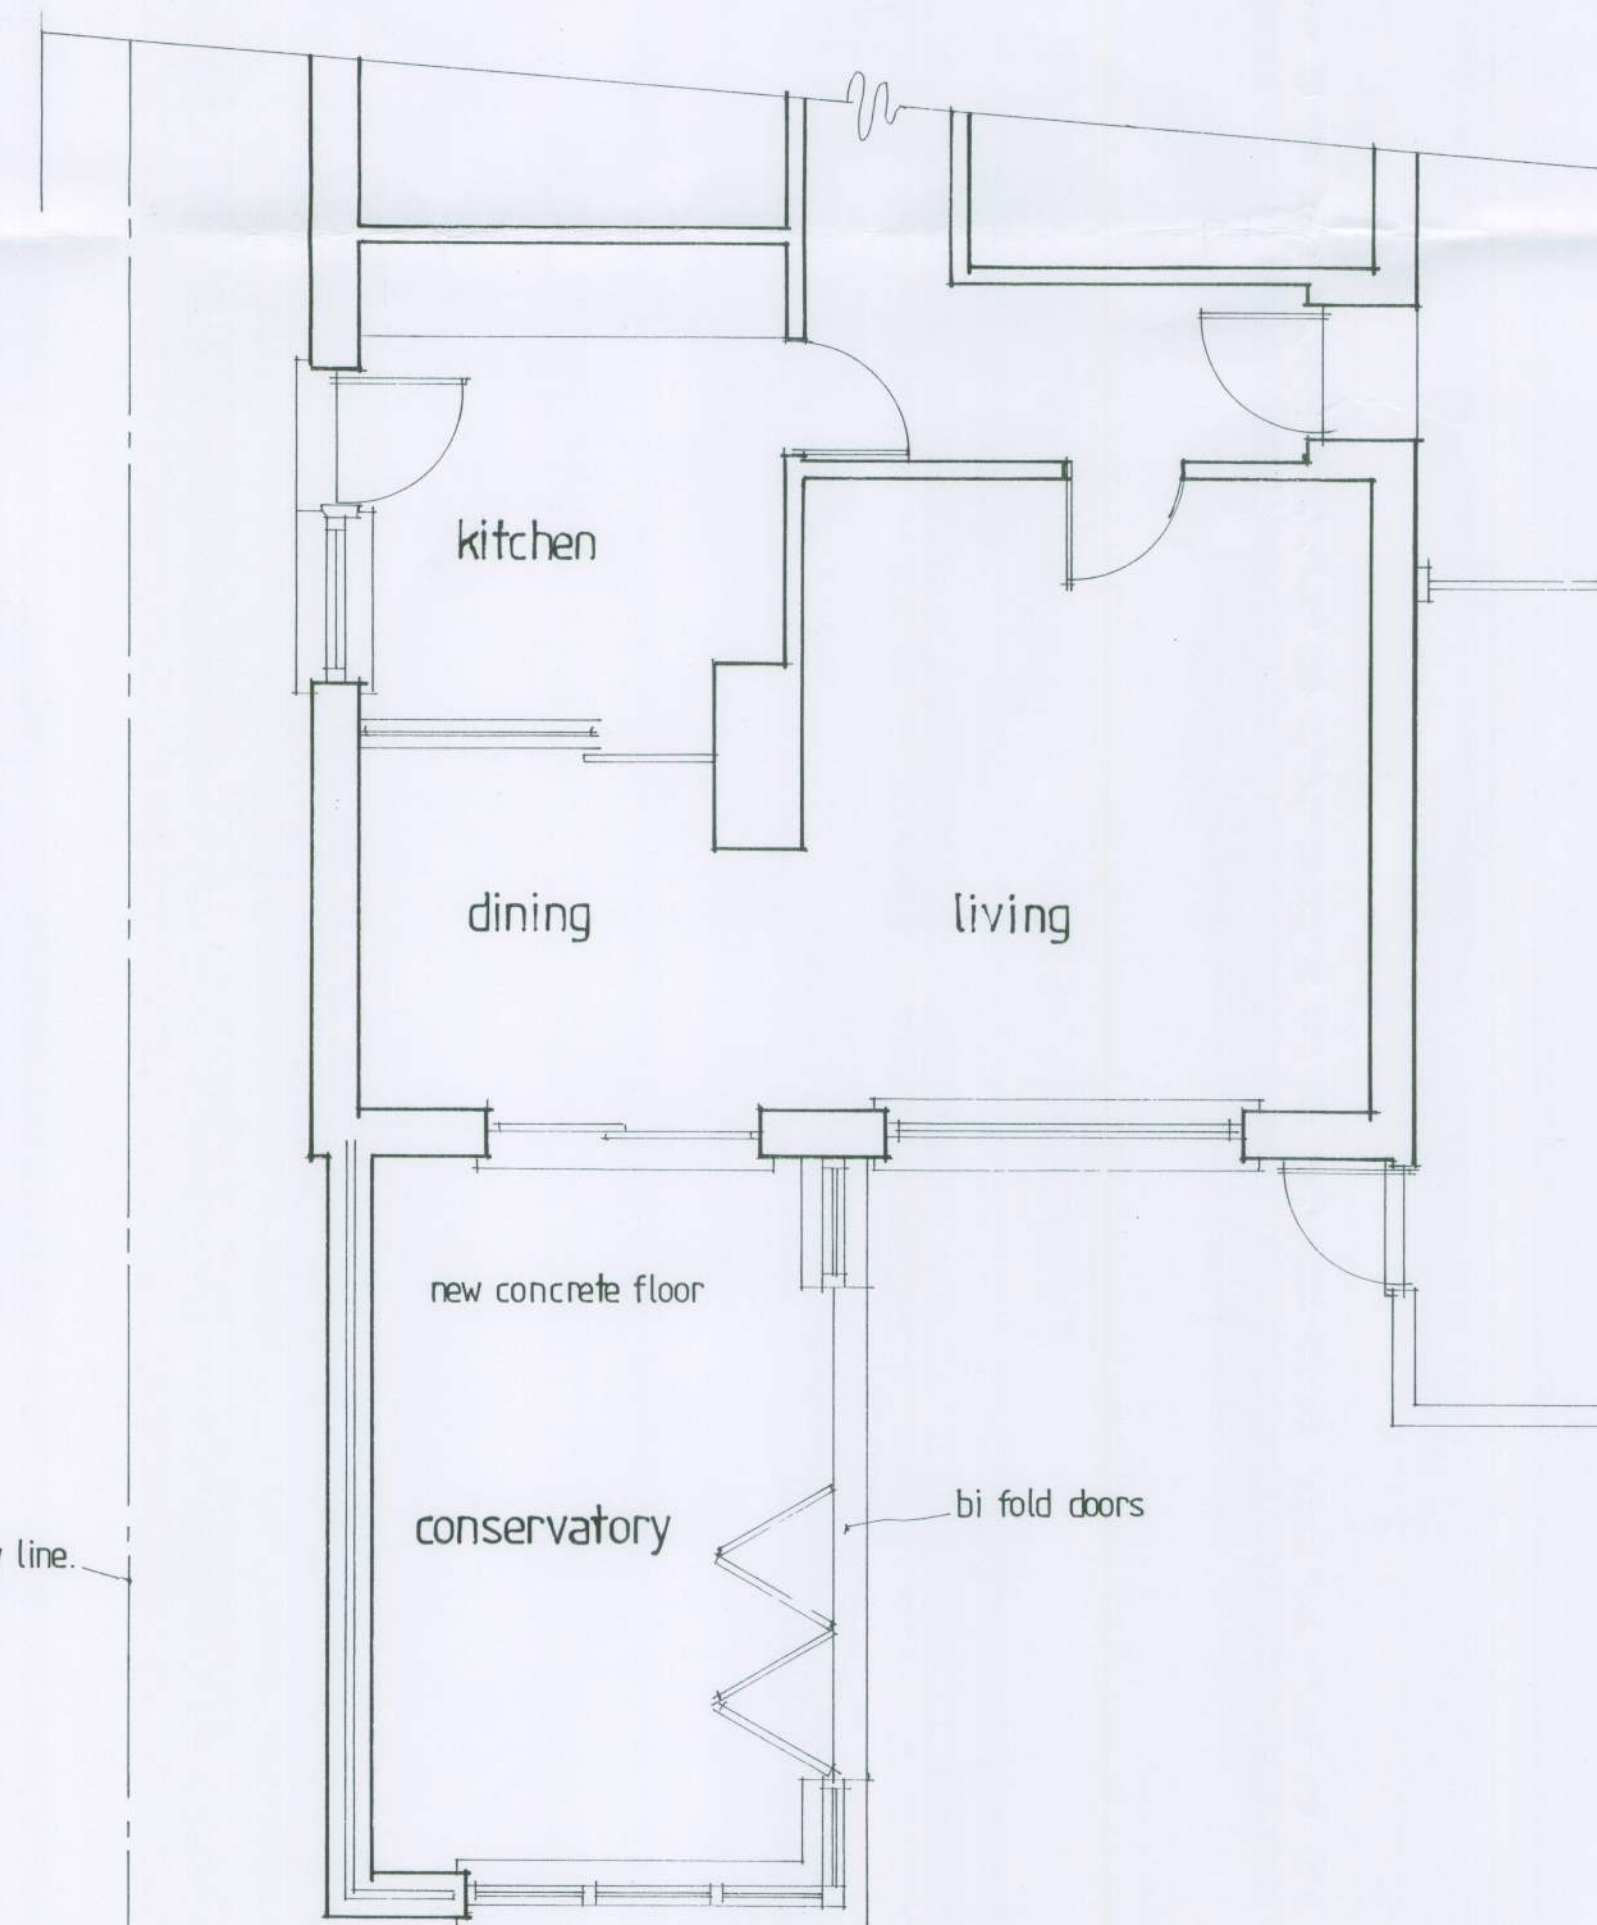

part proposed floor plan.

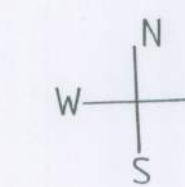

cunningham gardens

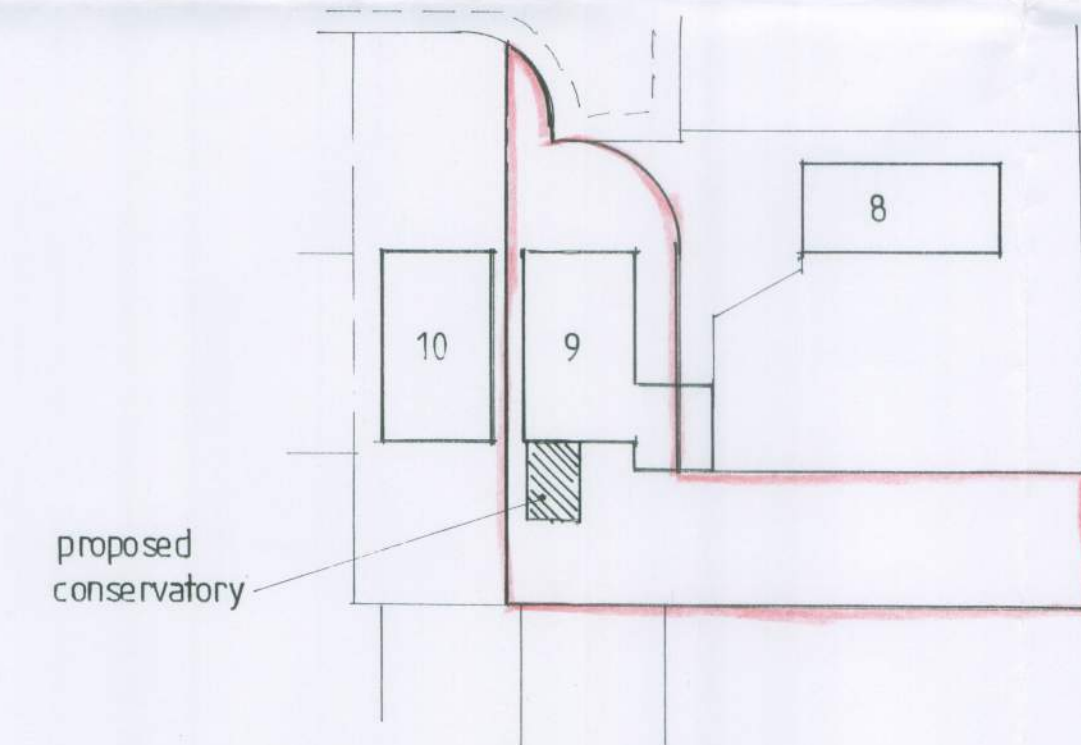

SITE PLAN 1:500

ANY DIMENSIONS ARE TO BE CHECKED ON SITE. THESE DETAILS ARE FOR LOCAL AUTHORITY PLANNING AND BUILDING REGULATION PURPOSES ONLY AND ARE NOT WORKING DRAWINGS. ANY DISCREPANCIES ARE TO BE MADE KNOWN TO THE ARCHITECT AS SOON AS POSSIBLE.

SEE STRUCTURAL CALCULATIONS FOR STEEL OR TIMBER SIZES. IT IS THE RESPONSIBILITY OF THE CONTRACTOR TO SITE MEASURE ALL STRUCTURAL MEMBERS BEFORE ORDERING.

THE PROPERTY OWNERS ARE TO ENSURE THAT ALL/ANY REQUIREMENTS OF THE PARTY WALL ACT ARE COMPLIED WITH AT LEAST TWO MONTHS PRIOR TO COMMENCEMENT OF WORKS. ADVICE CAN BE OBTAINED FROM THE ARCHITECT.

NO NEW WORKS ARE TO PROTRUDE INTO NEIGHBOURING PROPERTIES.

COMMENCE OF ANY WORKS PRIOR TO GAINING THE NECESSARY LOCAL AUTHORITY PLANNING OR BUILDING REGULATION APPROVAL IS ENTIRELY AT THE CLIENTS RISK.

ANY CHANGES TO THE PROPOSED SCHEME ARE TO BE APPROVED BY THE ARCHITECT AND LOCAL PLANNING AUTHORITY PRIOR TO BEING APPLIED.

A	Date	Revision

© copyright

BRIAN J HINDLE
42 NOBES AVENUE
BRIDGEMARY
GOSPORT
HAMPSHIRE
PO13 0HT
07787711781
beej1969@hotmail.co.uk

Client

Job Title
MR & MRS HAYWARD
9 CUNNINGHAM GARDENS
FELPHAM
BOGNOR
WEST SUSSEX
PO22 7QP

Drawing Title

PROPOSED;
CONSERVATORY TO REAR
ELEVATION

Scale 1 100 1 50 1 500

Date JUNE 13 Drawn by B J H

Drg. No. 05:13: SOLAR Rev.