



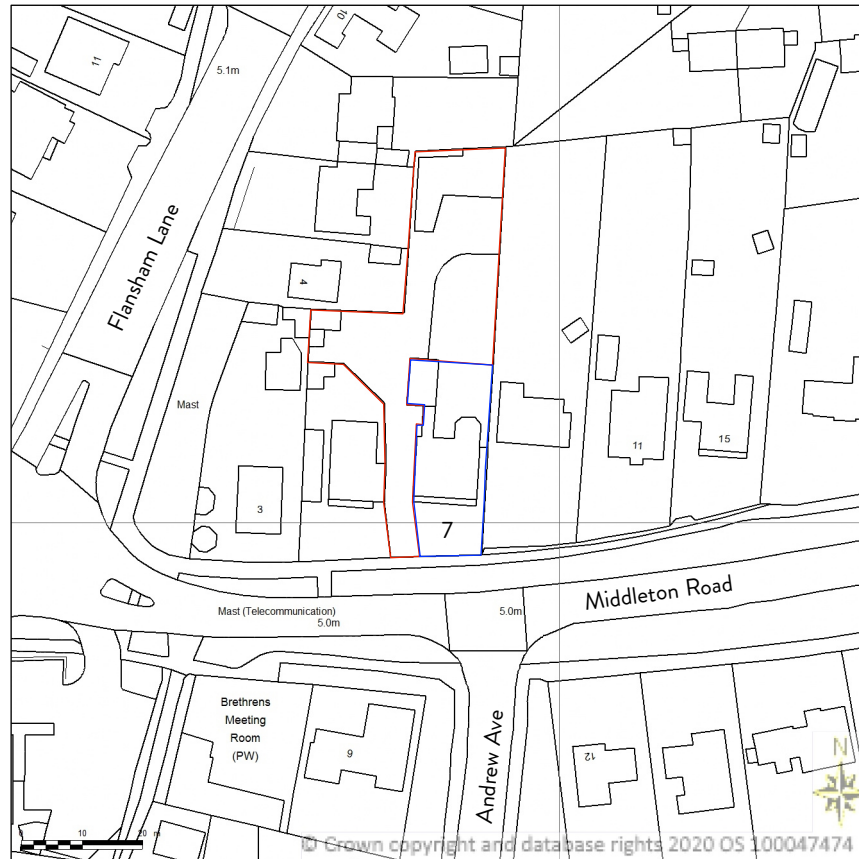

Location Plan

Scale 1:1250

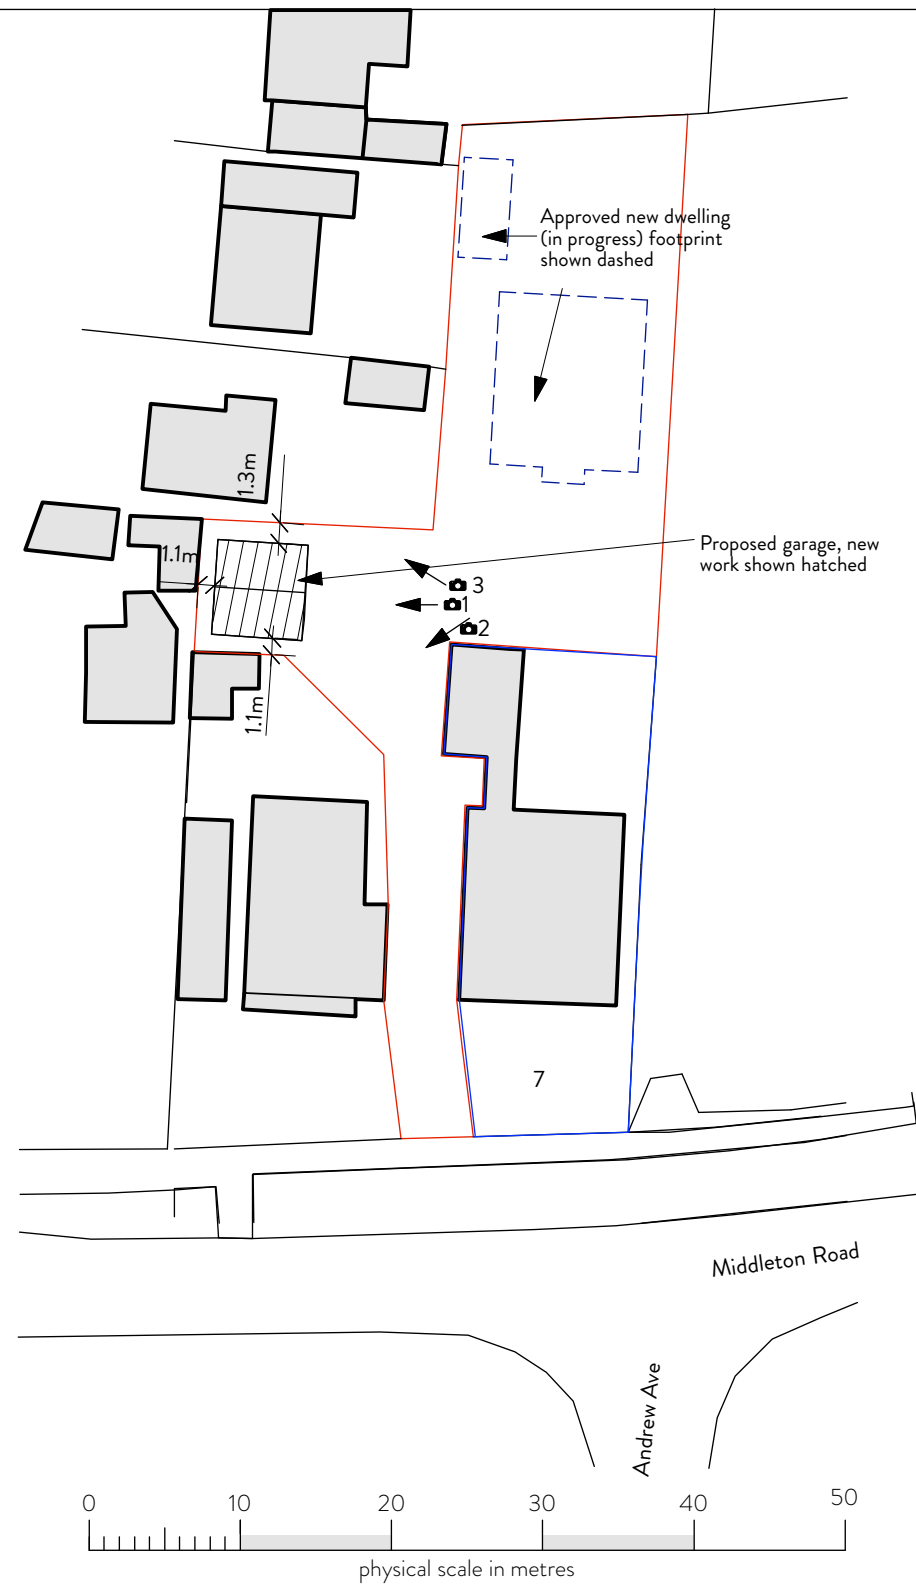

Block / Site Plan

Scale 1:500



Planning Issue

PL03 - Site & Location Plans

Proposed Extension & Alterations

Project:	Land adjacent to:	Date	May 2021
	7 Middleton Road	Scale	1:1250 & 1:500 @ A3
	Bognor Regis	Job No.	1554
	PO22 6BL	Revision	:

Kingfisher Creative
ARCHITECTURAL DESIGN LTD

4 CHERRY TREE CLOSE, HUNSTON, CHICHESTER, PO20 1BG
INFO@KINGFISHERCREATIVE.CO.UK 01243 783969