



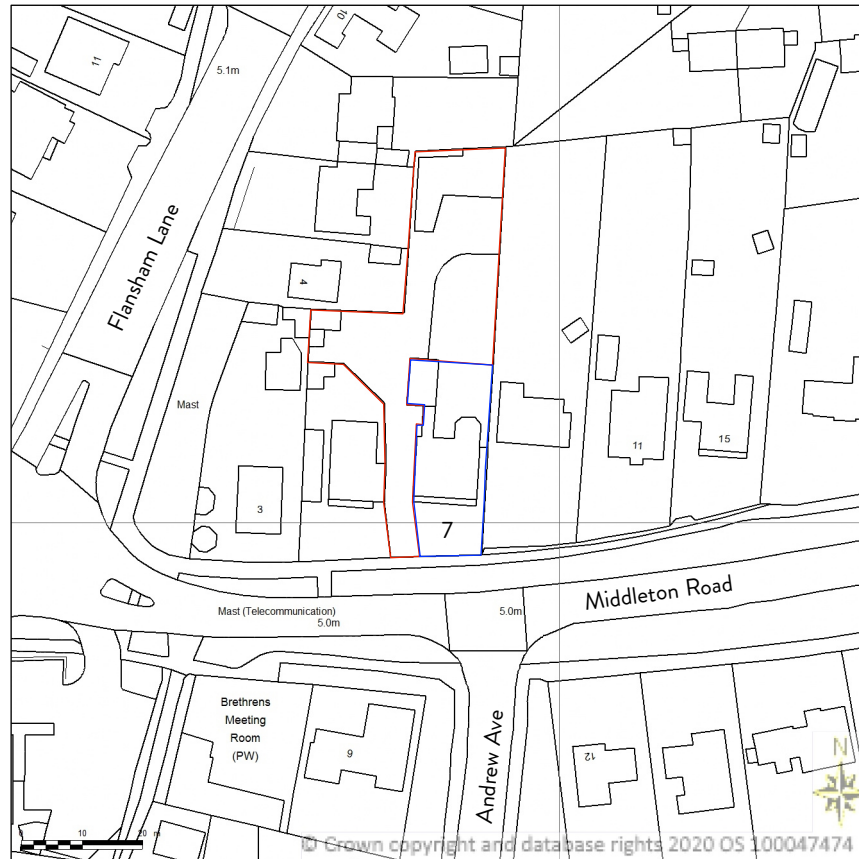

## Location Plan

Scale 1:1250

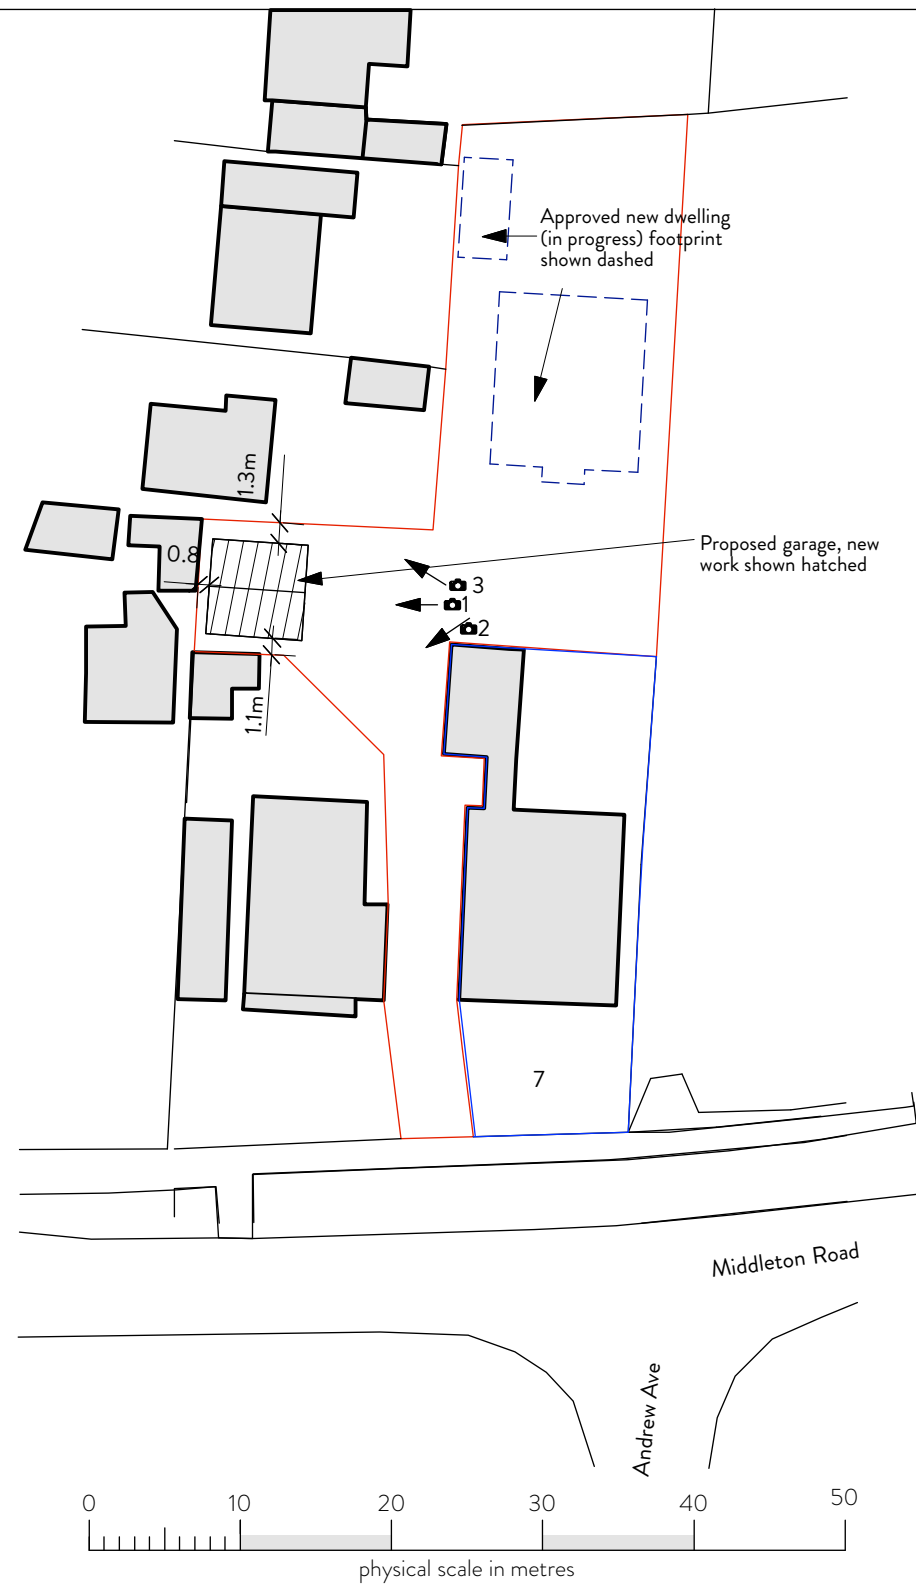

## Block / Site Plan

Scale 1:500



Planning Issue

# PL03 - Site & Location Plans

## Proposed Extension & Alterations

|                 |                                                                   |                  |                        |
|-----------------|-------------------------------------------------------------------|------------------|------------------------|
| <b>Project:</b> | Land adjacent to:<br>7 Middleton Road<br>Bognor Regis<br>PO22 6BL | <b>Date:</b>     | May 2021               |
|                 |                                                                   | <b>Scale:</b>    | 1:1250 & 1:500 @ A3    |
|                 |                                                                   | <b>Job No.:</b>  | 1554                   |
|                 |                                                                   | <b>Revision:</b> | A : 20/07/21 : Updated |

**Kingfisher Creative**  
ARCHITECTURAL DESIGN LTD

4 CHERRY TREE CLOSE, HUNSTON, CHICHESTER, PO20 1BG  
INFO@KINGFISHERCREATIVE.CO.UK 01243 783969