

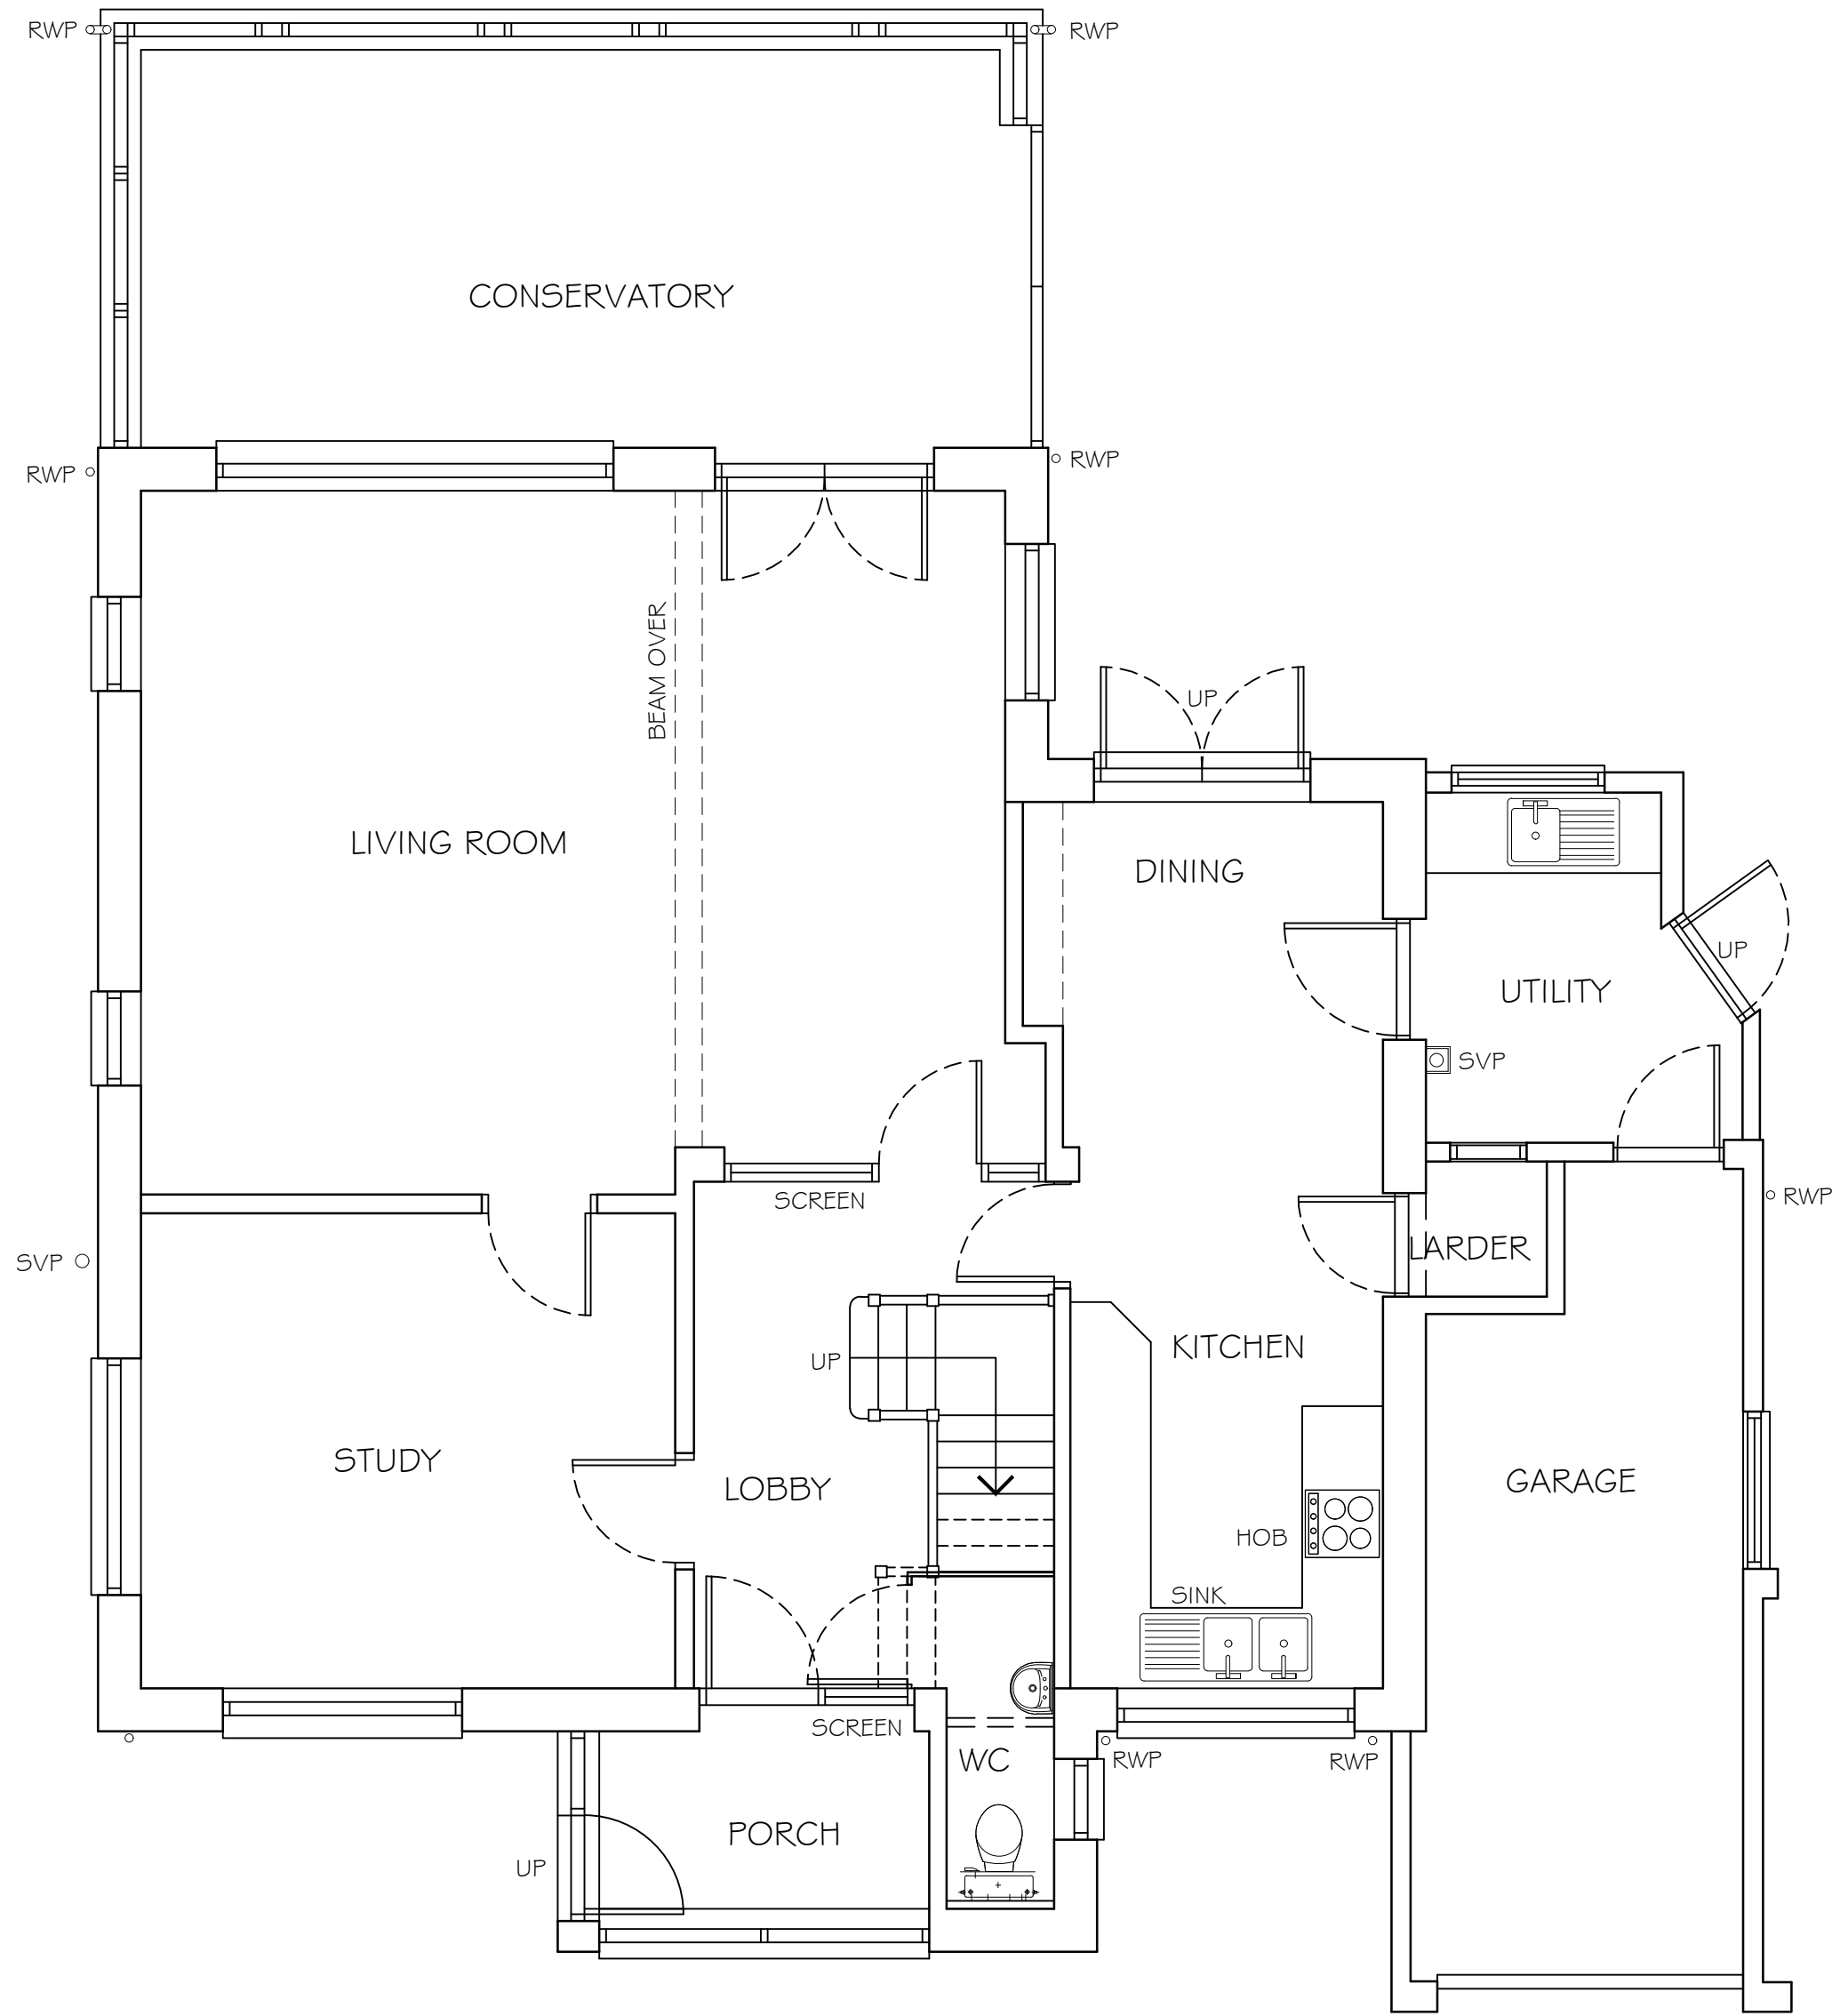


NOTES
ALL DIMENSIONS TO BE TAKEN IN PREFERENCE TO SCALE AND
ARE TO BE CHECKED ON SITE PRIOR TO COMMENCING WORK.
THIS DRAWING IS TO BE READ IN CONJUNCTION WITH ALL OTHER
DOCUMENTS RELATING TO THIS PROJECT.
ANY DISCREPANCIES ARE TO BE REFERRED IMMEDIATELY TO THE
PROJECT DESIGNER.
THIS DRAWING IS COPYRIGHT AND SHOULD NOT BE USED OR
REPRODUCED WITHOUT PERMISSION.
IT IS THE CONTRACTOR'S RESPONSIBILITY TO ENSURE COMPLIANCE
WITH THE BUILDING REGULATIONS.

1:50

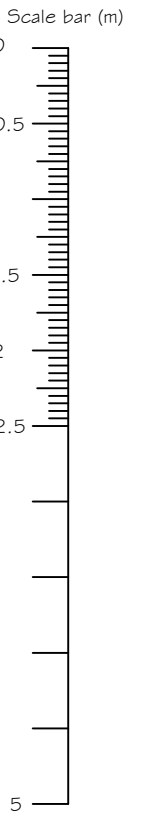

EXISTING GROUND FLOOR PLAN

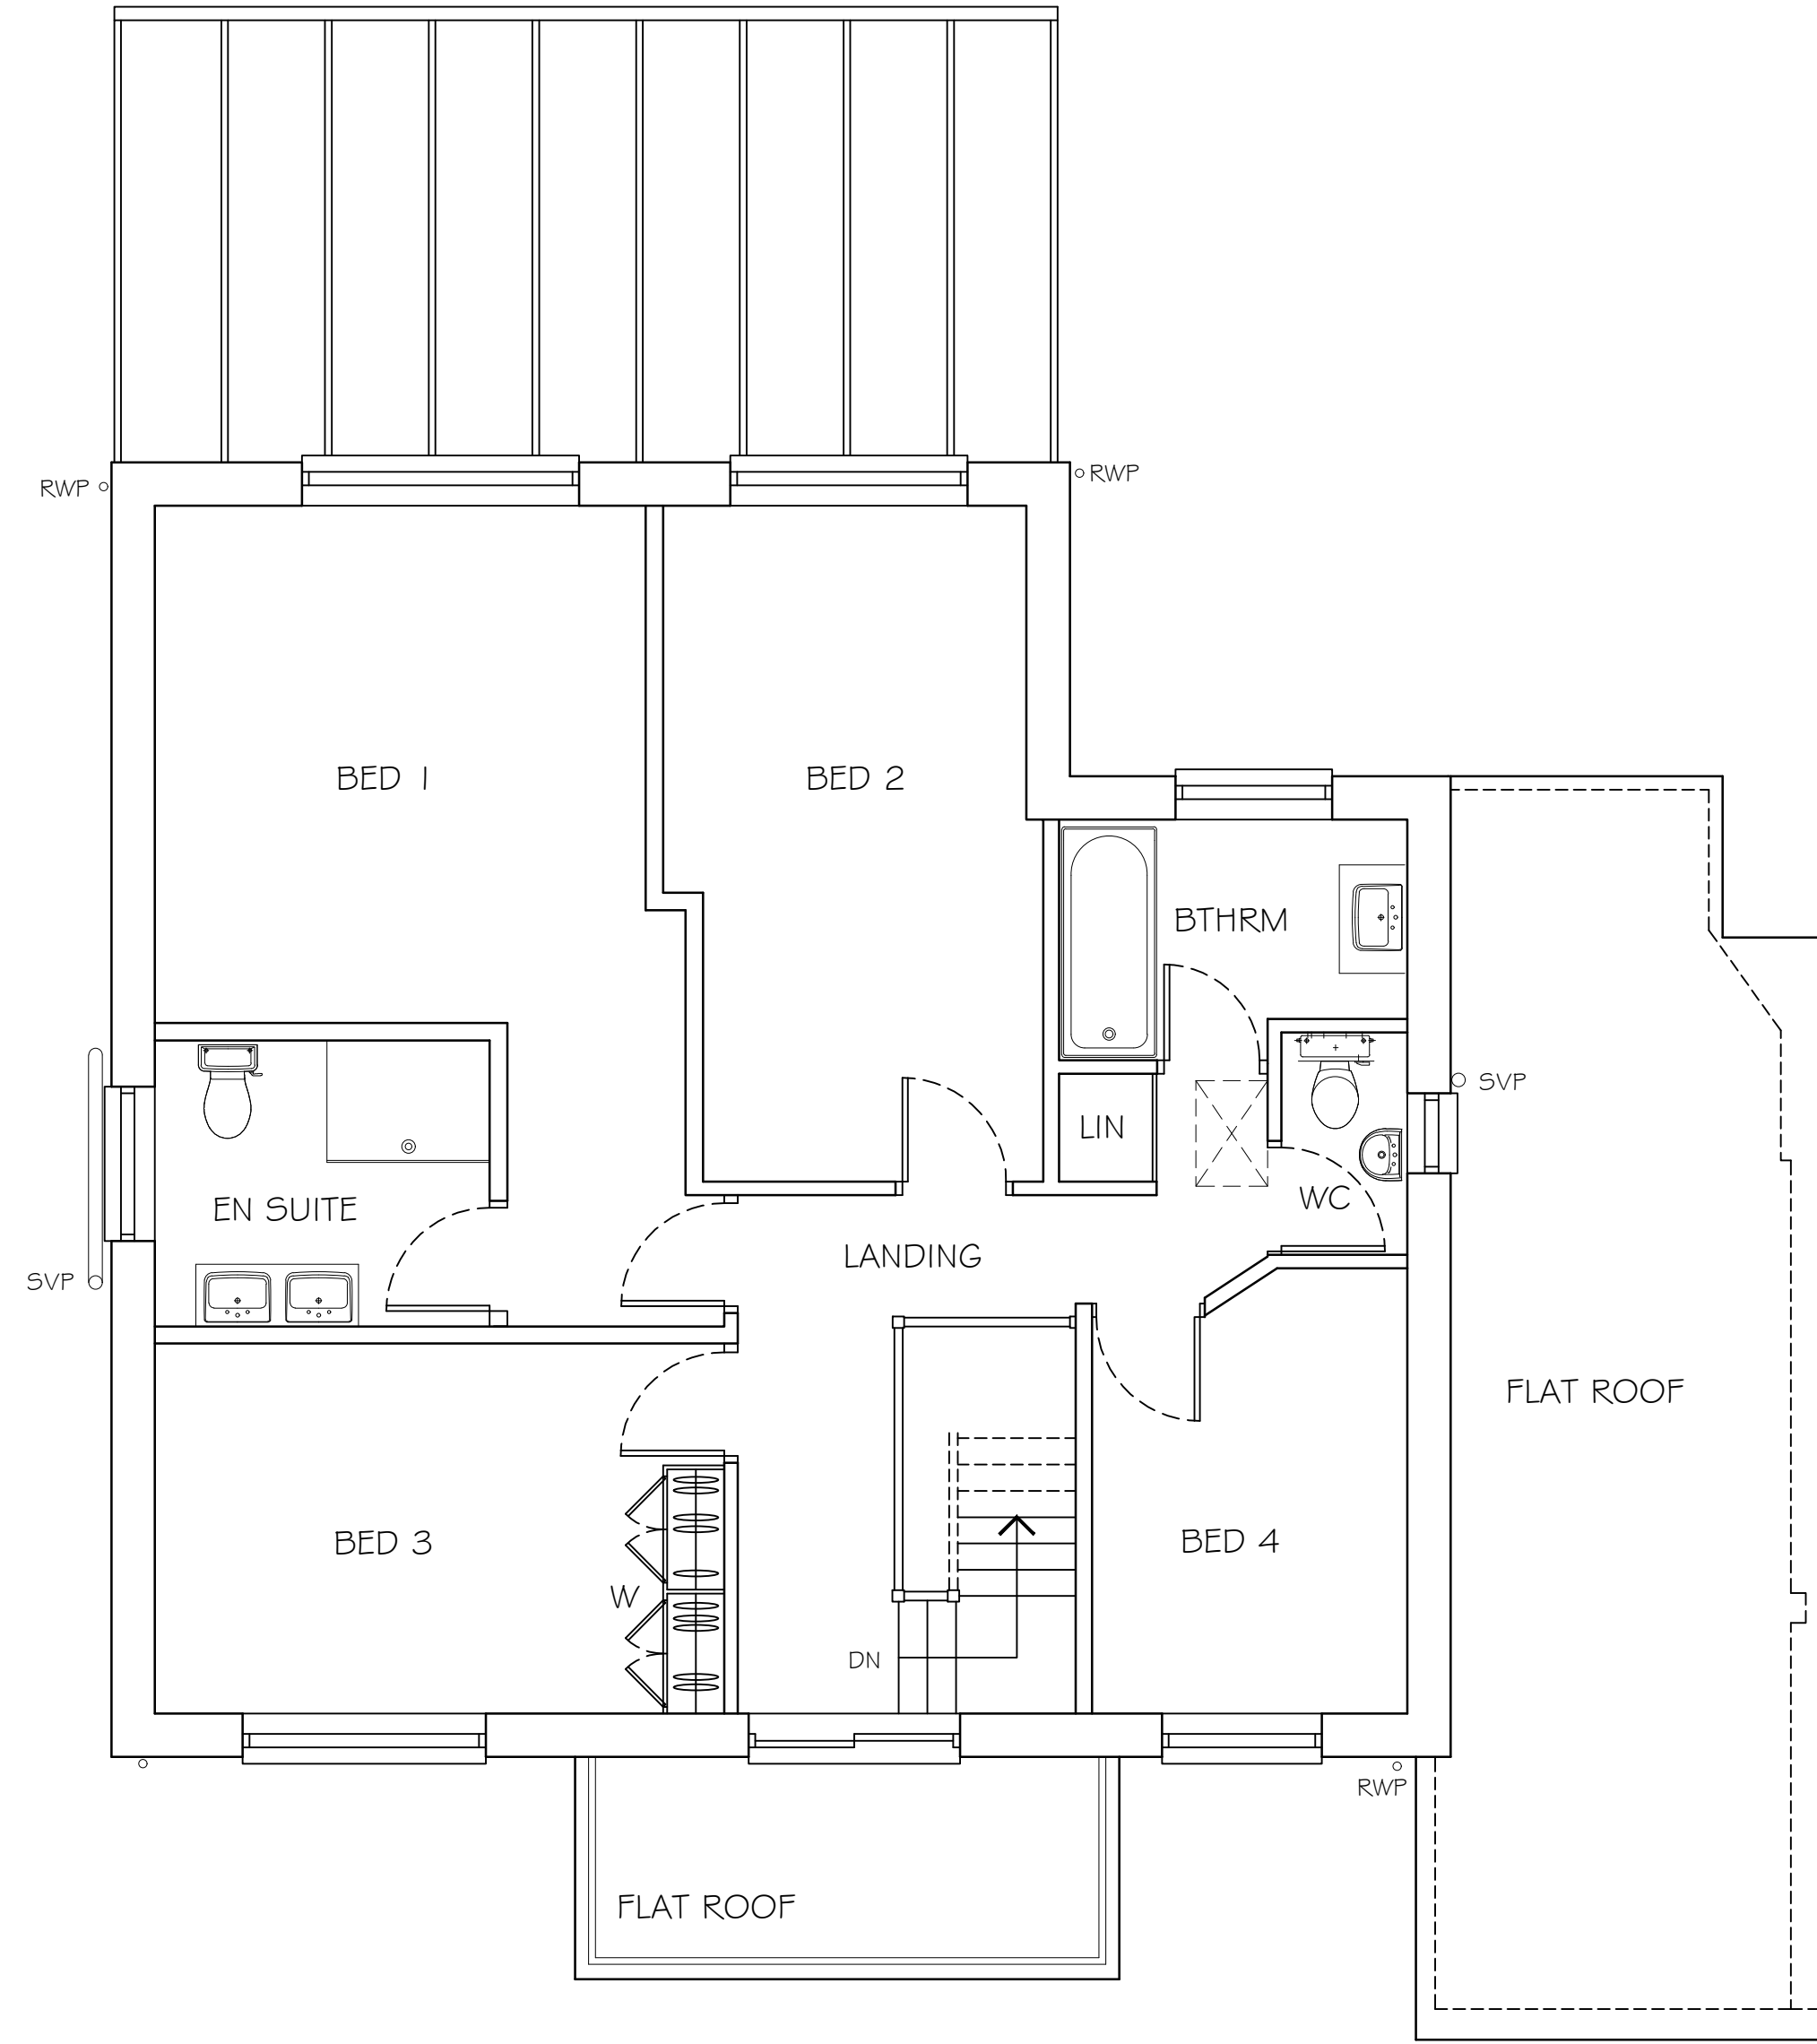

EXISTING FIRST FLOOR PLAN

REV DESCRIPTION DATE

PROJECT
PROPOSED EXTENSIONS & ALTERATIONS
'PIPERS GREEN'
14 FIRST AVENUE,
MIDDLETON-ON-SEA
WEST SUSSEX PO22 7LG

DRAWING TITLE
EXISTING PLANS

CLIENT
MR & MRS FOX

SCALE 1:50 @A1
DRAWN BY SKW
DATE JULY 2025

DWG NO 1449/01
REV. -