


NOTES
WRITTEN DIMENSIONS TO BE TAKEN IN PREFERENCE TO SCALE, AND
ARE TO BE CHECKED ON SITE PRIOR TO COMMENCING WORK.
THIS DRAWING IS TO BE READ IN CONJUNCTION WITH ALL OTHER
DOCUMENTS RELATING TO THIS PROJECT.
ANY DISCREPANCIES ARE TO BE REFERRED IMMEDIATELY TO THE
PROJECT DESIGNER.
THIS DRAWING IS COPYRIGHT, AND SHOULD NOT BE USED OR
REPRODUCED WITHOUT PERMISSION.
IT IS THE CONTRACTOR'S RESPONSIBILITY TO ENSURE COMPLIANCE
WITH THE BUILDING REGULATIONS.

1:50


Scale bar (m)

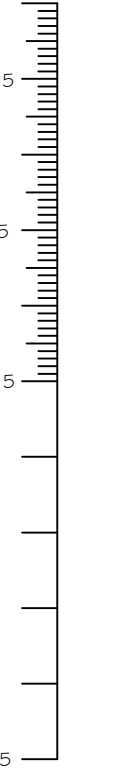

FIRST

GROUND

FRONT ELEVATION

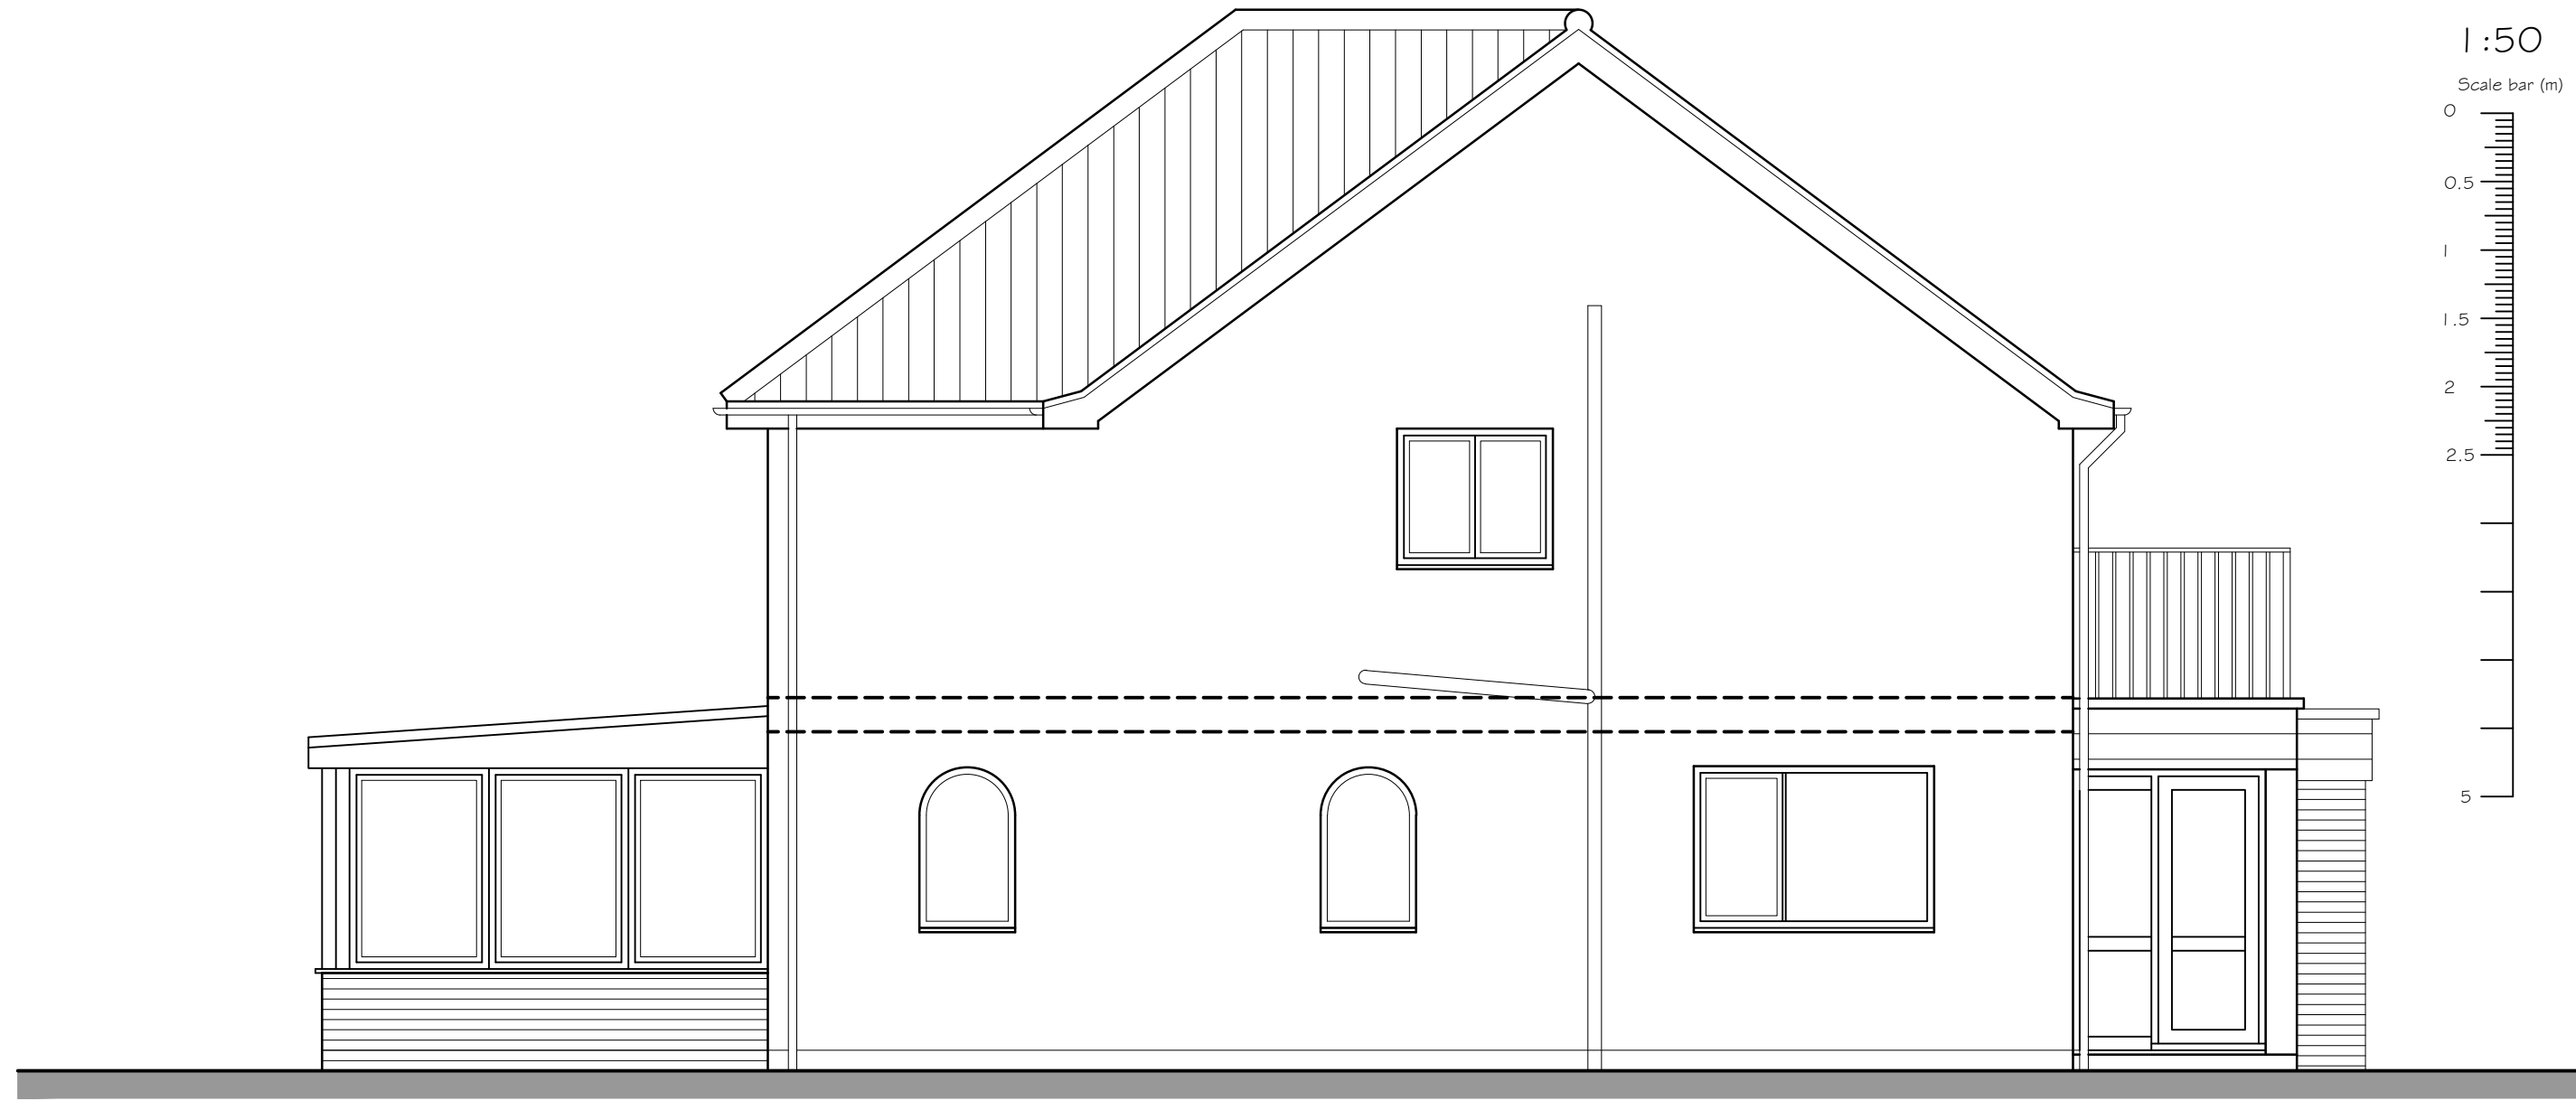

SIDE ELEVATION



FIRST

GROUND

REAR ELEVATION



SIDE ELEVATION

REV. DESCRIPTION DATE

PROJECT
PROPOSED EXTENSIONS & ALTERATIONS
"PIPER'S GREEN"
14 FIRST AVENUE,
MIDDLETON-ON-SEA
WEST SUSSEX PO22 7LG

DRAWING TITLE
EXISTING ELEVATIONS

CLIENT
MR & MRS FOX

SCALE 1:50 @A1
DRAWN BY SKW
DATE JULY 2025

DWG NO 1449/02
REV. -

Unit 3b Woodhorn Business Centre
Woodhorn Lane
Oving Chichester
West Sussex PO20 2BX
Tel 01243 774764
www.sloaneandbrown.co.uk

CHARTERED BUILDING SURVEYORS
SLOANE & BROWN
ARCHITECTURAL SERVICES