



NOTES
WRITTEN DIMENSIONS TO BE TAKEN IN PREFERENCE TO SCALE, AND
ARE TO BE CHECKED ON SITE PRIOR TO COMMENCING WORK.
THIS DRAWING IS TO BE READ IN CONJUNCTION WITH ALL OTHER
DOCUMENTS RELATING TO THIS PROJECT.
ANY DISCREPANCIES ARE TO BE REFERRED IMMEDIATELY TO THE
PROJECT DESIGNER.
THIS DRAWING IS FOR INFORMATION ONLY AND SHOULD NOT BE USED OR
REPRODUCED WITHOUT PERMISSION.
IT IS THE CONTRACTOR'S RESPONSIBILITY TO ENSURE COMPLIANCE
WITH THE BUILDING REGULATIONS.

1:50


Scale bar (m)

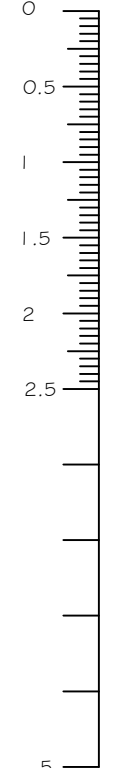


FRONT ELEVATION

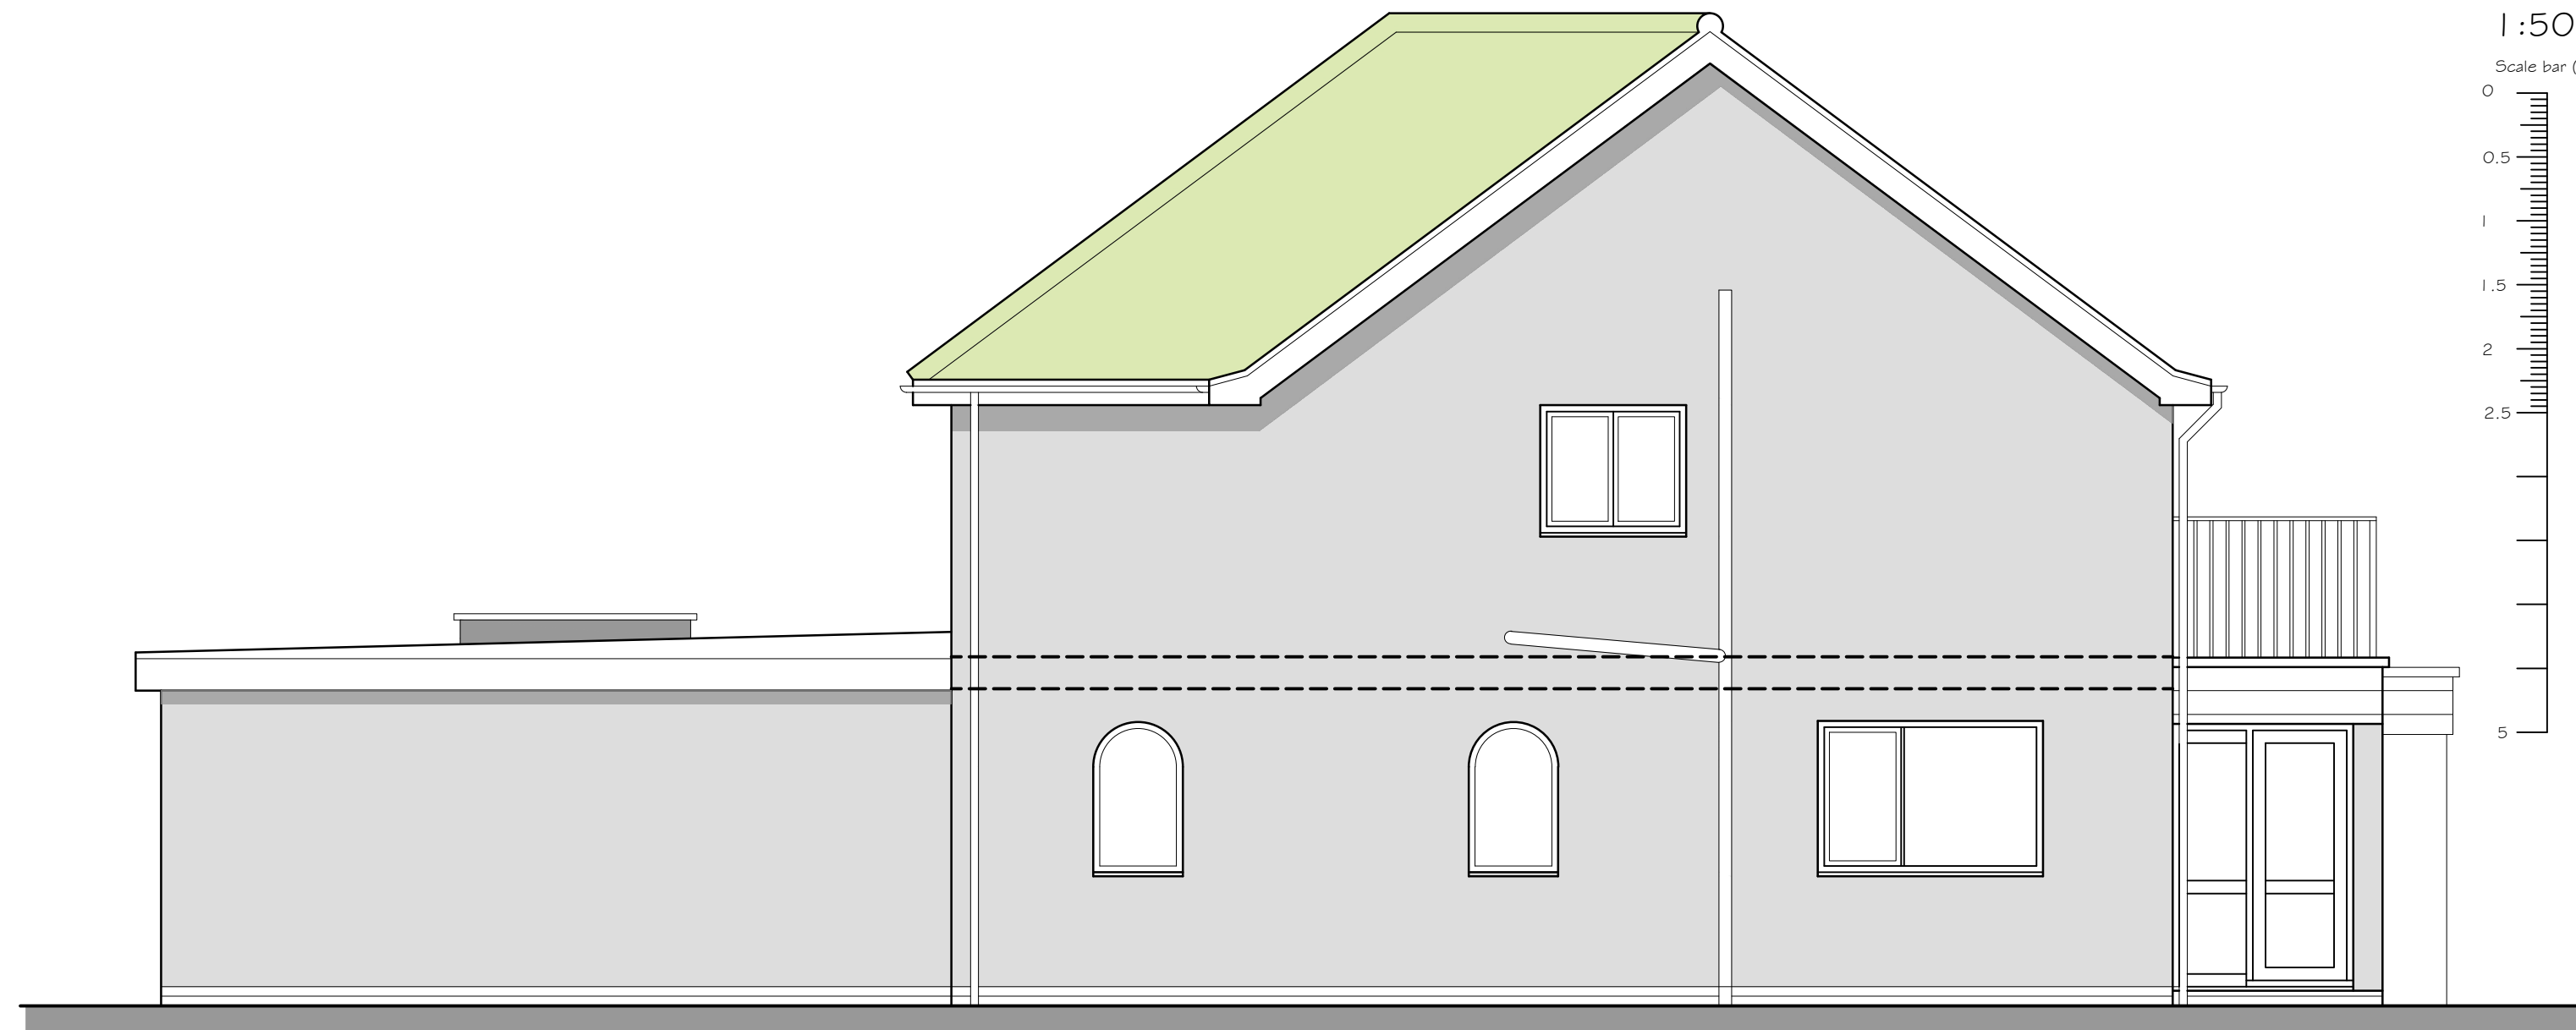

SIDE ELEVATION

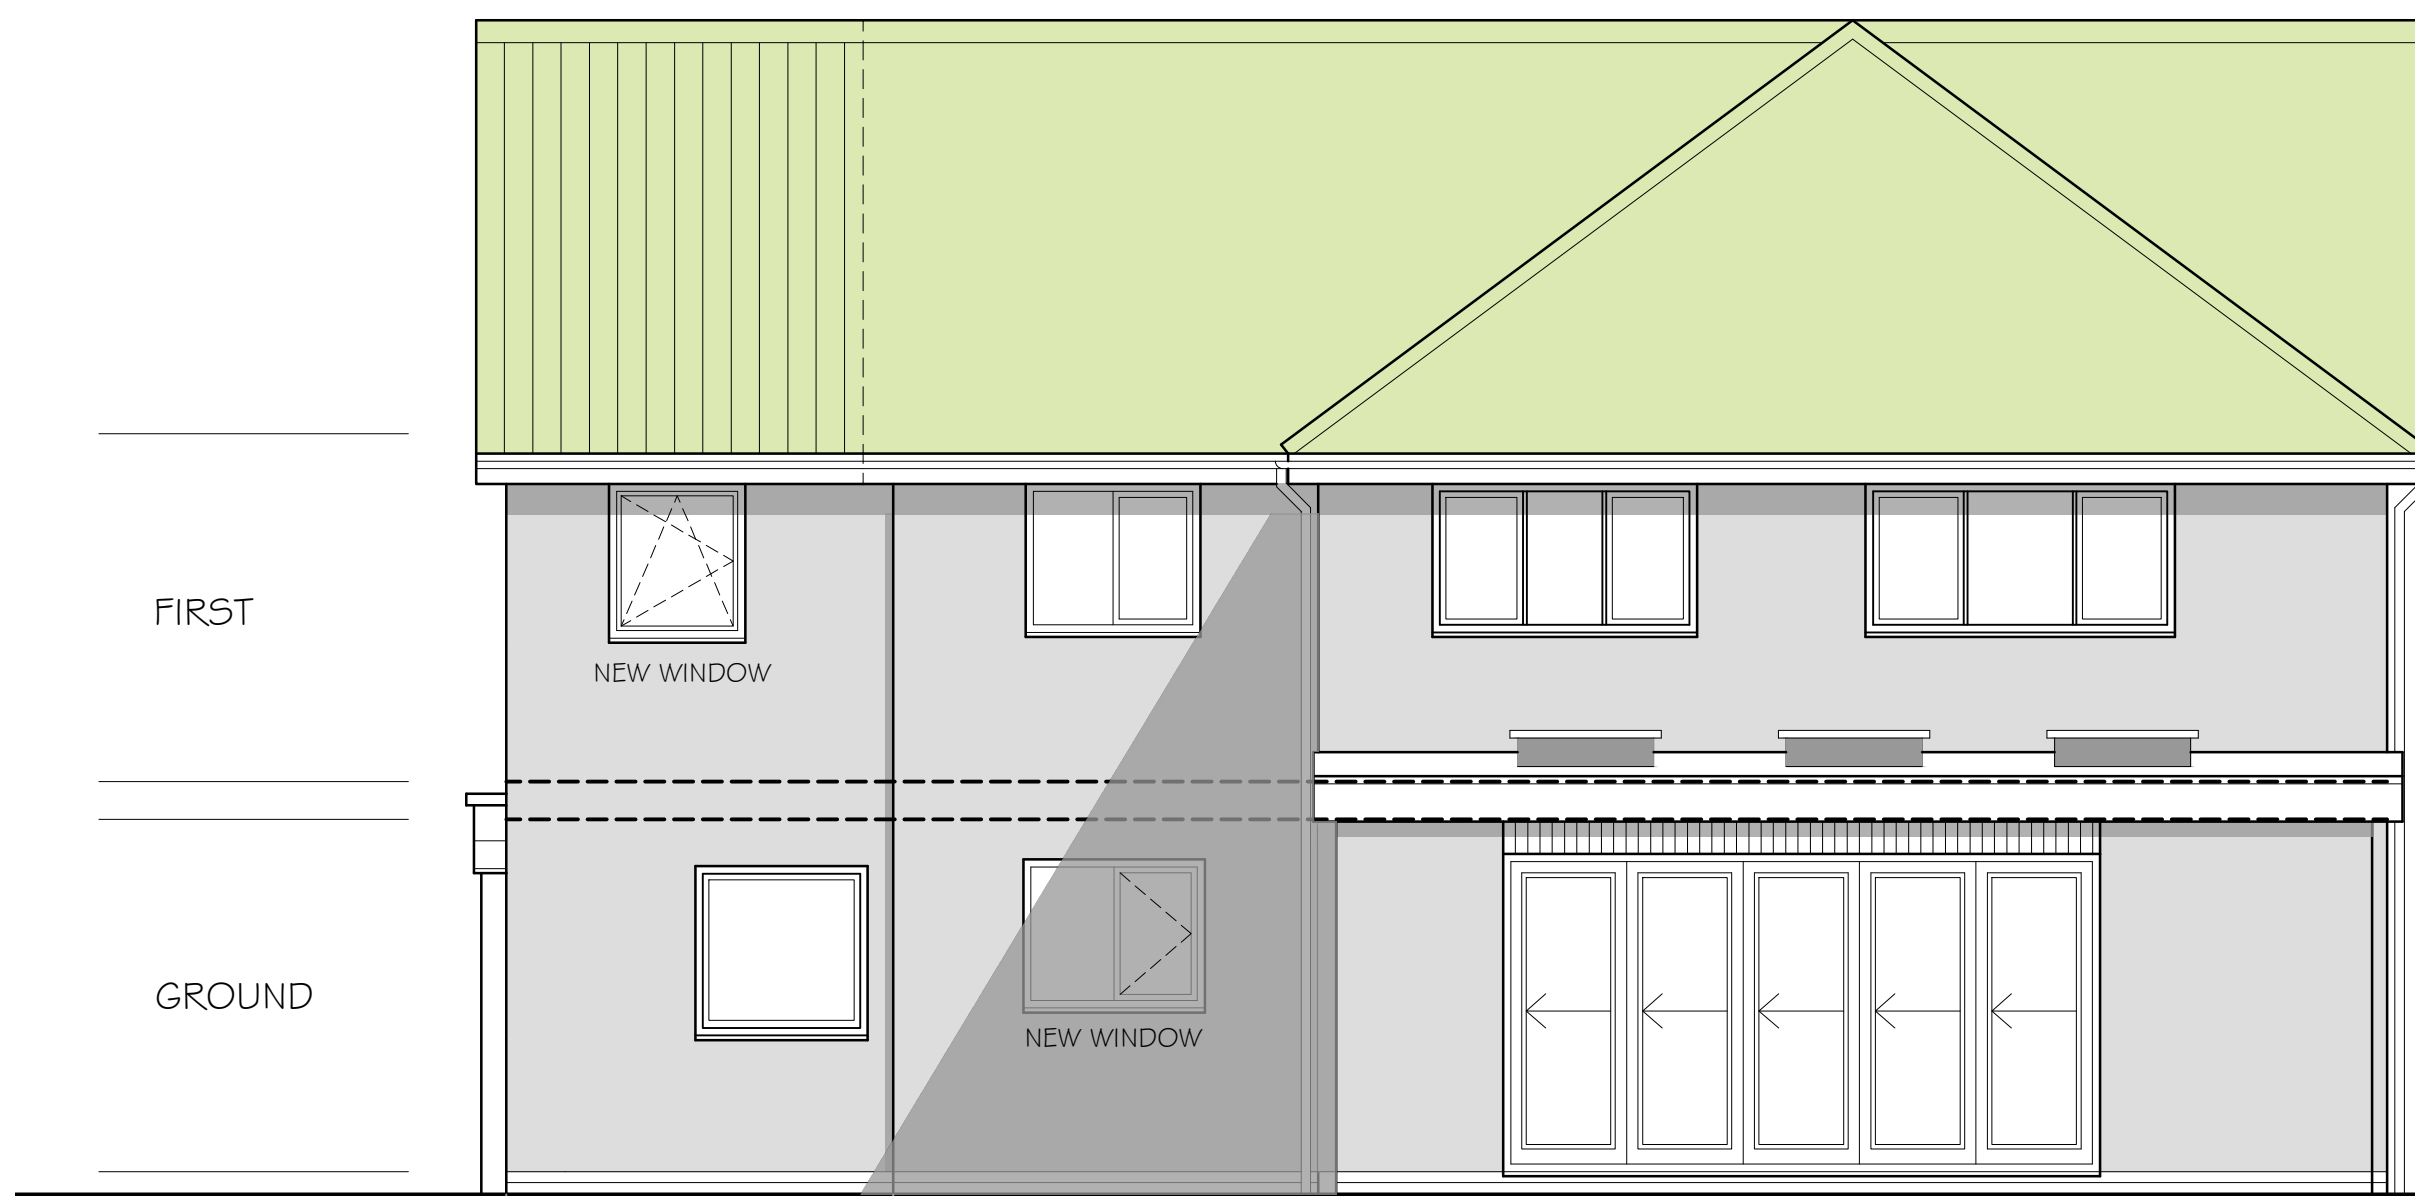

REAR ELEVATION

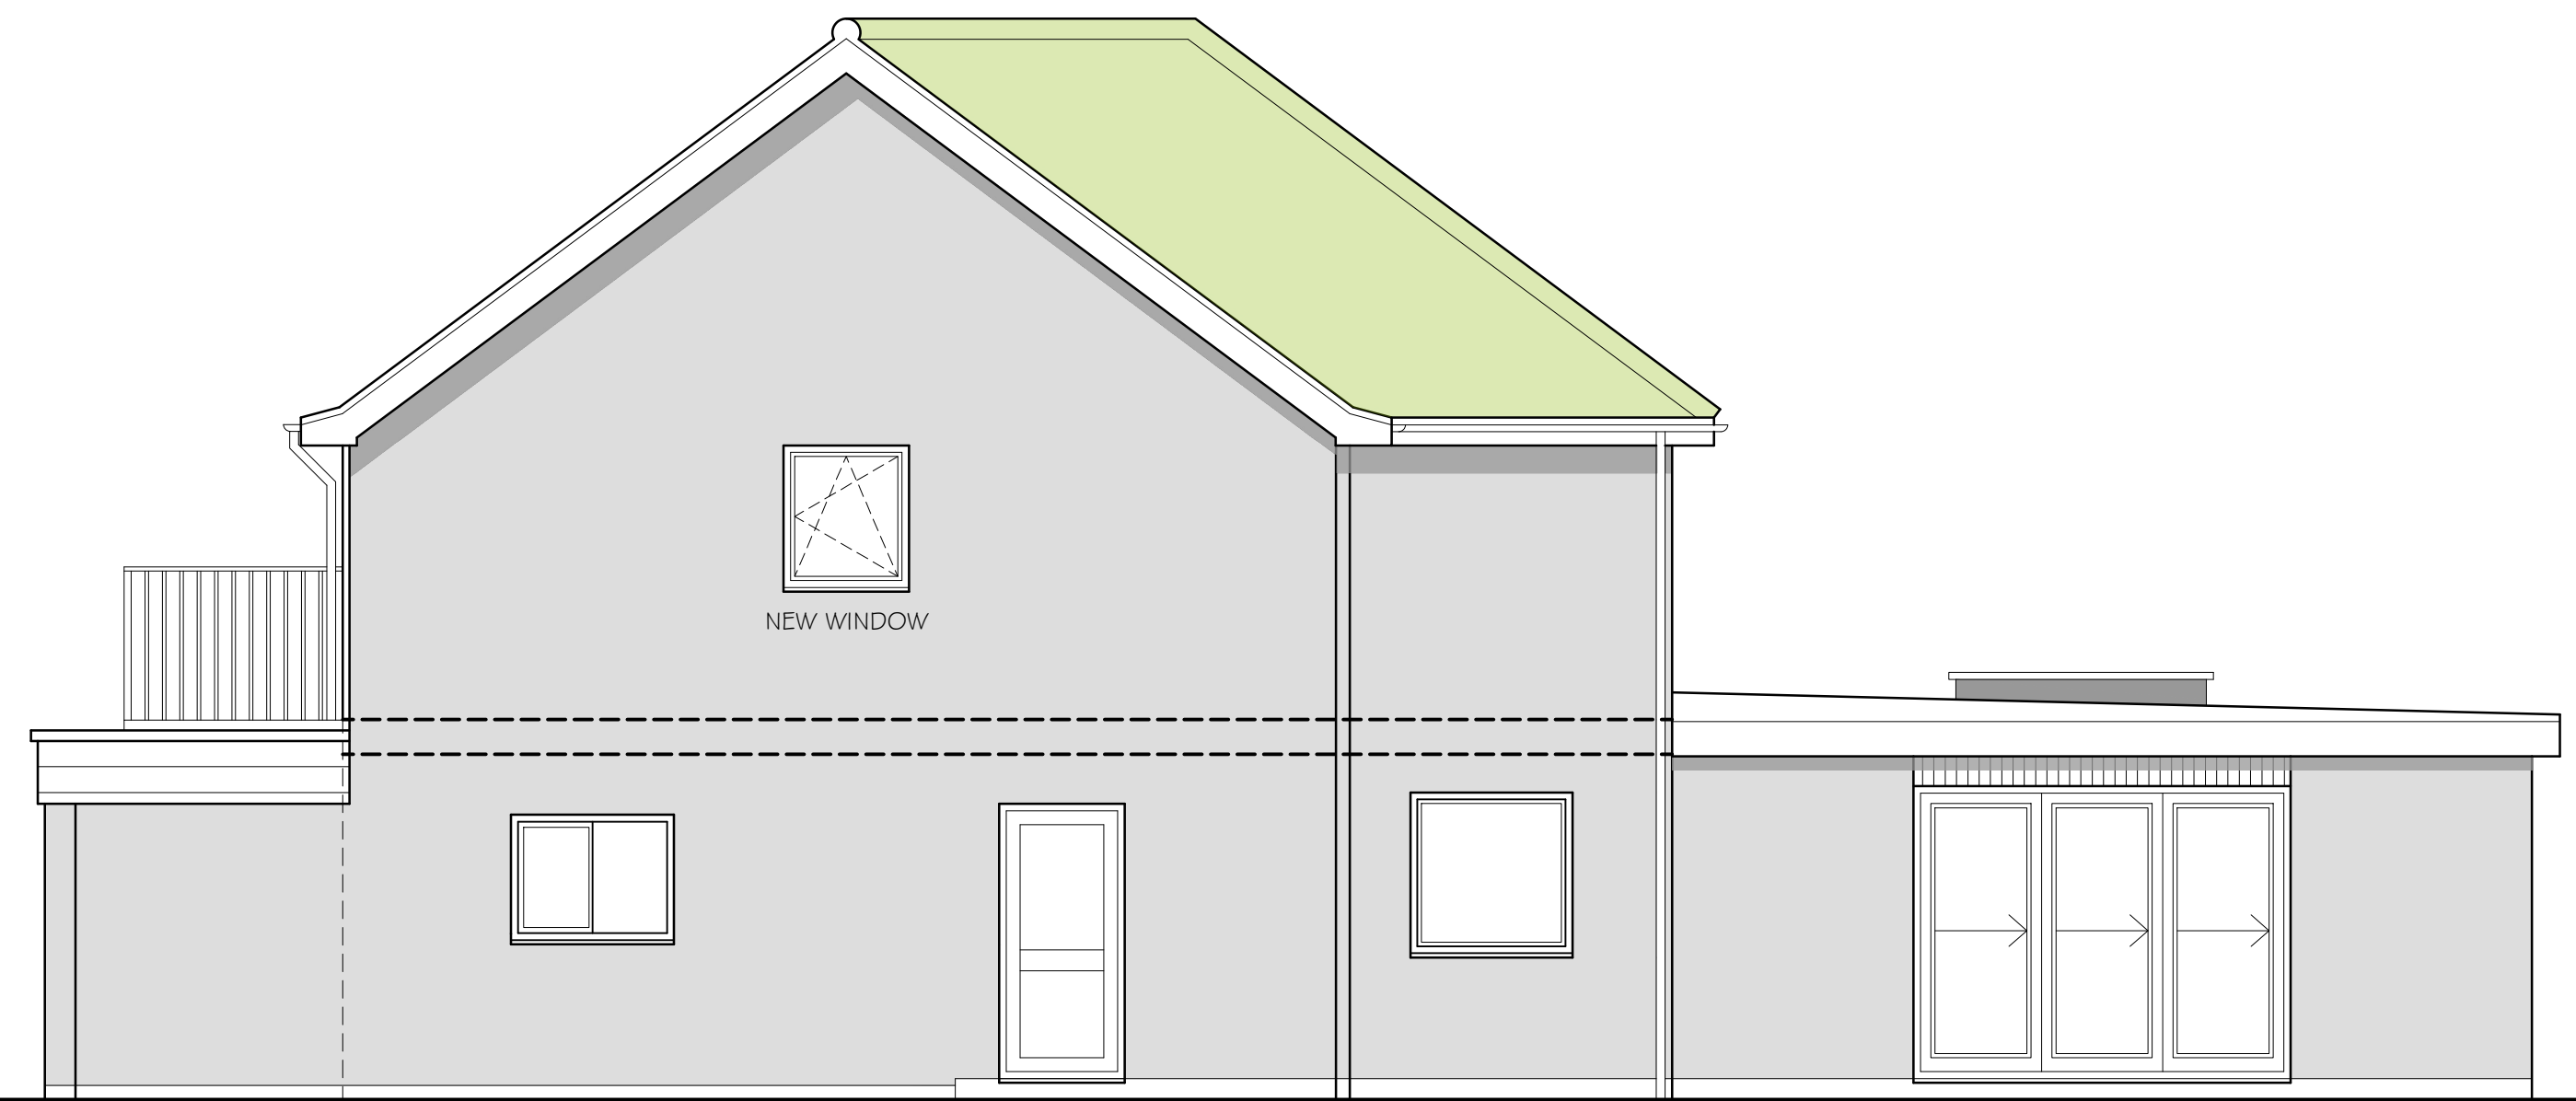

SIDE ELEVATION

REV B ELEVATIONS PREPARED FOR PLANNING 19.08.25
REV A AMENDED TO CLIENT COMMENTS 11.08.25
REV DESCRIPTION DATE

PROJECT
PROPOSED EXTENSIONS & ALTERATIONS
"PIPER'S GREEN"
1/4 FIRST AVENUE,
MIDDLETON-ON-SEA,
WEST SUSSEX PO22 7LG
DRAWING TITLE
PROPOSED ELEVATIONS

CLIENT
MR & MRS FOX

SCALE 1:50 @A1
DRAWN BY SKW
DATE JULY 2025

DWG NO 1.449/04
REV. B

Unit 3b Woodhorn Business Centre
Woodhorn Lane
Oving, Chichester
West Sussex PO20 2BX
Tel 01243 774764
www.sloaneandbrown.co.uk

CHARTERED BUILDING SURVEYORS
SLOANE & BROWN
ARCHITECTURAL SERVICES