


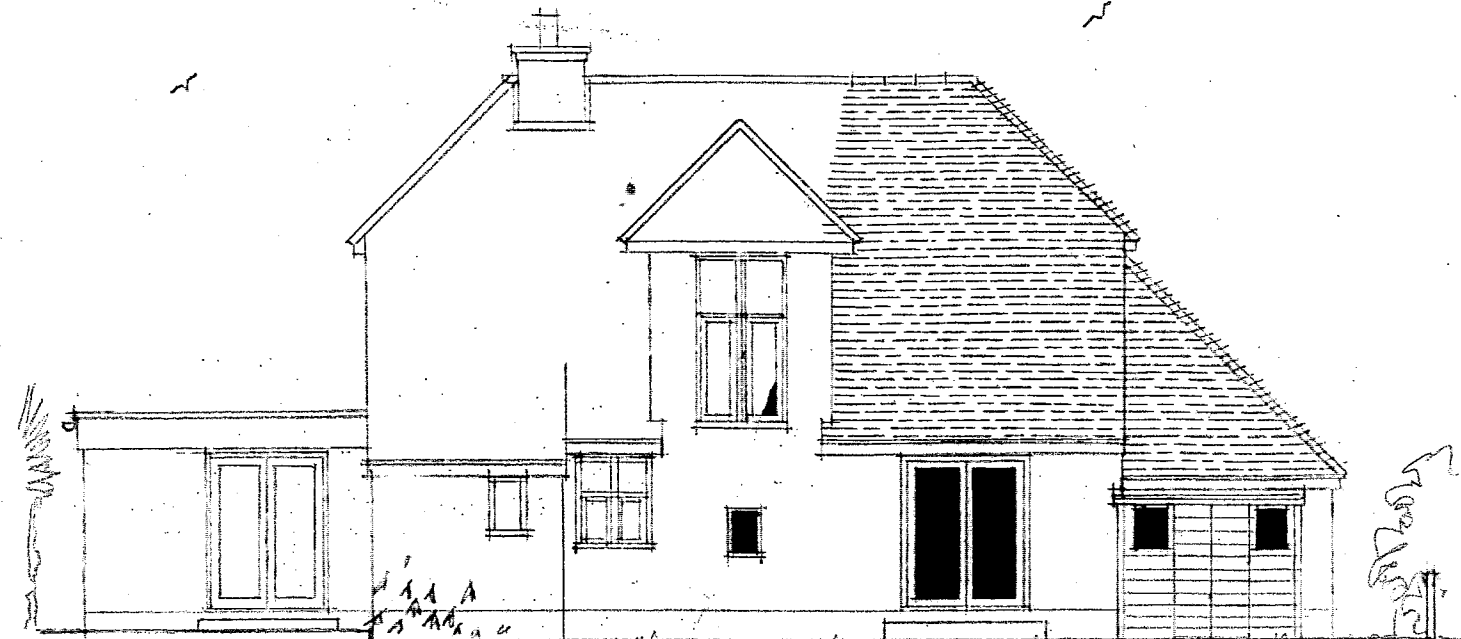

clay facing brick  
SOUTH ELEVATION AS EXISTING




NORTH ELEVATION AS EXISTING



WEST ELEVATION AS EXISTING

1:100

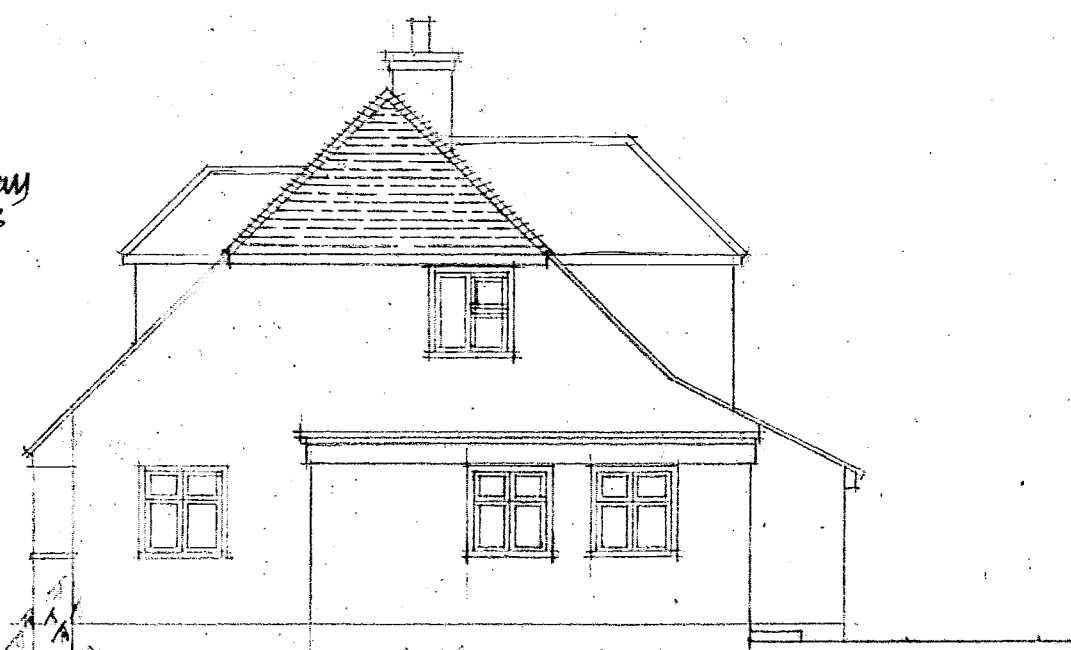

EAST ELEVATION AS EXISTING

PROPOSED EXTENSION  
43 DAVENPORT ROAD FELPHAM  
BOGNOR REGIS WEST SUSSEX PO22 7JS

ALAN BAKER ASSOCIATES

ARCHITECTS SURVEYORS PLANNING CONSULTANTS

BEACH HOUSE 38 DAVENPORT ROAD  
BOGNOR REGIS WEST SUSSEX PO22 7JS  
TELEPHONE 01243 840481 mob 07802 728049

| DATE     | DRAWN | SCALE | NUMBER  |
|----------|-------|-------|---------|
| MAY 2019 | A     | 1:100 | 1901.04 |

COPYRIGHT OF THIS DRAWING REMAINS THE PROPERTY OF ALAN BAKER ASSOCIATES

