


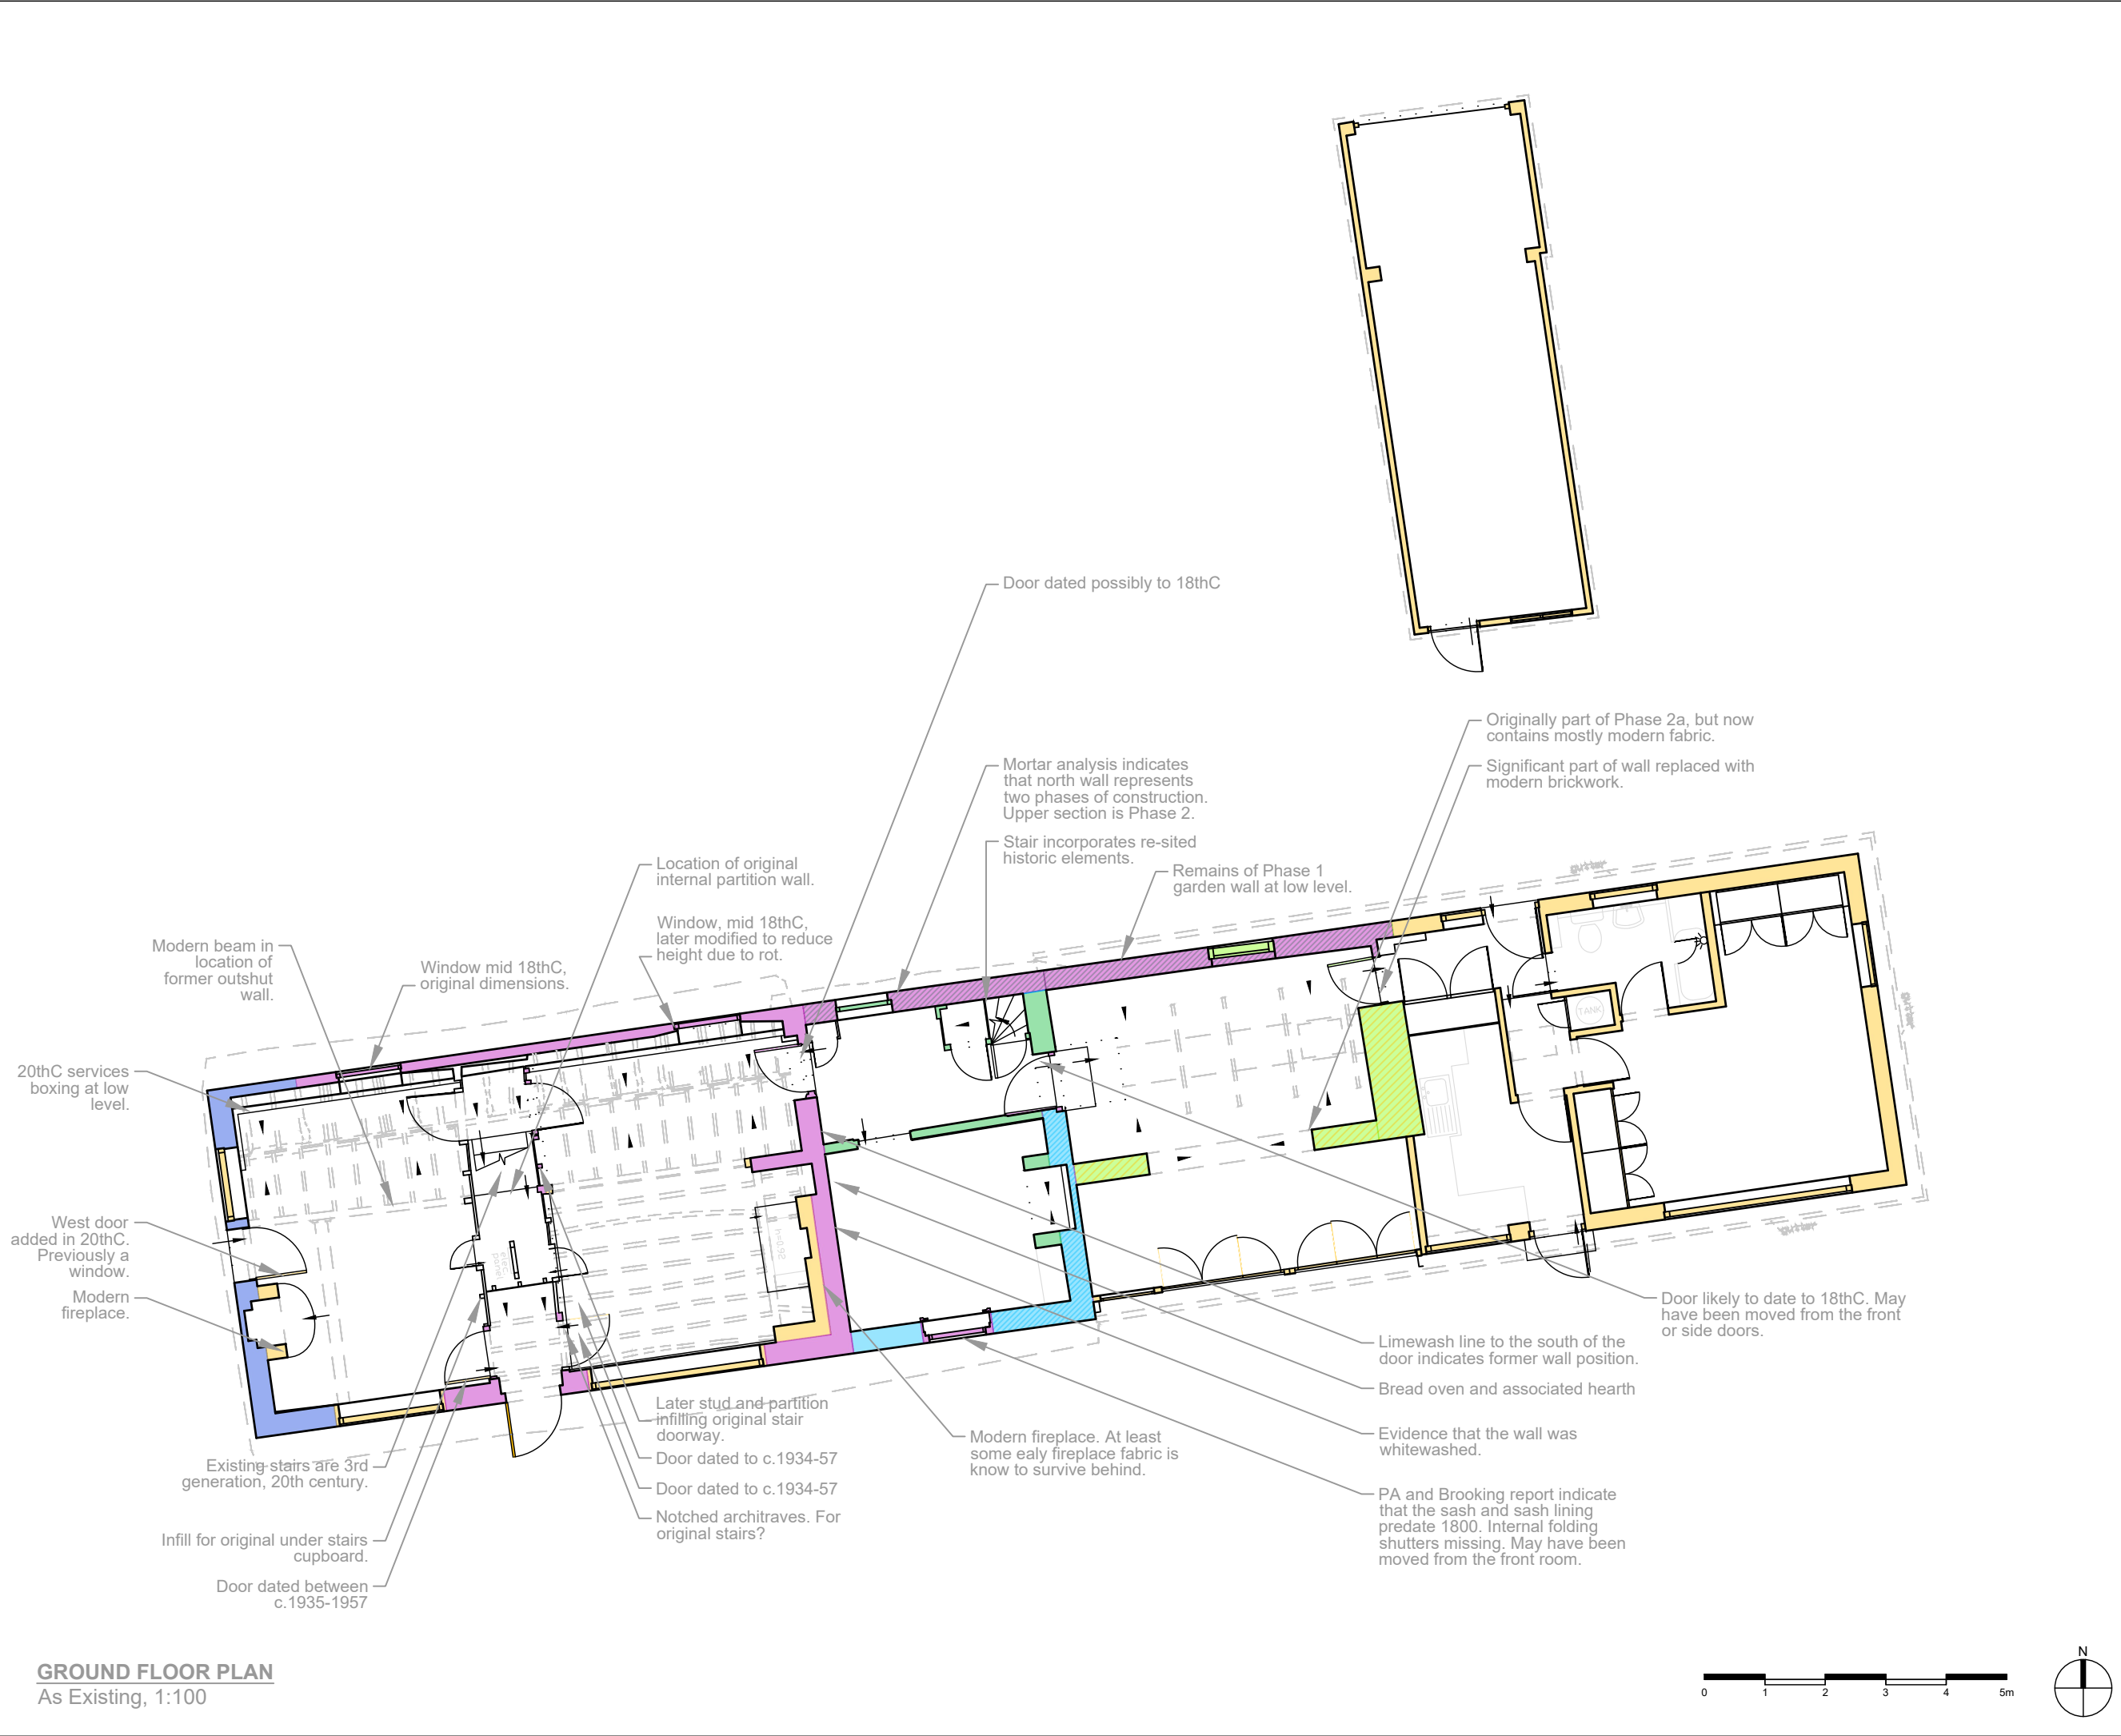

GENERAL NOTES:

- Do not scale from this drawing. Use figured dimensions only. Contractor to check dimensions on site prior to construction and notify CA of any discrepancy.
- This drawing is to be read in conjunction with all other relevant contract drawings, specifications & Schedules.
- If in doubt: Ask
- Martin Ashley Architects shall be notified in writing of any discrepancies.

PHASES KEY

Phase 1: mid 18C	EXTANT IN BLAKE ERA
Phase 1a: late 18C	
Phase 1b: late 18C	
Phase 2: 1804-1863	POST BLAKE
Phase 2a: 1863-1900	
Phase 3a: 1900-date	

Rev.	Date.	Reason For Issue.	Chk.
-	05.09.25	First issue	JC

Status

Initial PLBC App

MARTIN ASHLEY
ARCHITECTS

745, 7th Floor, Regal House, 70 London Road, Twickenham,
Middlesex, TW1 3QS

T +44 (0) 20 8948 7788
www.ma-arch.co.uk

Client

THE BLAKE COTTAGE TRUST

Project

BLAKE'S COTTAGE

Title

GROUND FLOOR PLAN

Chronology

Date	Scale
July 2025	1:100 @ A3
Checked By	Drawn By
JC	EM

Drawing Number	Revision
2302-01/01/153	-

© Martin Ashley Architects 2025