


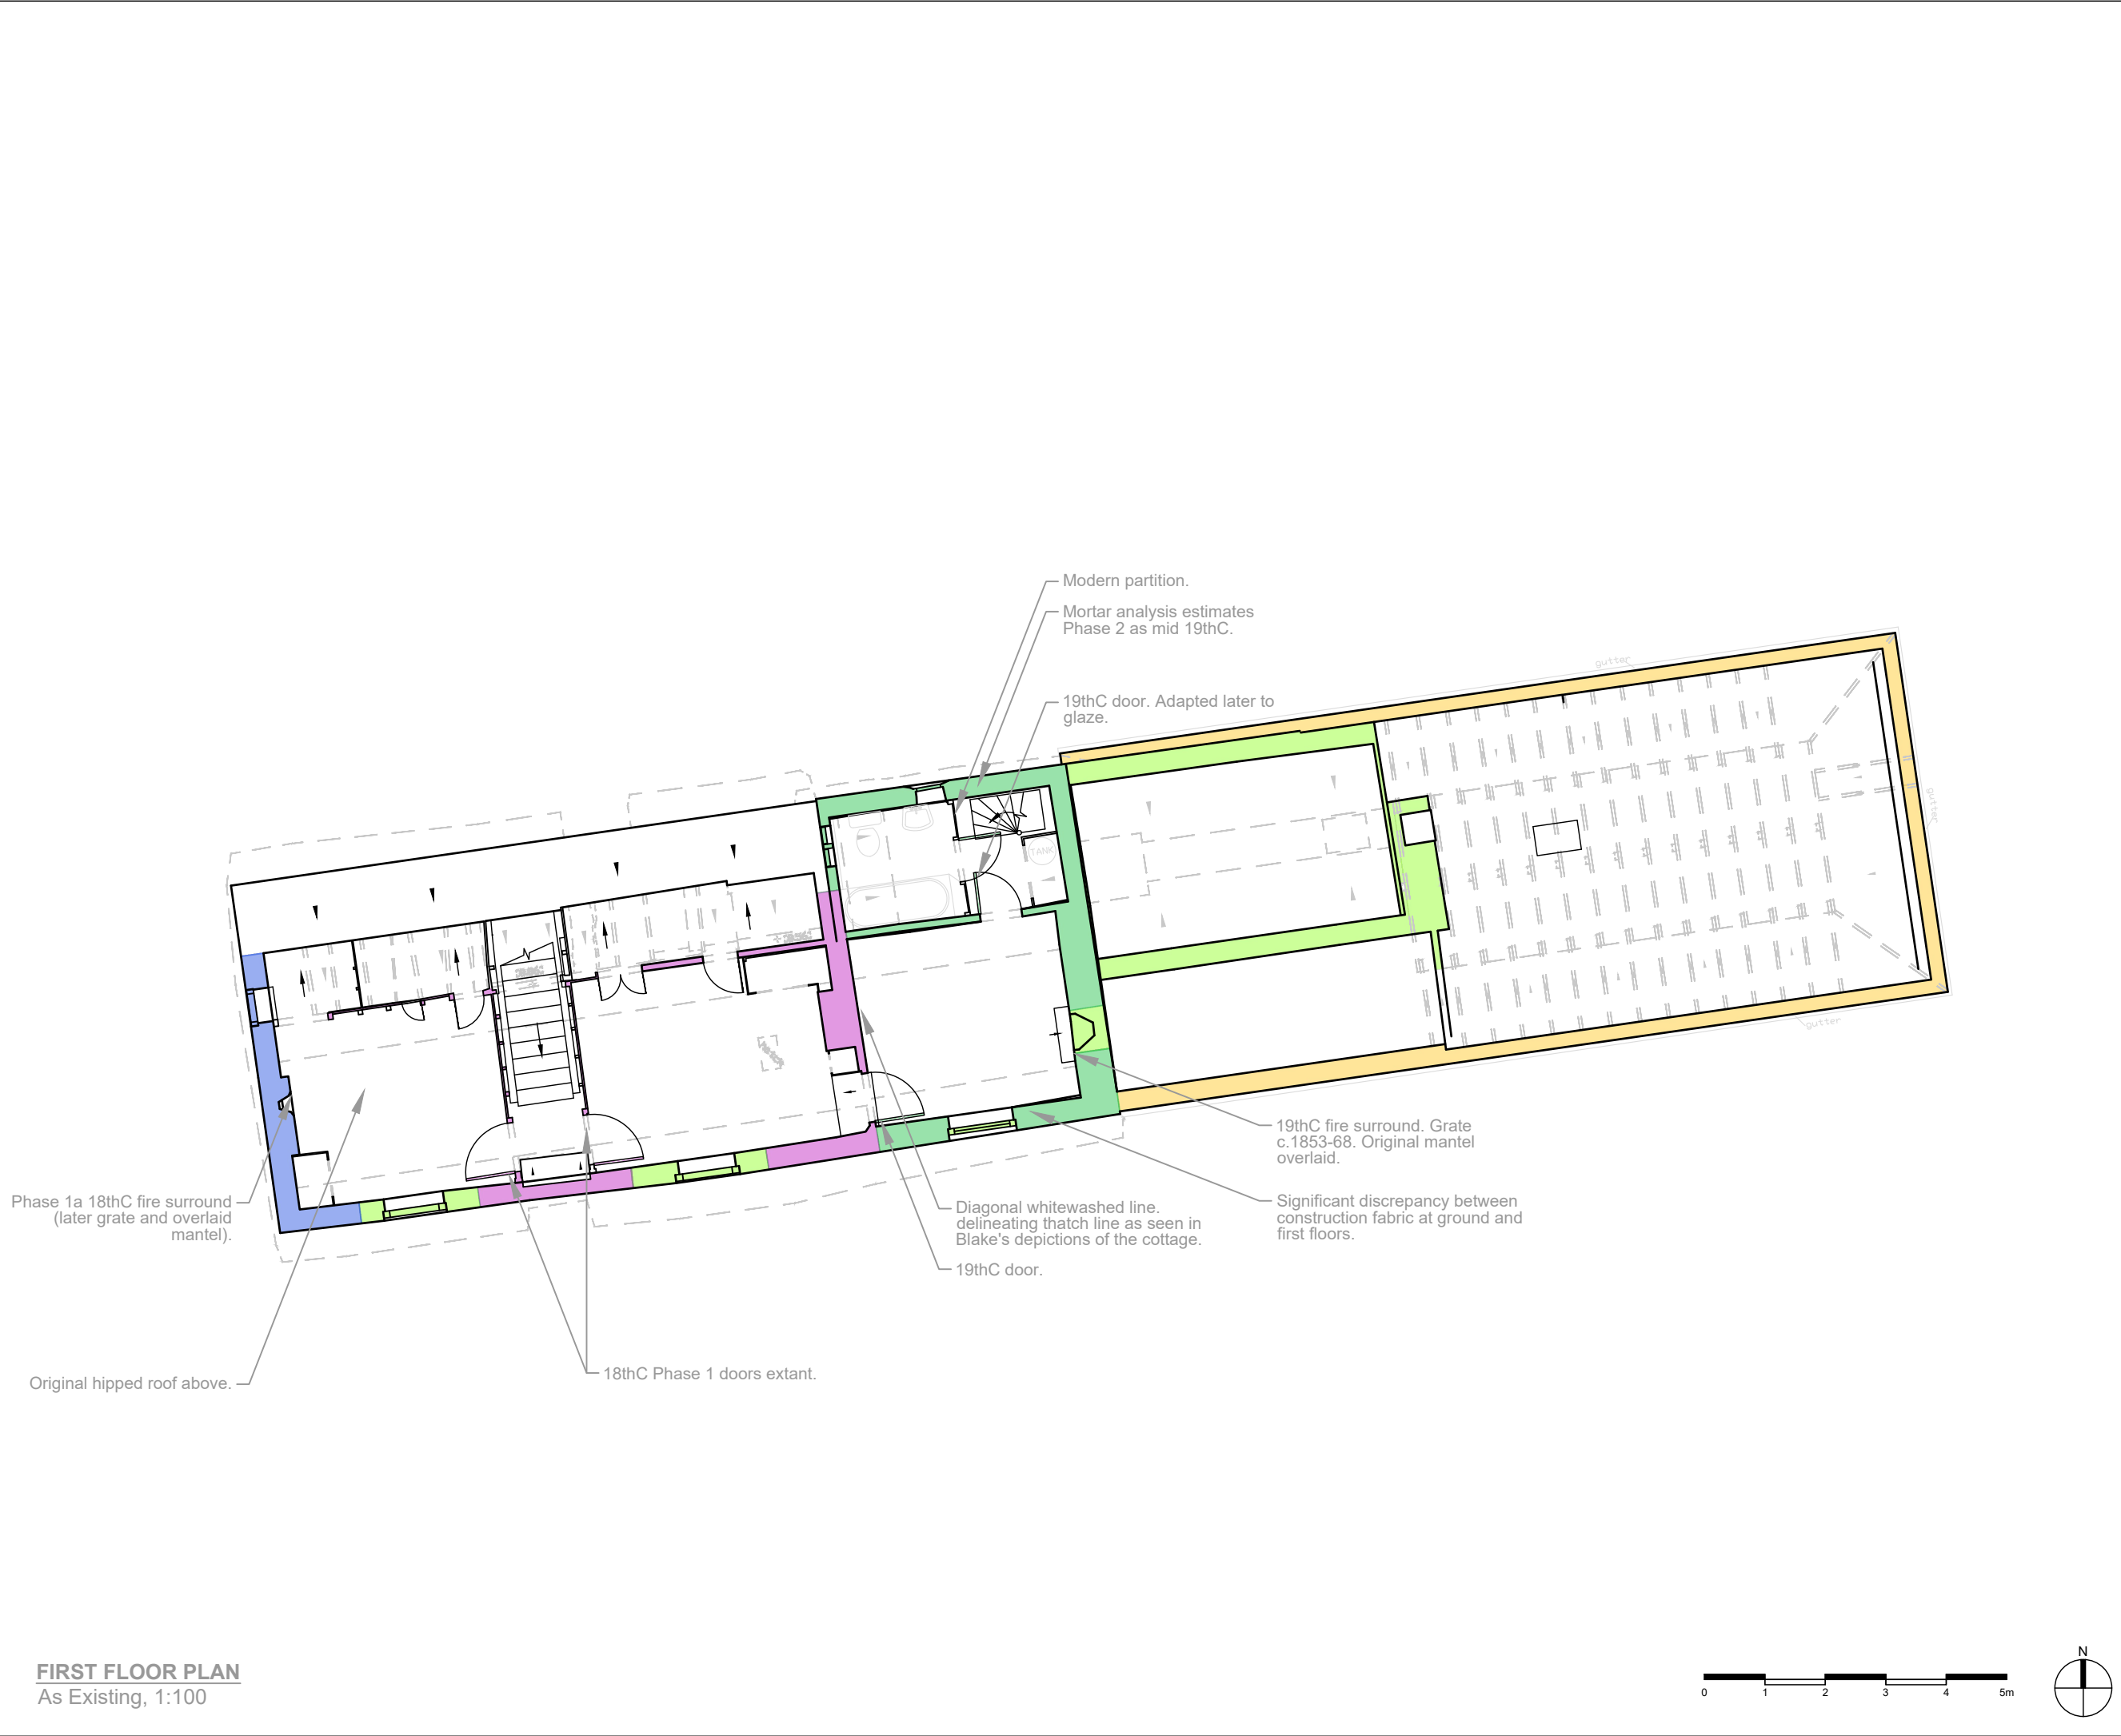

**GENERAL NOTES:**

- Do not scale from this drawing. Use figured dimensions only. Contractor to check dimensions on site prior to construction and notify CA of any discrepancy.
- This drawing is to be read in conjunction with all other relevant contract drawings, specifications & Schedules.
- If in doubt: Ask
- Martin Ashley Architects shall be notified in writing of any discrepancies.

**PHASES KEY**

- Phase 1: mid 18C
- Phase 1a: late 18C
- Phase 1b: late 18C
- Phase 2: 1804-1863
- Phase 2a: 1863-1900
- Phase 3a: 1900-date

EXTANT IN BLAKE ERA  
POST BLAKE

| Rev. | Date.    | Reason For Issue. | Chk. |
|------|----------|-------------------|------|
| -    | 05.09.25 | First issue       | JC   |

Status  
**Initial PLBC App**

**MARTIN ASHLEY ARCHITECTS**  
745, 7th Floor, Regal House, 70 London Road, Twickenham, Middlesex, TW1 3QS  
T +44 (0) 20 8948 7788  
www.ma-arch.co.uk

Client  
**THE BLAKE COTTAGE TRUST**

Project  
**BLAKE'S COTTAGE**

Title  
**FIRST FLOOR PLAN**

Chronology

|                |            |
|----------------|------------|
| Date           | Scale      |
| July 2025      | 1:100 @ A3 |
| Checked By     | Drawn By   |
| JC             | EM         |
| Drawing Number | Revision   |
| 2302-01/01/154 | -          |

© Martin Ashley Architects 2025