



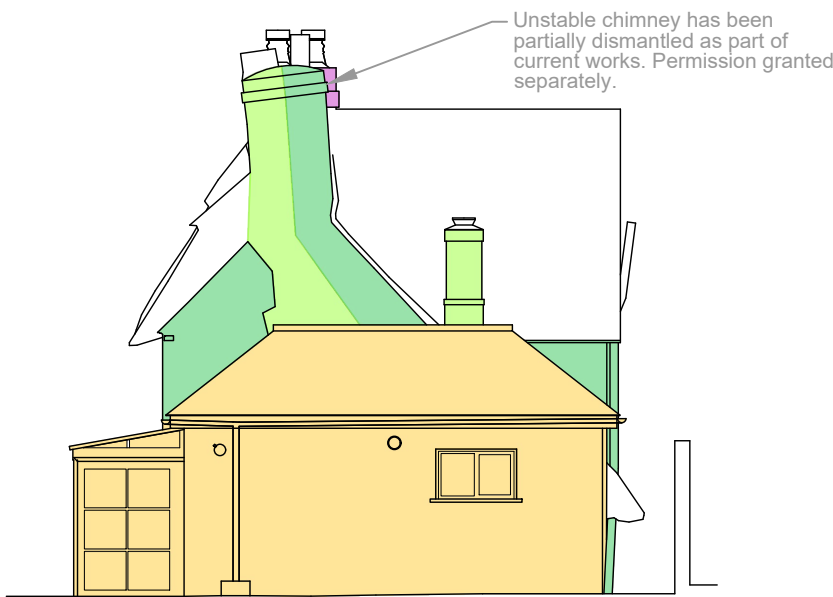

EAST ELEVATION
As Existing, 1:100

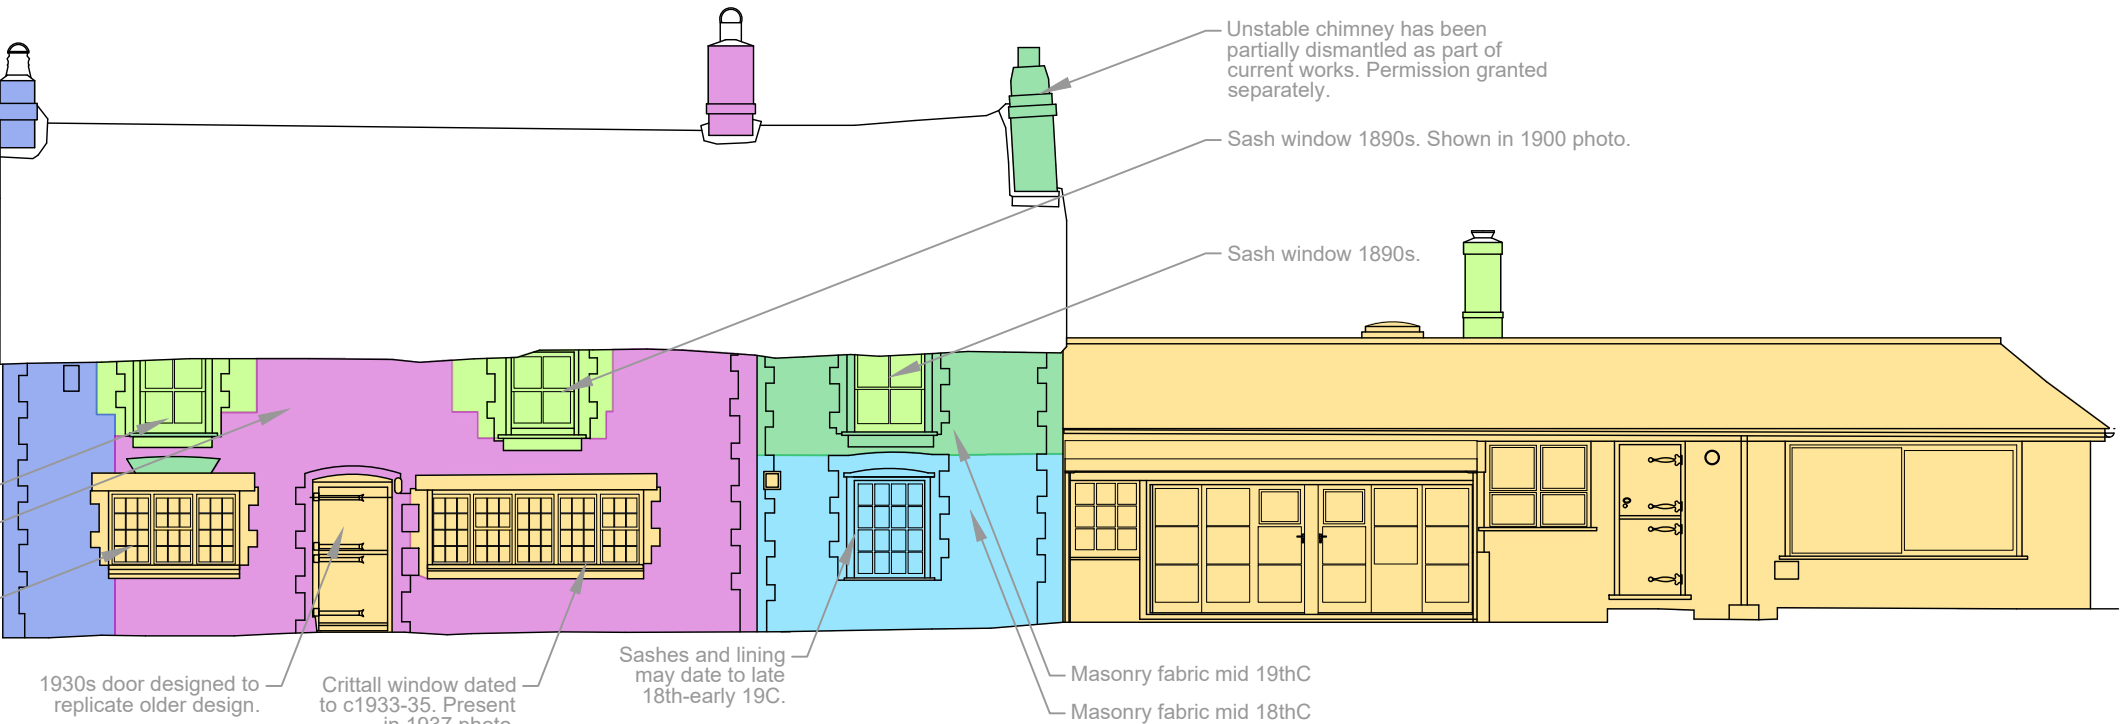

SOUTH ELEVATION
As Existing, 1:100



- GENERAL NOTES:
1. Do not scale from this drawing. Use figured dimensions only. Contractor to check dimensions on site prior to construction and notify CA of any discrepancy.
 2. This drawing is to be read in conjunction with all other relevant contract drawings, specifications & Schedules.
 3. If in doubt: Ask
 4. Martin Ashley Architects shall be notified in writing of any discrepancies.

PHASES KEY

- Phase 1: mid 18C
- Phase 1a: late 18C
- Phase 1b: late 18C
- Phase 2: 1804-1863
- Phase 2a: 1863-1900
- Phase 3a: 1900-date

EXTANT IN
BLAKE ERA
POST BLAKE

Rev.	Date.	Reason For Issue.	Chk.
-	05.09.25	First issue	JC

Status
Initial PLBC App

MARTIN ASHLEY
ARCHITECTS
745, 7th Floor, Regal House, 70 London Road, Twickenham,
Middlesex, TW1 3QS
T +44 (0) 20 8948 7788
www.ma-arch.co.uk

Client
THE BLAKE COTTAGE TRUST

Project
BLAKE'S COTTAGE

Title
SOUTH & EAST ELEVATIONS

Chronology

Date	Scale
July 2025	1:100 @ A3
Checked By	Drawn By
JC	EM

Drawing Number	Revision
2302-01/01/162	-