


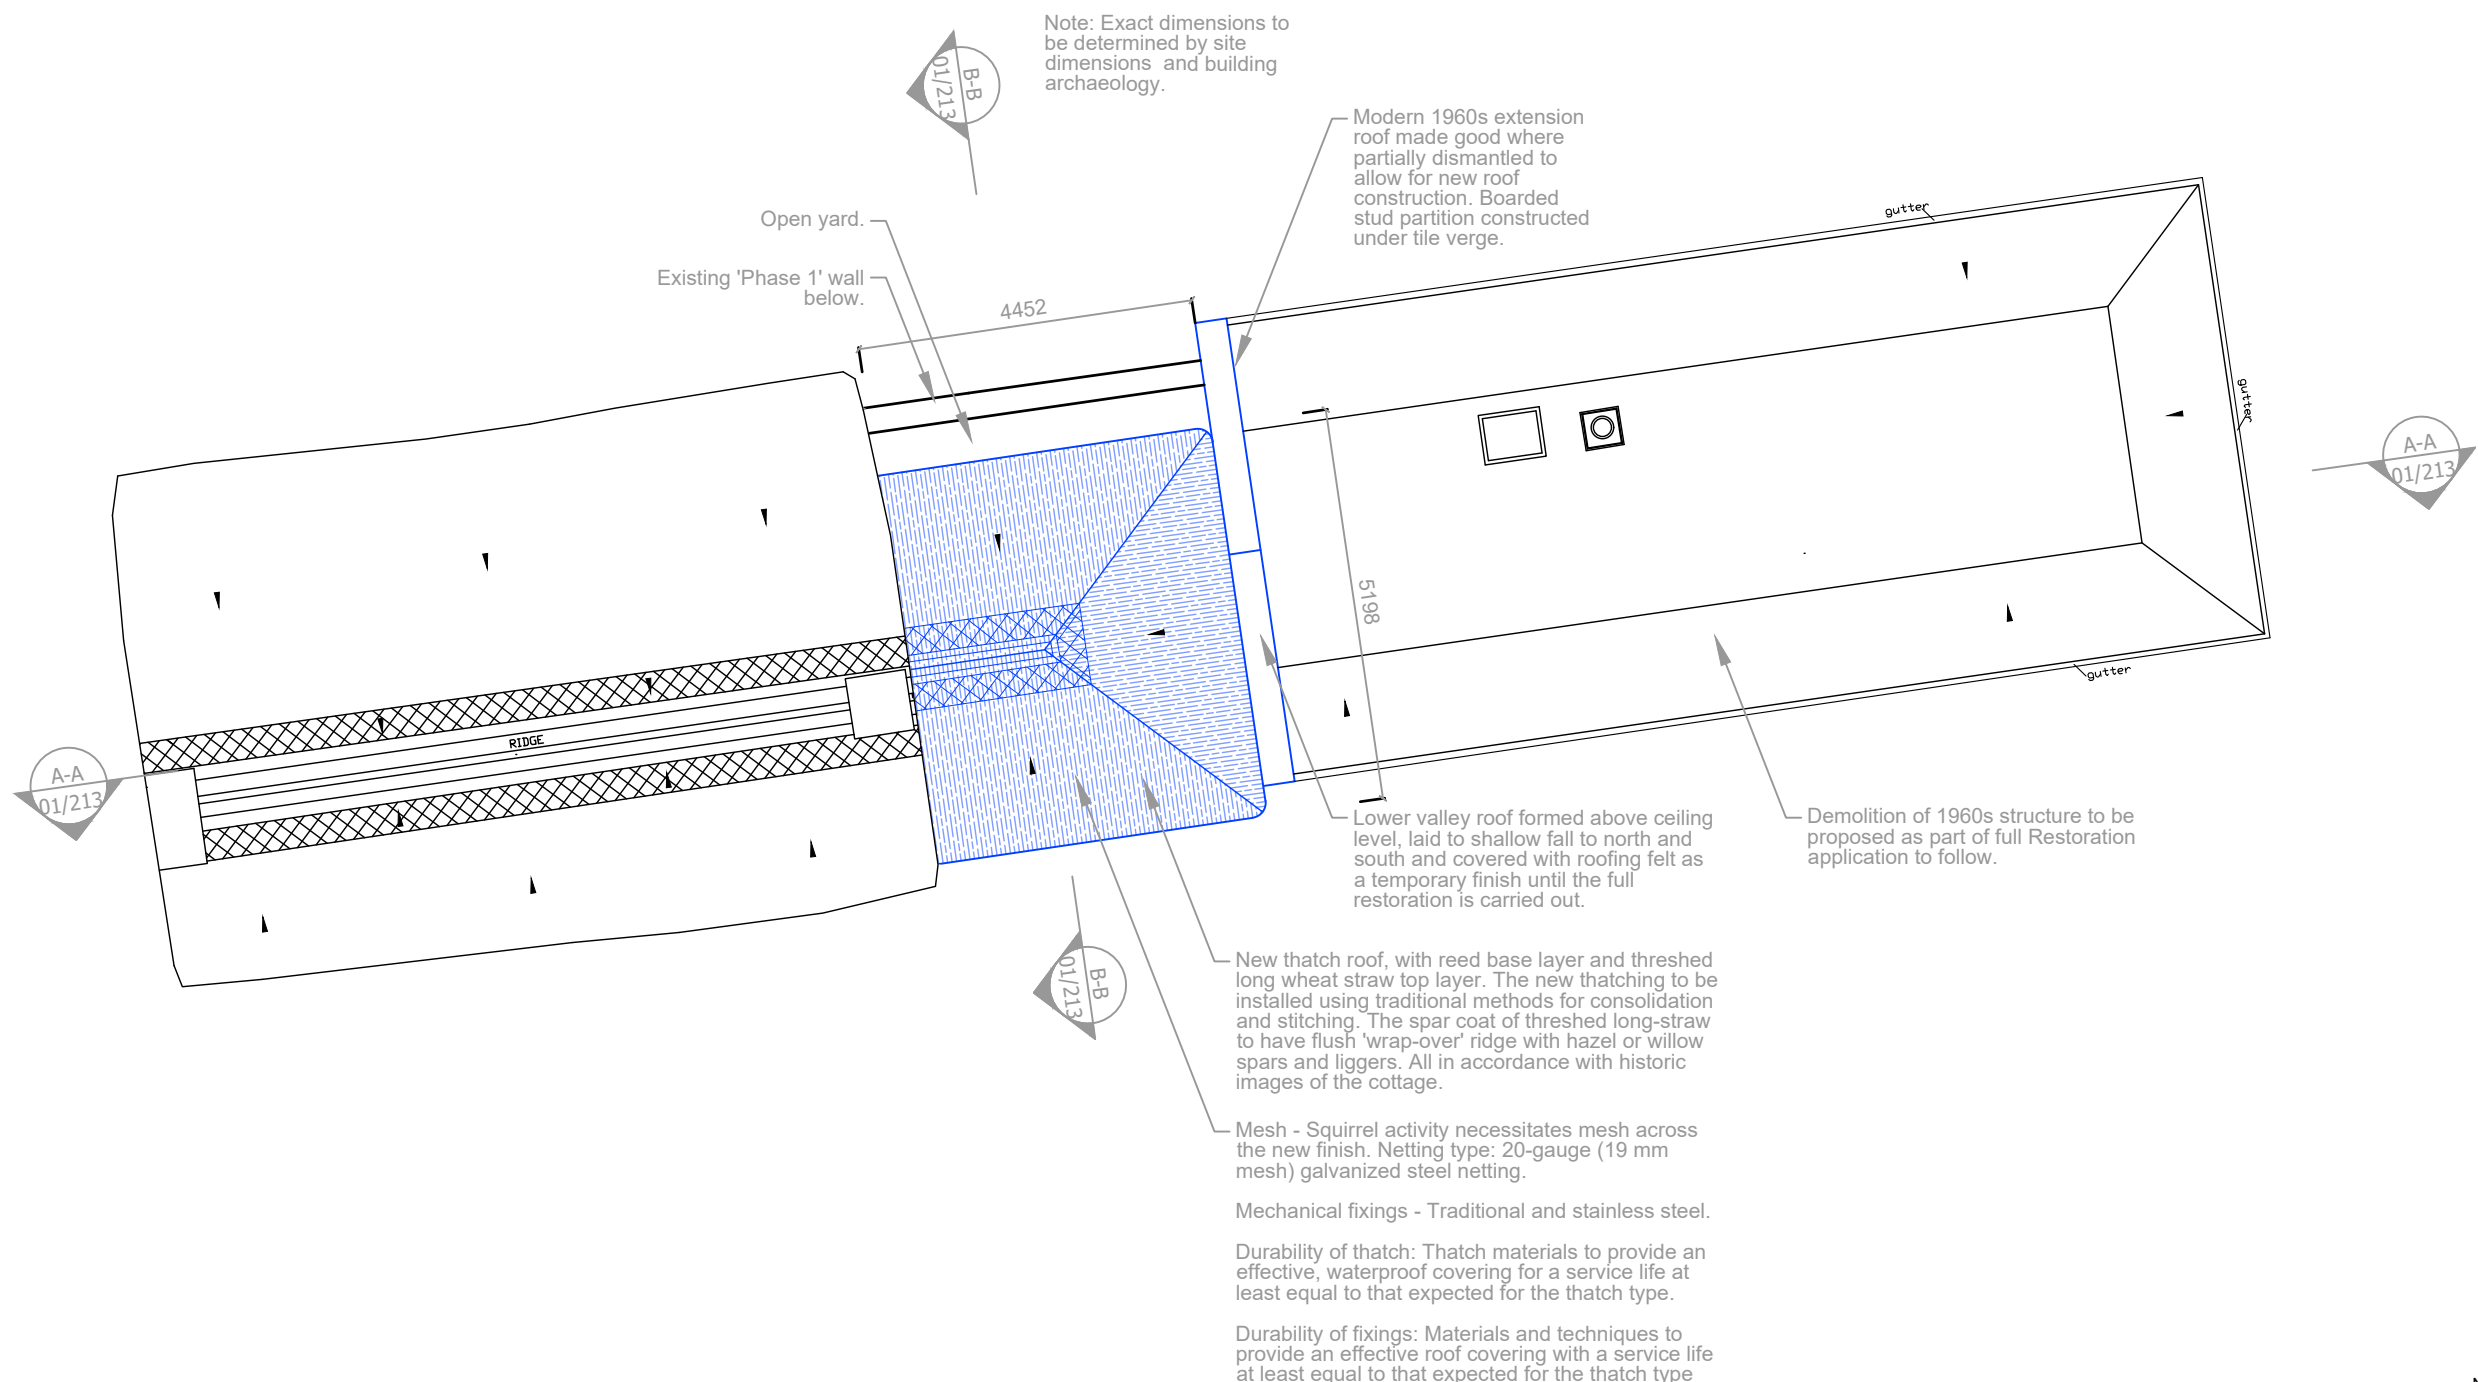

ROOF PLAN
As Proposed, 1:100



GENERAL NOTES:

- Do not scale from this drawing. Use figured dimensions only. Contractor to check dimensions on site prior to construction and notify CA of any discrepancy.
- This drawing is to be read in conjunction with all other relevant contract drawings, specifications & Schedules.
- If in doubt: Ask
- Martin Ashley Architects shall be notified in writing of any discrepancies.

Rev.	Date.	Reason For Issue.	Chk.
-	05.09.25	First issue	JC

Status
Initial PLBC App

MARTIN ASHLEY ARCHITECTS
745, 7th Floor, Regal House, 70 London Road, Twickenham, Middlesex, TW1 3QS
T +44 (0) 20 8948 7788
www.ma-arch.co.uk

Client
THE BLAKE COTTAGE TRUST

Project
BLAKE'S COTTAGE

Title
ROOF PLAN

As Proposed

Date	Scale
July 2025	1:100 @ A3

Checked By	Drawn By
JC	EM

Drawing Number	Revision
2302-01/01/205	-

© Martin Ashley Architects 2025