


The drawings comply with Vodafone **Non-Standard ICNIRP** guidelines.
Designed in accordance with Vodafone document: CTIL ICNIRP Compliance Strategy Summary Version: 1.0

Notes:
1 ALL DIMENSIONS ARE IN MM UNLESS NOTED OTHERWISE

N.G.R. E: 496130 N: 100315

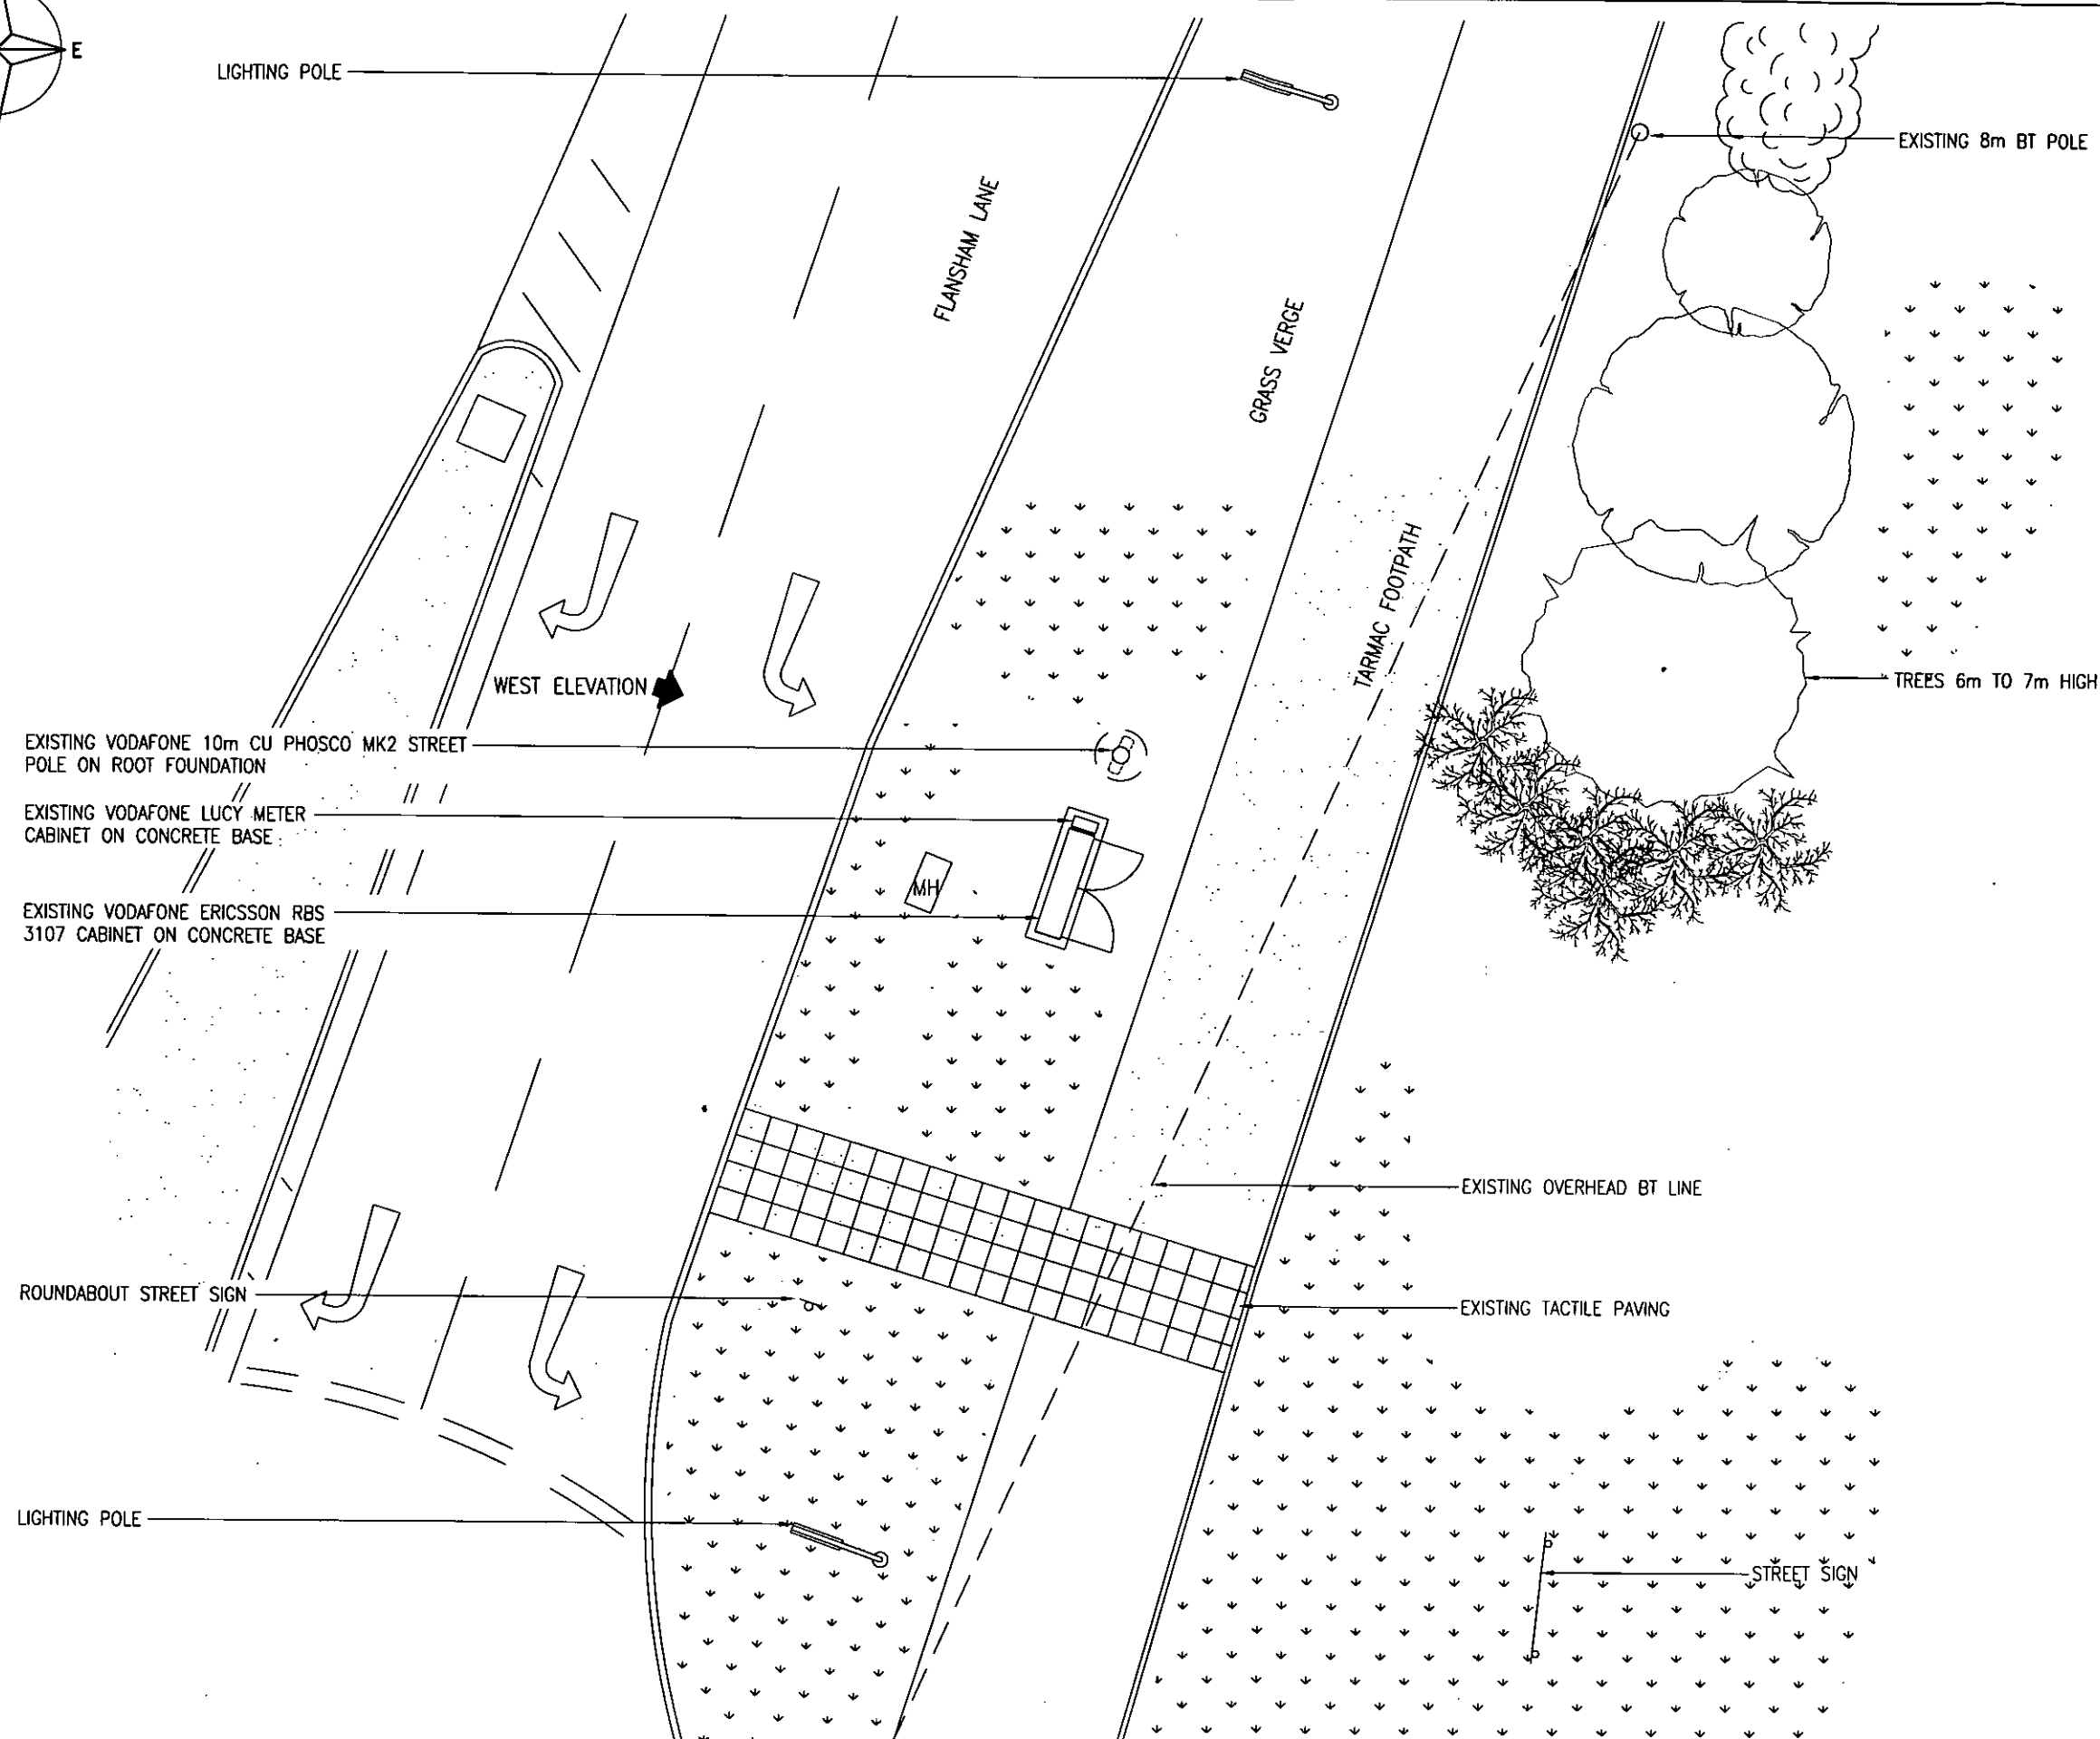

EXISTING SITE PLAN
(1:100)

REV	A	Issued for Approval	CM	PTC	27.11.13
		MODIFICATION	BY	CH	DATE

mono #
MONO CONSULTANTS LIMITED
No. 58 Cynnet Court
Timothy's Bridge Road
Stratford-upon-Avon
Warwickshire
CV37 9NW
t. 44 (0)1789 206500
f. 44 (0)1789 206529
www.monoconsultants.com



Cell Name Opt

FELPHAM, BOGNOR REGIS A

Cell ID No

CTIL	Host	Sharer
130549	(VF) 46556	(TEF) NA

Site Address / Contact Details

LAND NORTHEAST OF FLANSHAM LANE
FELPHAM
BOGNOR REGIS
WEST SUSSEX
PO22 6AA

Drawing Title:
EXISTING SITE PLAN

Purpose of issue:
PLANNING

Drawing Number:
201

Scale:		Drawn:		Date:		Issue:
As Shown		CM		27.11.13		
Checked:	Date:	Approved:		Date:		A
P.T. COOK	27.11.13	SRR		27.11.13		