


The drawings comply with Vodafone **Non-Standard ICNIRP** guidelines.
Designed in accordance with Vodafone document: CTIL ICNIRP Compliance Strategy Summary Version: 1.0

Notes:
1 ALL DIMENSIONS ARE IN MM UNLESS NOTED OTHERWISE

N.G.R. E: 496130 N: 100315

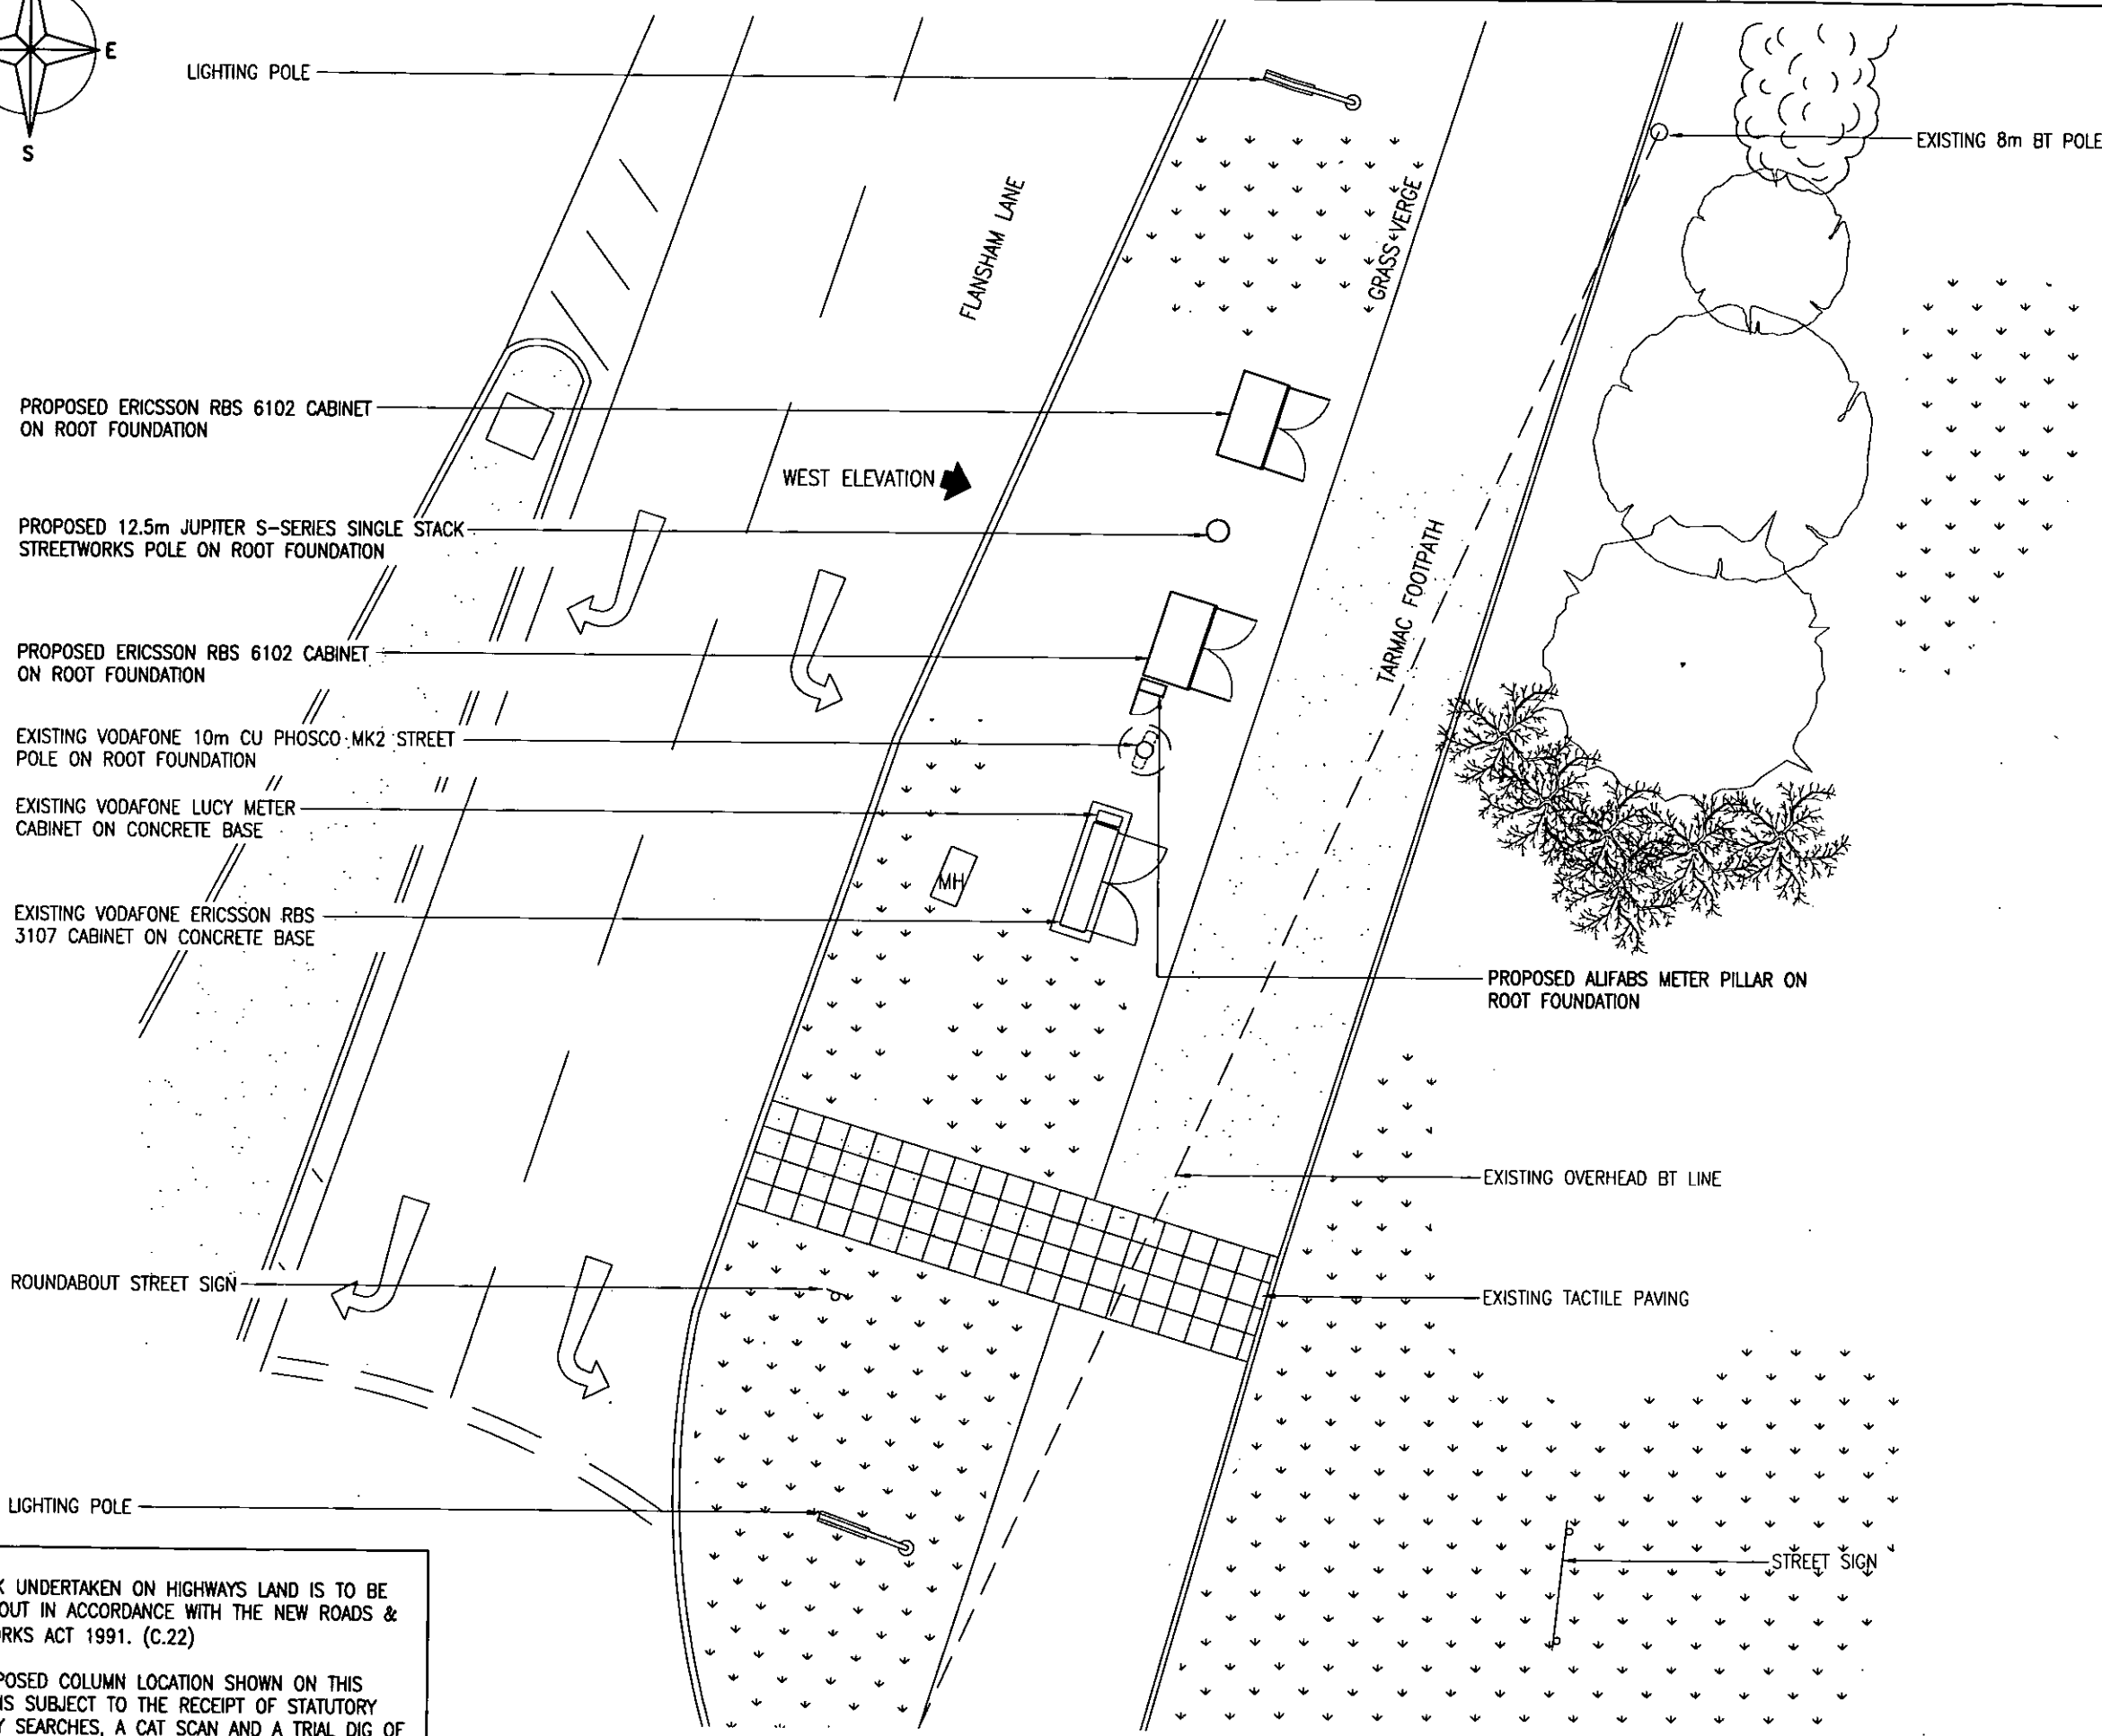


NOTES:
ALL WORK UNDERTAKEN ON HIGHWAYS LAND IS TO BE CARRIED OUT IN ACCORDANCE WITH THE NEW ROADS & STREETWORKS ACT 1991. (C.22)

THE PROPOSED COLUMN LOCATION SHOWN ON THIS DRAWING IS SUBJECT TO THE RECEIPT OF STATUTORY AUTHORITY SEARCHES, A CAT SCAN AND A TRIAL DIG OF THE PROPOSED COLUMN LOCATION.
THE FINAL COLUMN LOCATION IS TO BE DETERMINED BY MONO CONSULTANTS BASED ON THE ABOVE INFORMATION USING THE RELEVANT STATUTORY AUTHORITY GUIDELINES

PROPOSED SITE PLAN
(1:100)

REV	A	Issued for Approval	CM	PTC	27.11.13
		MODIFICATION	BY	CH	DATE

MONO CONSULTANTS LIMITED
No. 58 Cygnet Court
Timothy's Bridge Road
Stratford-upon-Avon
Warwickshire
CV37 9NW
t. 44 (0)1789 206500
f. 44 (0)1789 206529
www.moniconsultants.com

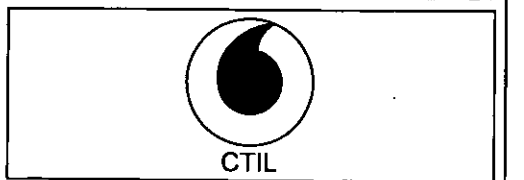

Cell Name		Opt
FELPHAM, BOGNOR REGIS		A
Cell ID No		
CTIL	Host	Sharer
130549	(VF) 46556	(TEF) NA
Site Address / Contact Details		
LAND NORTHEAST OF FLANSHAM LANE FELPHAM BOGNOR REGIS WEST SUSSEX PO22 6AA		
Drawing Title: PROPOSED SITE PLAN		
Purpose of issue: PLANNING		
Drawing Number: 202		
Scale:	As Shown	Drawn: CM
Checked: P.T. COOK	Date: 27.11.13	Approved: SRR
		Date: 27.11.13
		Issue: A