


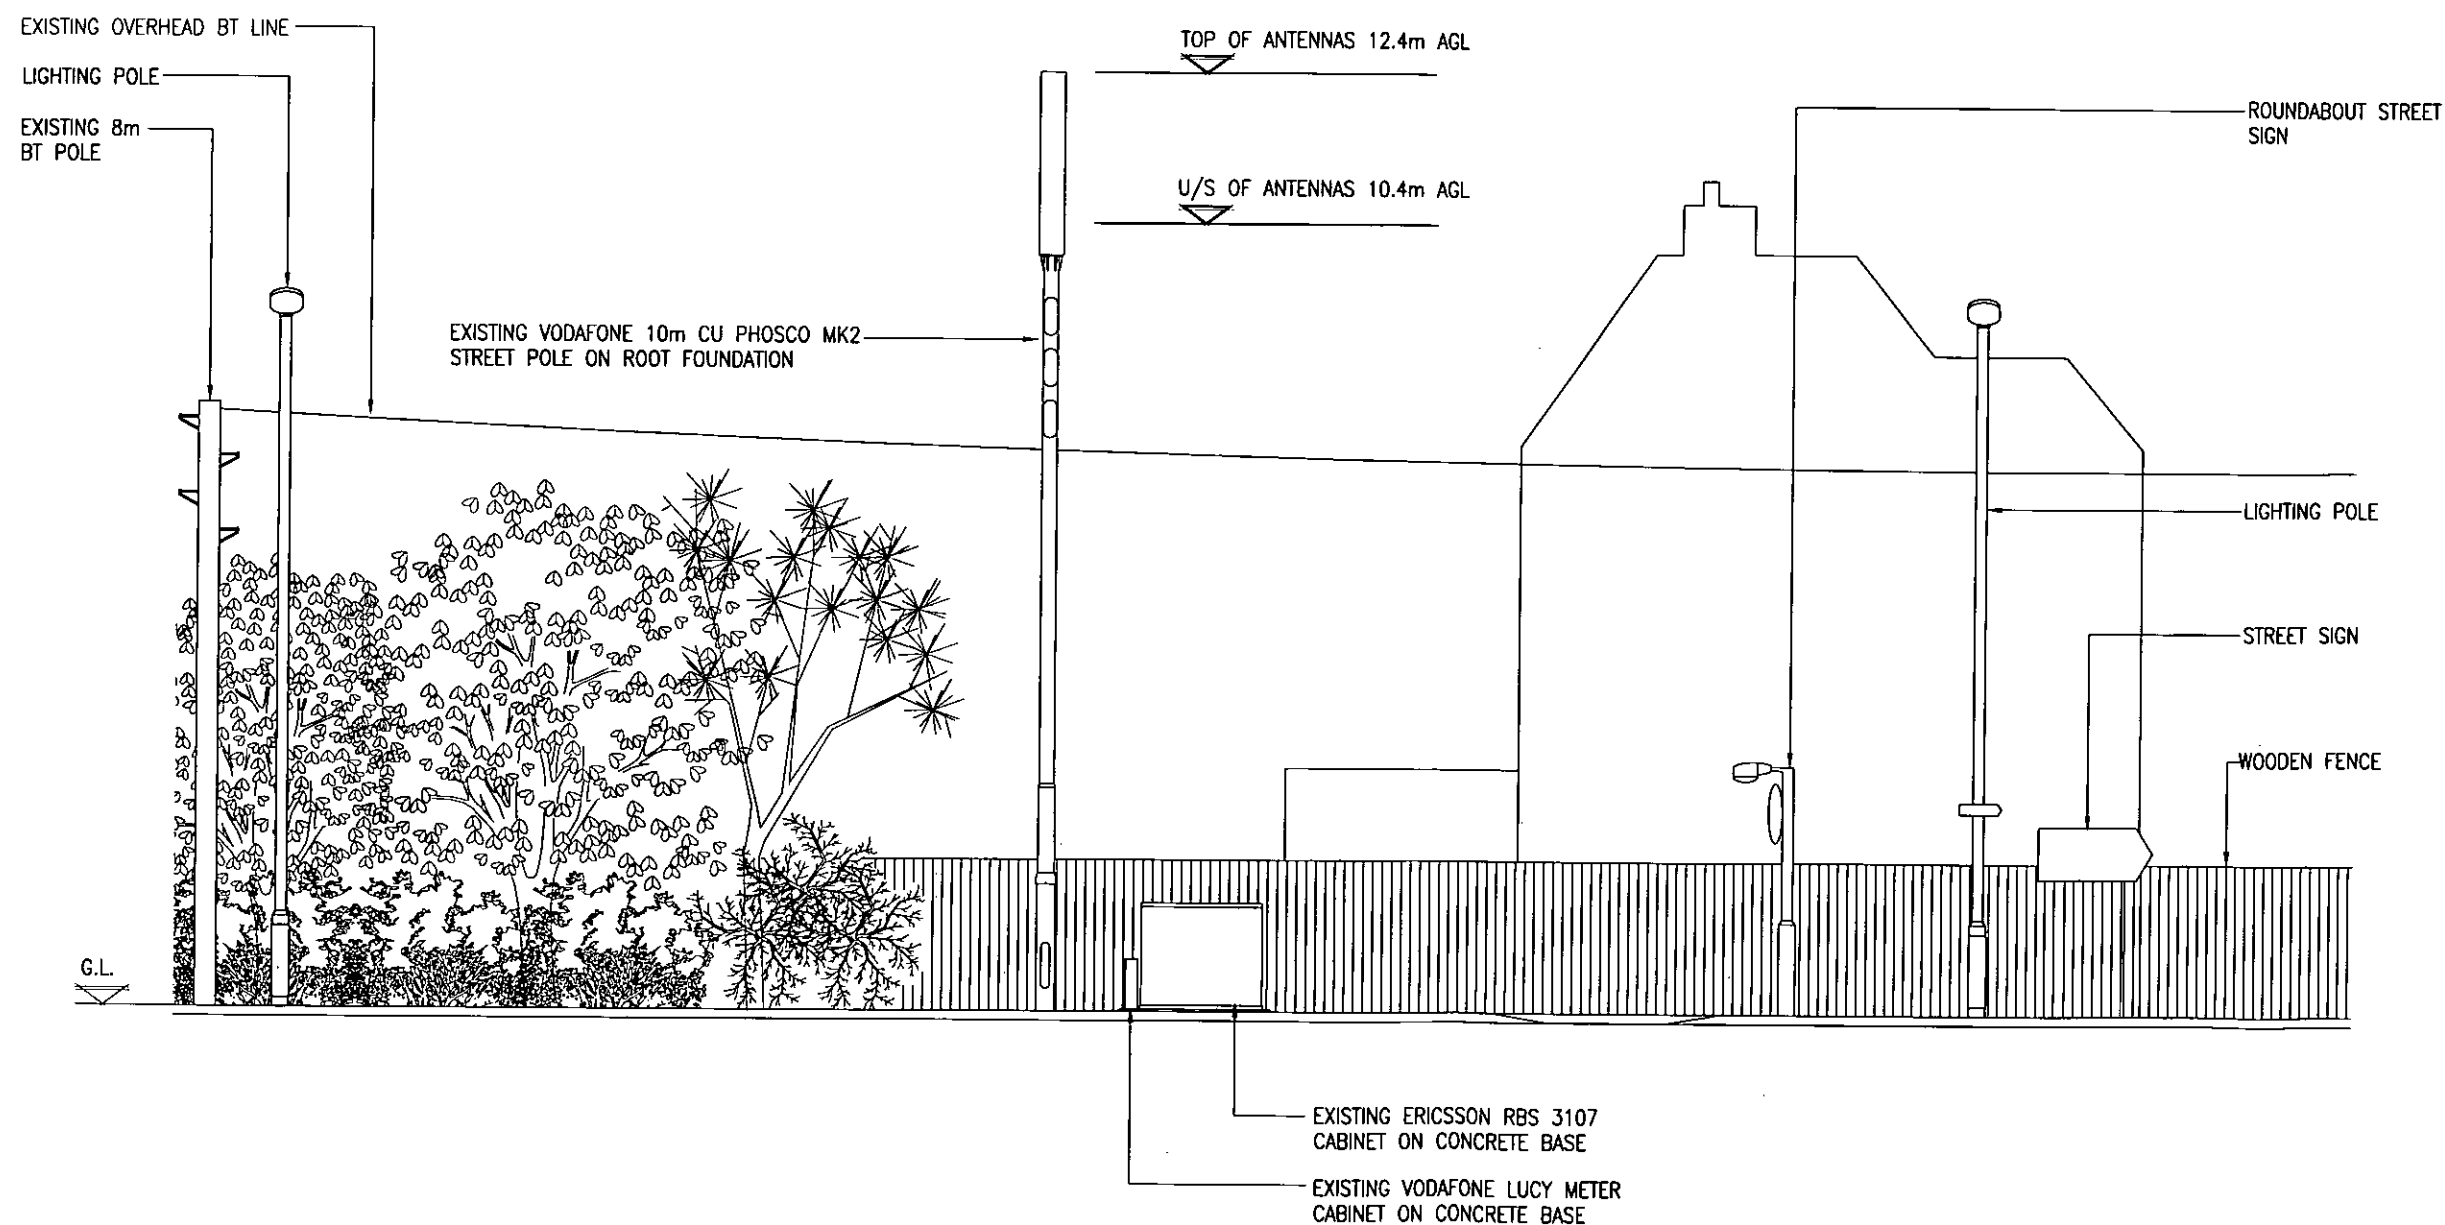

EXISTING WEST ELEVATION
(1:100)

A	Issued for Approval	CM	PTC	27.11.13
REV	MODIFICATION	BY	CH	DATE

mono #
MONO CONSULTANTS LIMITED
No. 58 Cynet Court
Timothy's Bridge Road
Stratford-upon-Avon
Warwickshire
CV37 9NW
t. 44 (0)1789 206500
f. 44 (0)1789 206529
www.monoconsultants.com



Cell Name		Opt
FELPHAM, BOGNOR REGIS		A
Cell ID No		
CTIL	Host	Sharer
130549	(VF) 46556	(TEF) NA

Site Address / Contact Details
LAND NORTHEAST OF FLANSHAM LANE
FELPHAM
BOGNOR REGIS
WEST SUSSEX
PO22 6AA

Drawing Title:				
EXISTING SITE ELEVATION				
Purpose of issue:				
PLANNING				
Drawing Number:				
301				
Scale:		Drawn:	Date:	Issue:
As Shown		CM	27.11.13	A
Checked:	Date:	Approved:	Date:	
P.T. COOK	27.11.13	SRR	27.11.13	