


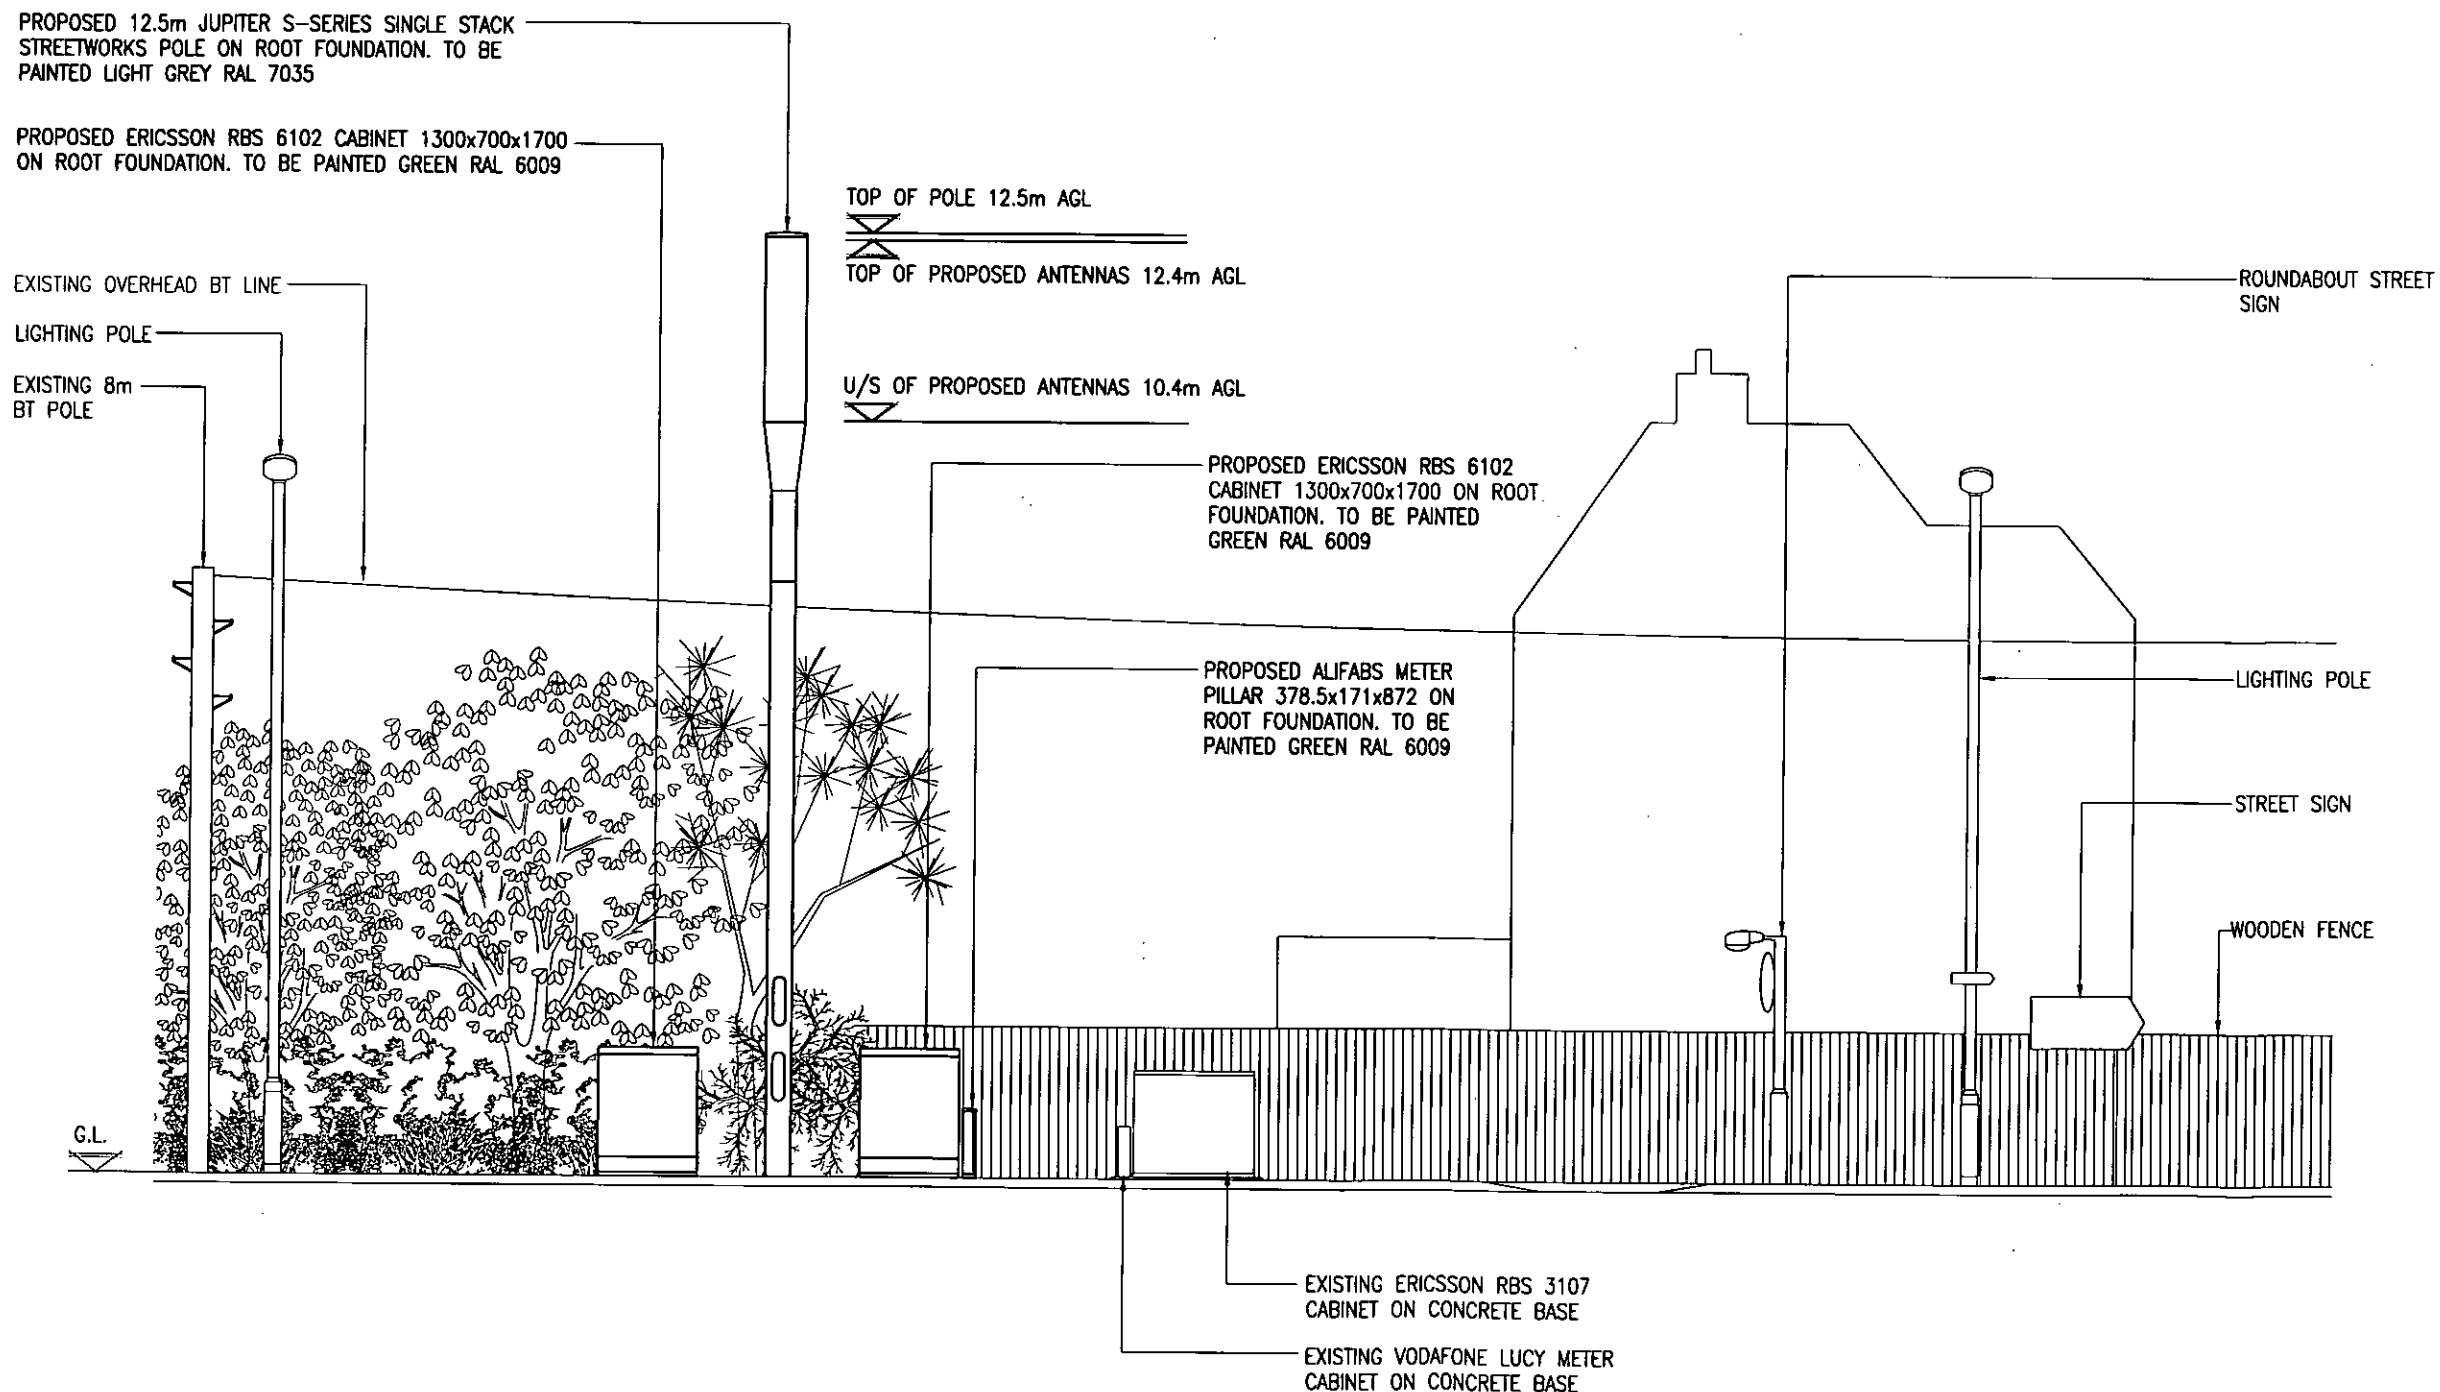

PROPOSED WEST ELEVATION
(1:100)

REV	MODIFICATION	BY	CH	DATE
A	Issued for Approval	CM	PTC	27.11.13

mono #
MONO CONSULTANTS LIMITED
No. 58 Cygnet Court
Timothy's Bridge Road
Stratford-upon-Avon
Warwickshire
CV37 9NW
t. 44 (0)1789 206500
f. 44 (0)1789 206529
www.monoconsultants.com



Cell Name	Opt
FELPHAM, BOGNOR REGIS	A

Cell ID No	Host	Sharer
130549	(VF) 46556	(TEF) NA

Site Address / Contact Details
LAND NORTHEAST OF FLANSHAM LANE
FELPHAM
BOGNOR REGIS
WEST SUSSEX
PO22 6AA

Drawing Title: PROPOSED SITE ELEVATION

Purpose of issue: PLANNING

Drawing Number: 302

Scale:		Drawn:		Date:		Issue:
As Shown		CM		27.11.13		
Checked:	Date:	Approved:		Date:		A
P.T. COOK	27.11.13	SRR		27.11.13		