



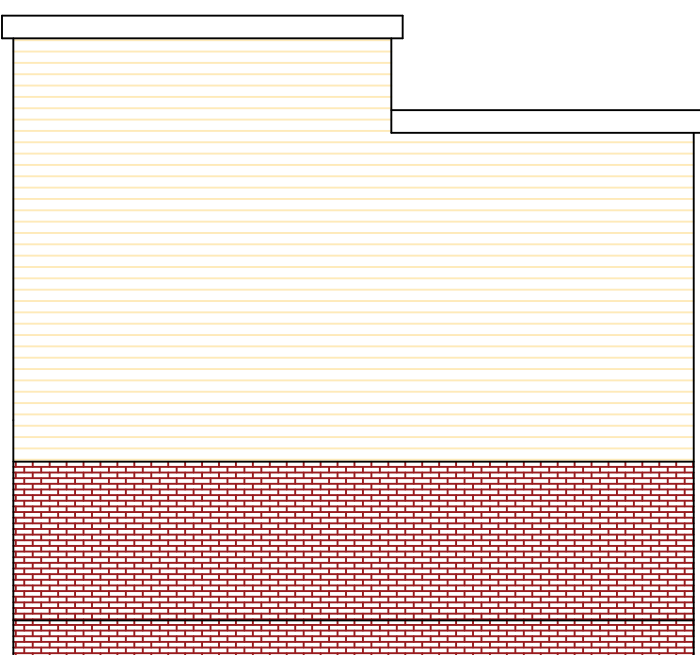


Side Elevation




Side Elevation

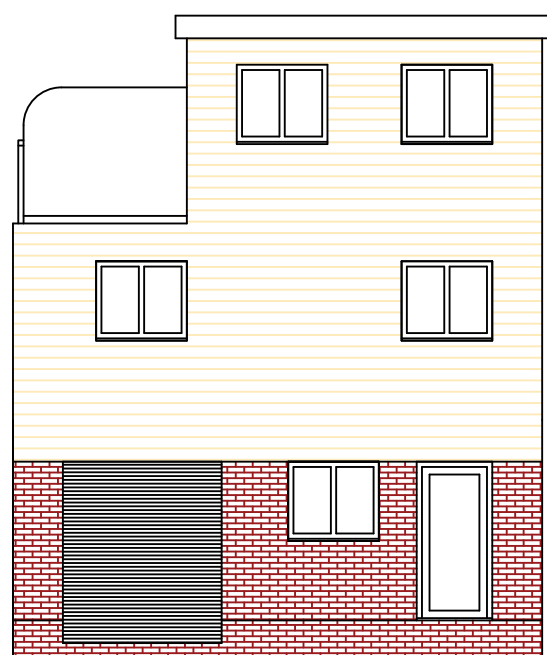


Front Elevation

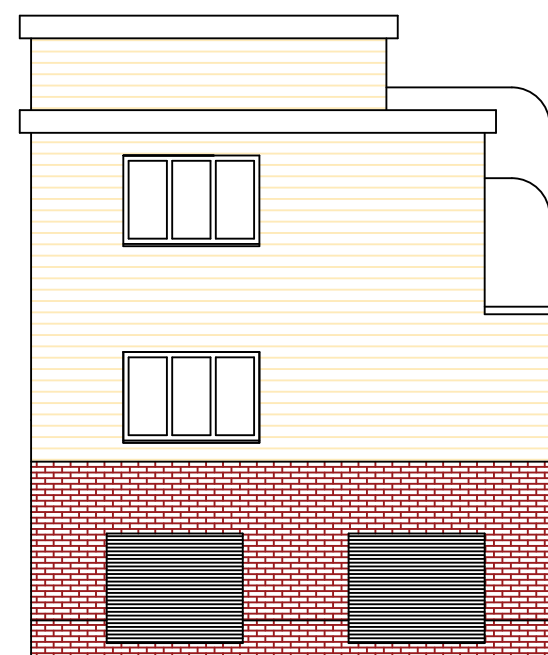


Rear Elevation

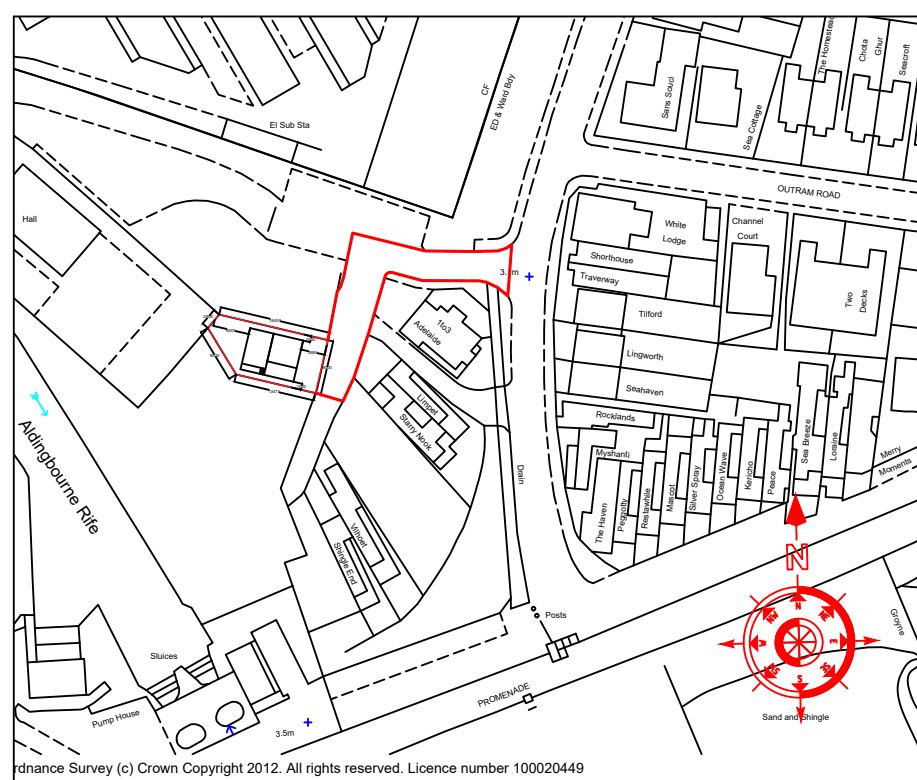


Location Plan 1 : 1250

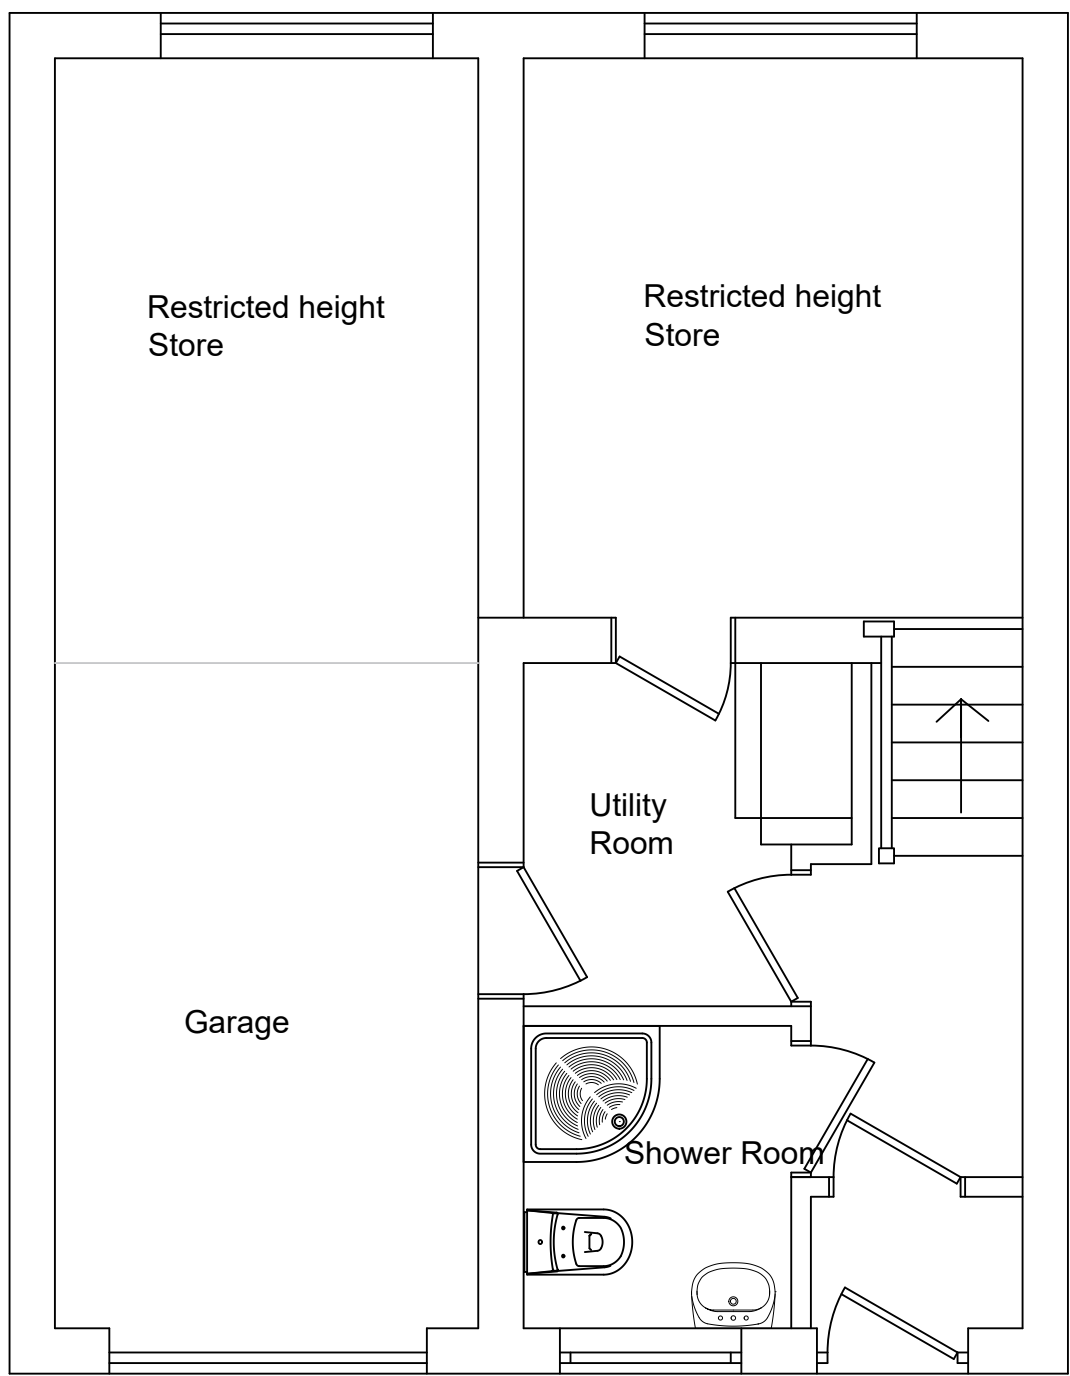


Ground Floor Plan

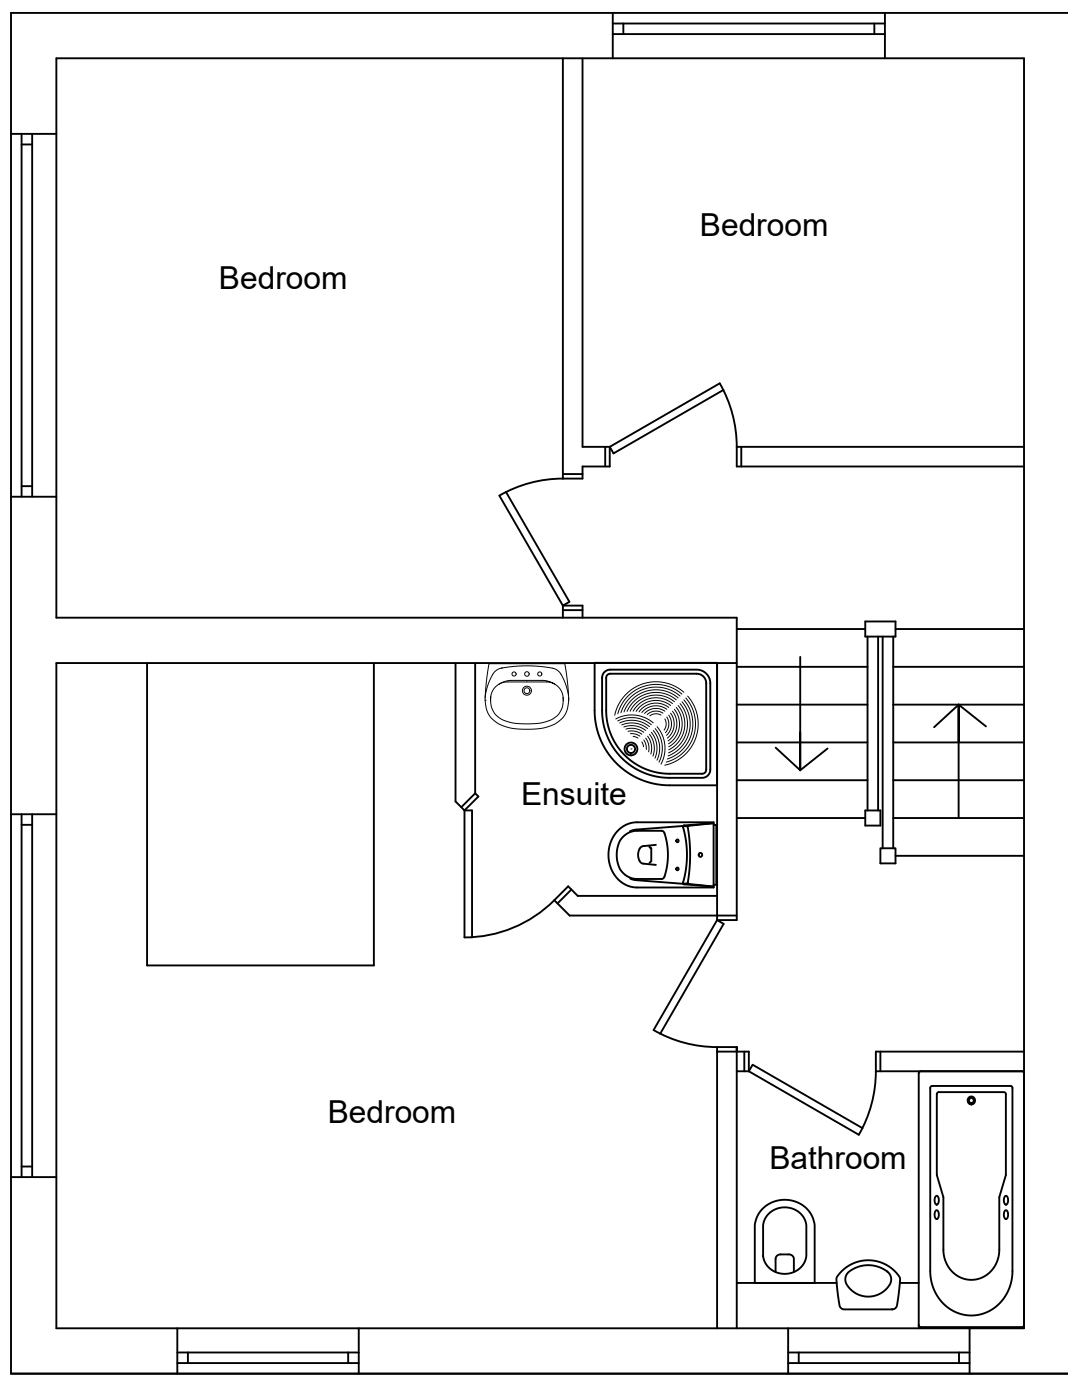

Half level and First Floor Plan

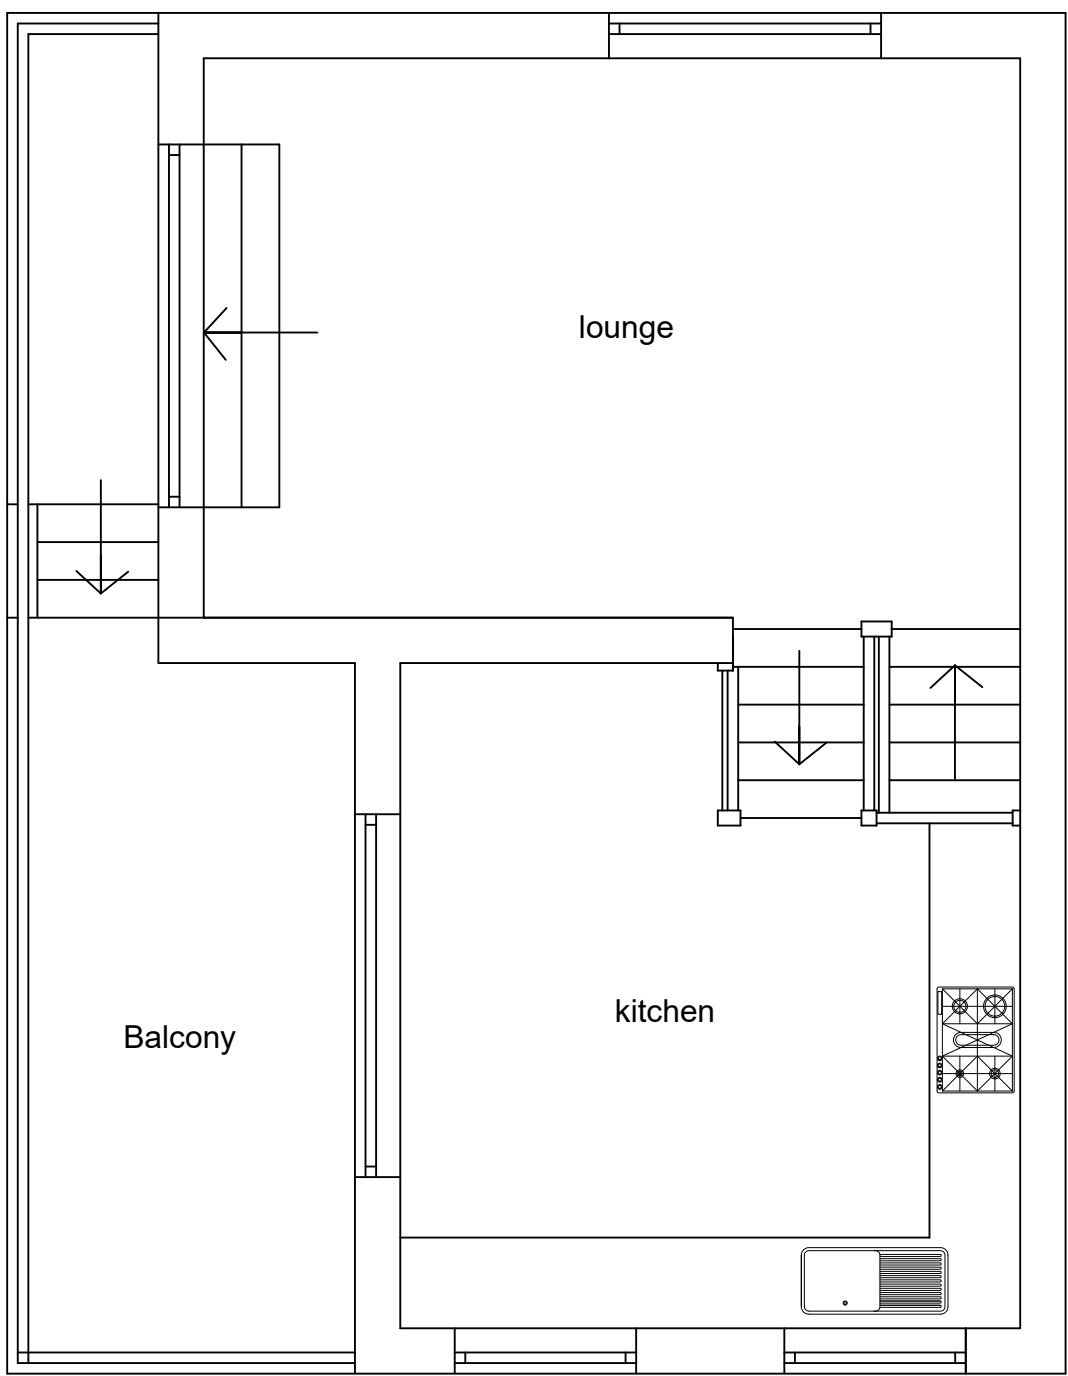

One and Half level and Second Floor Plan

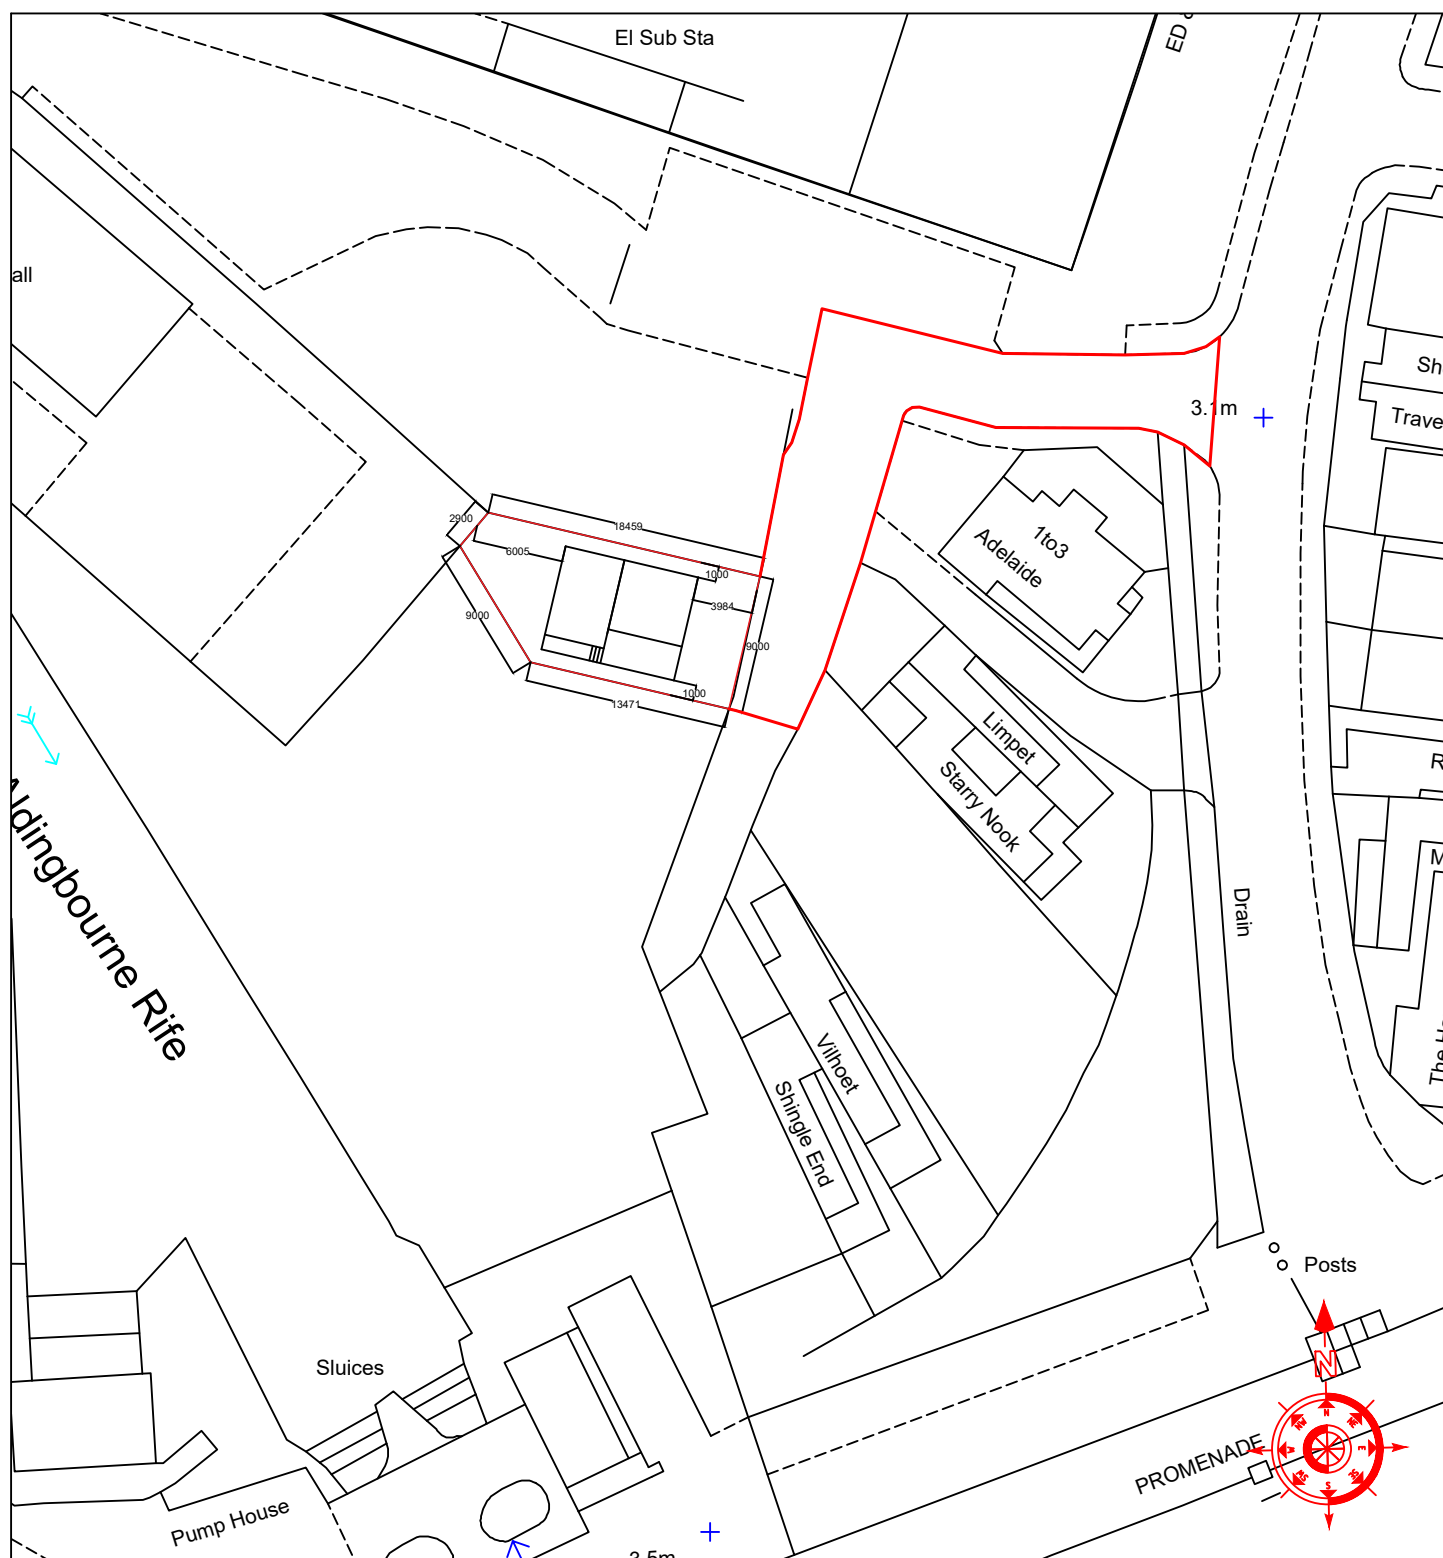

Block plan 1 : 500

General Notes

No.	Revision/Issue	Date

Firm Name and Address
Orchard Enterprises Southern Ltd
32 Dorset Road
Bognor Regis
West Sussex
PO21 2DU
Tel 01243 868681
Mob 07740 516328

Project Name and Address
Proposed plans and elevations at :
Rear of Sea Road
Falgham
West Sussex

Project Proposed plans and elevations	Sheet
Date 4th November 2015	1
Scale 1 : 100 & 1 : 50	