


RevNo	Revision note	Date	Signature	Checked
-------	---------------	------	-----------	---------

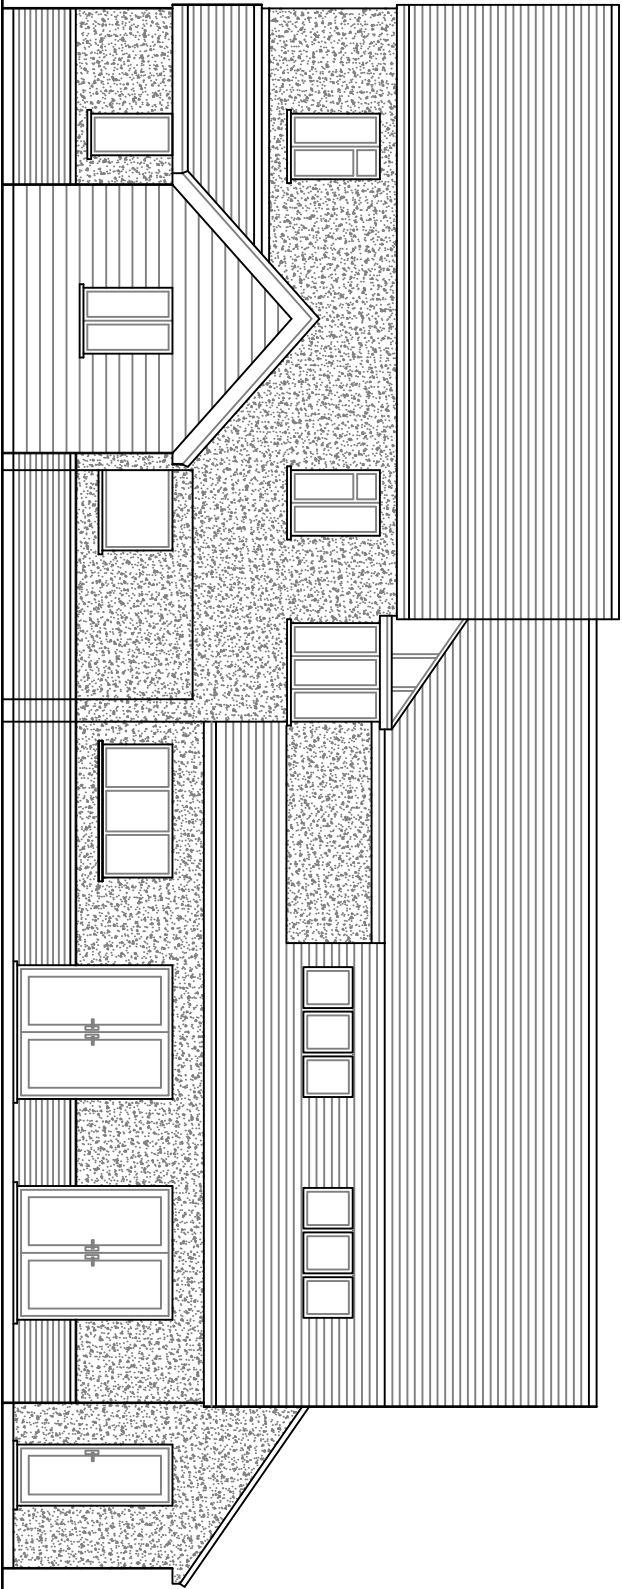

Existing Rear Elevation

Itemref	Quantity	Title/Name, designation, material, dimension etc			Article No./Reference	
Designed by jd		Checked by	Approved by - date	File name	Date May 2015	Scale 1:100

16 First Avenue		Extension	
		02	Edition
			Sheet