

Drawn by : LMH

Checked by :

Date: JUNE'11

© This drawing and the works depicted contains information that is the copyright of Carlton Design Partnership Ltd. This drawing may also contain copyrighted information of third parties. This drawing or part thereof may not be reproduced, re-used or altered except with the written permission of the originators. No liability will be accepted for amendments made by third parties. Scaled measurements must not be taken from this drawing. Any discrepancy or disparity must be notified to the originator in writing. This drawing may contain Ordnance Survey Data that is subject to Crown Copyright. All Rights reserved.

Revisions

| Rev | Date      | Drawn | Checked |
|-----|-----------|-------|---------|
| A.  | 16.11.11. | OML   |         |

WINDOW NOTE ADDED.

Project:  
FELPHAM.  
PHASE 2. REPLAN.

Drawing Title:  
HOUSE TYPE.  
TIVERTON. (TIV).  
ELEVATIONS.

BARRATT

HOME S

built around you

carlton

design partnership



29 carlton crescent, southampton. SO15 2EW  
carlton design partnership ltd reg:252416 registered office: 7 tenny isle old chichester road h1 1JL

tel: 023 8071 9400


Scale: 1:100 @ A3

Drg No: TIV/PH2/110113/HT-EL.


Revision: A.

 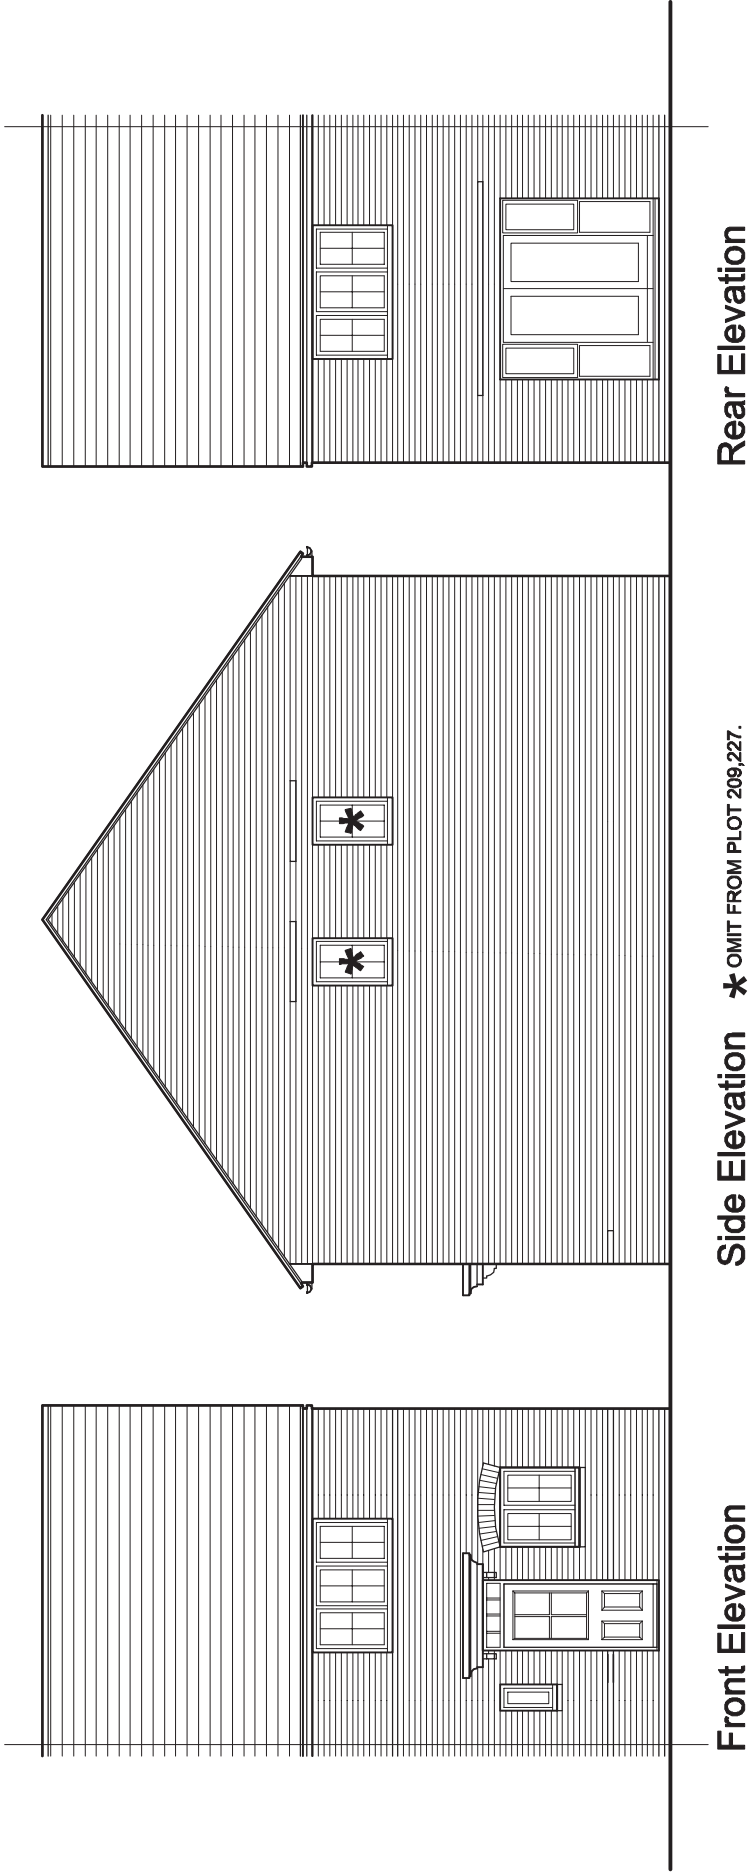

3995

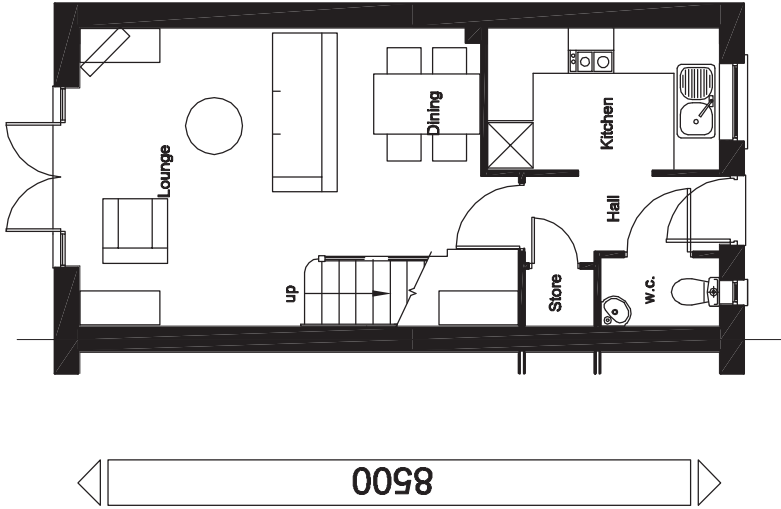

Ground Floor Plan  
TIVERTON - G.I.A = 736sqft / 68.4m2  
★ OMIT FROM PLOT 209,227.

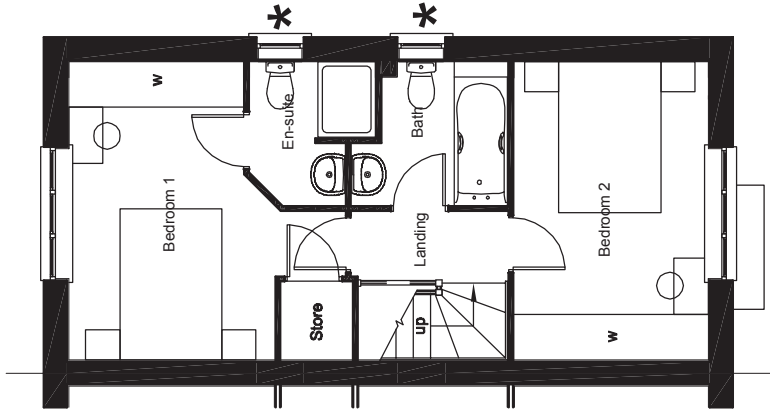

First Floor Plan

