






Elevations Scale 1-100 @ A1

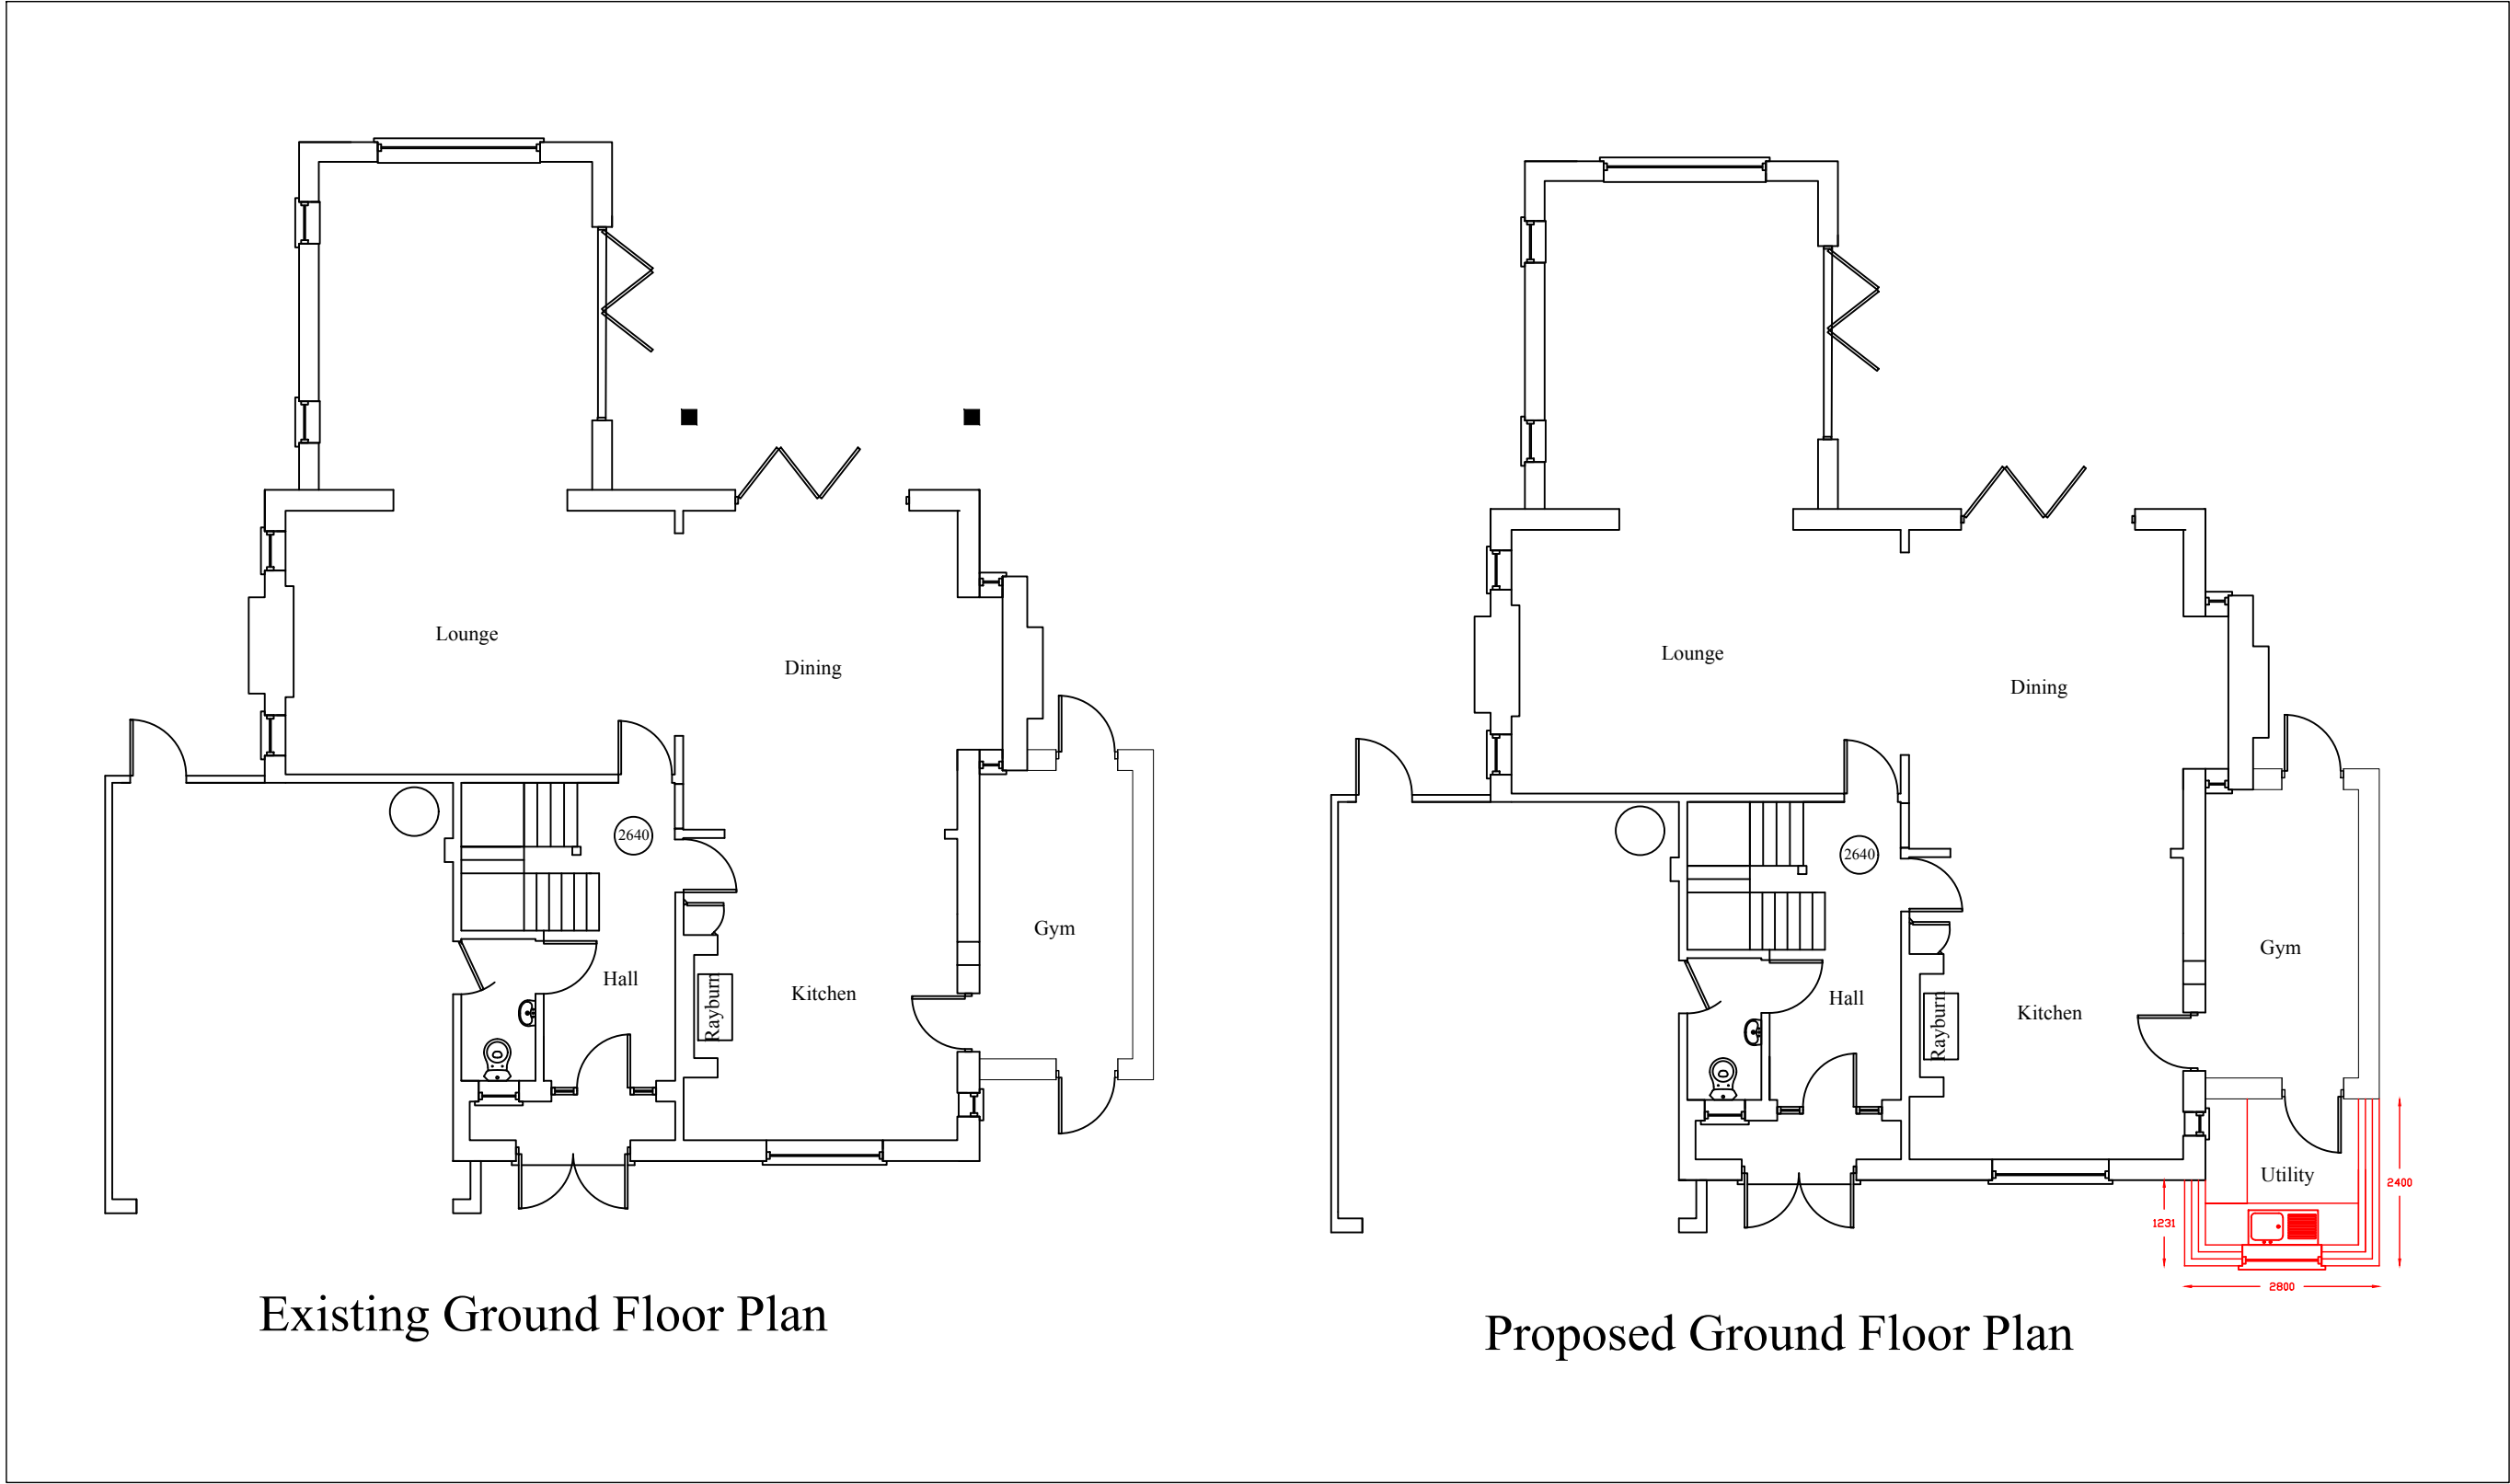

Floor Layouts Scale 1-100 @ A1

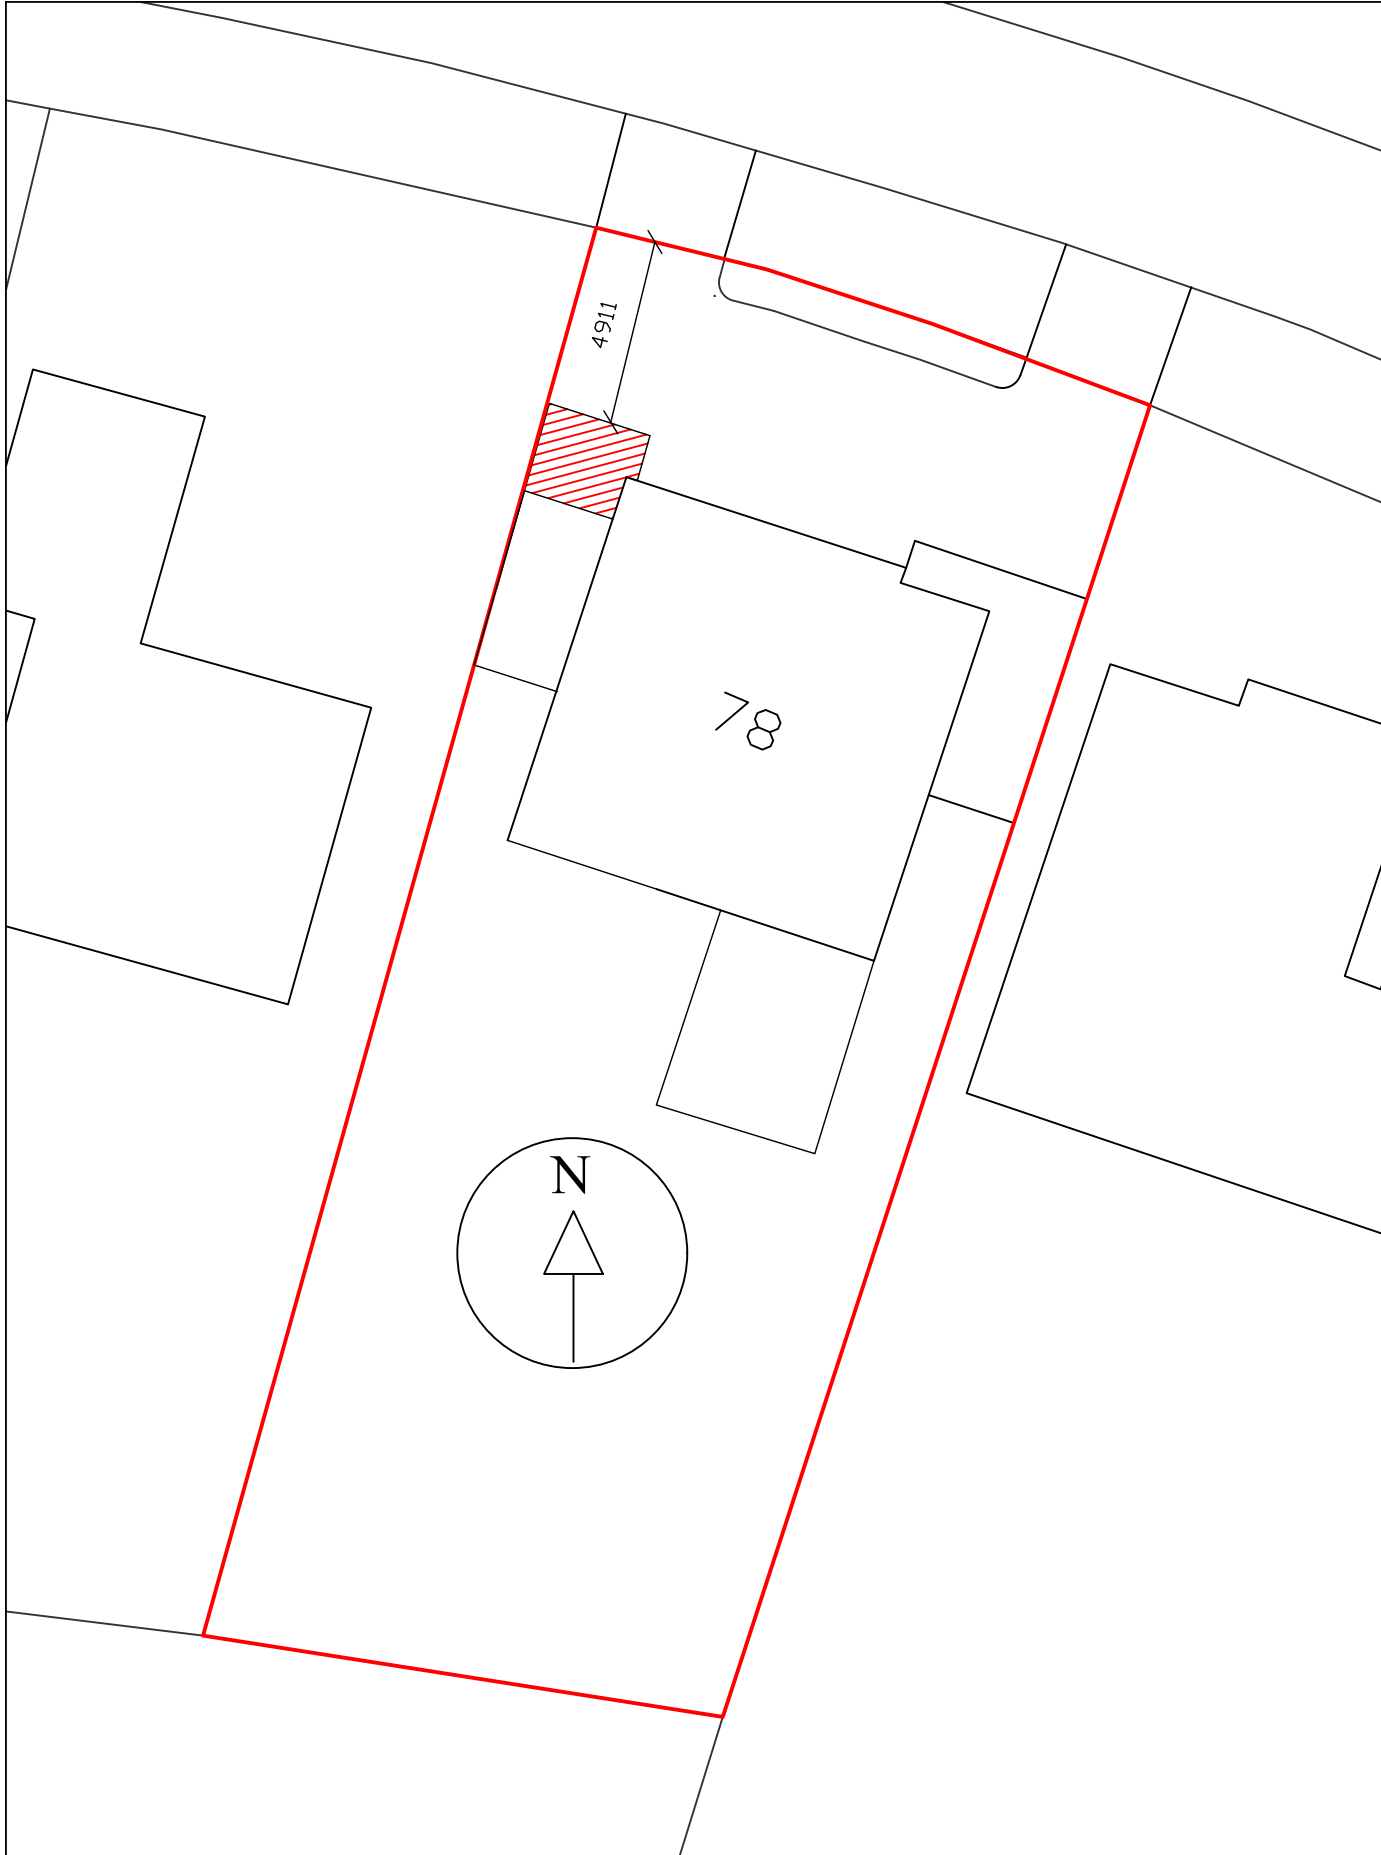

Block Plan Scale 1- 200 @ A1

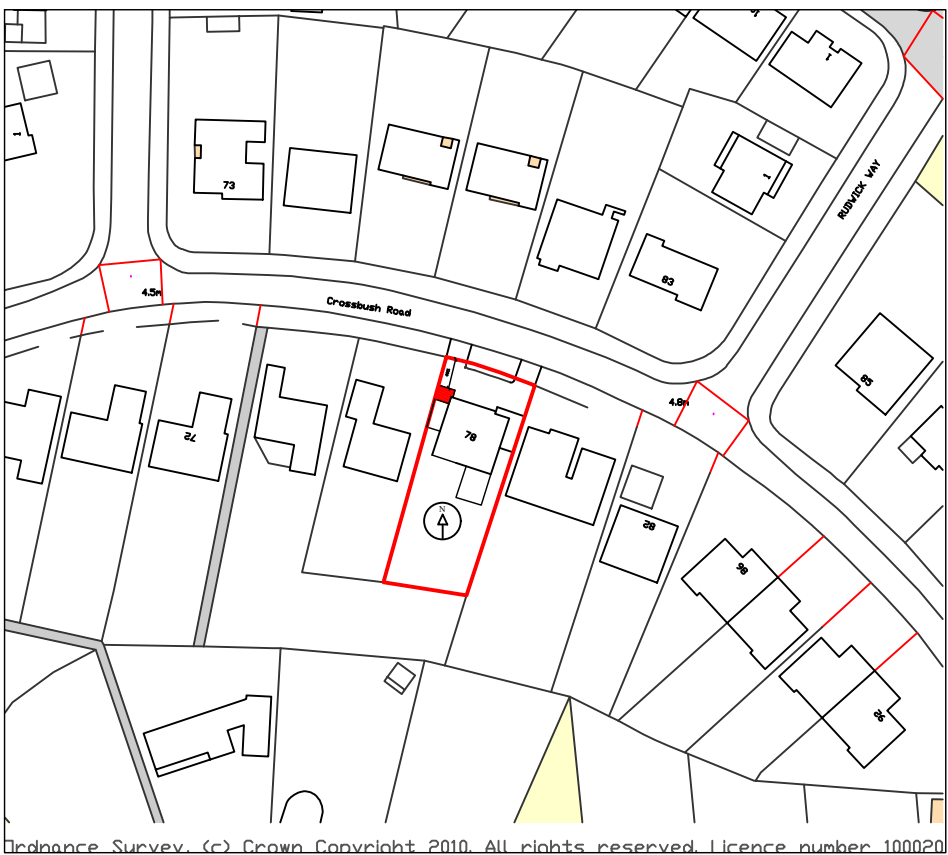

Location Plan Scale 1-1250 @ A1

Notes.
Planning Issue

No:	Description:	Date:

Job Title:
Mr & Mrs B Treloar
78 Crossbush Road
Summerley Estate
Felpham
Bognor

Drawing Title:
Elevations 1-100
Floor Plans 1-100
Block Plan 1-200
Location Plan 1-1250

Project No:	Date:
Drawing No: BT/P/01	Rev:
Drawn:	Scale: