



Existing Front Elevation



Existing Rear Elevation



Existing Side Elevation



Existing Side Elevation



Proposed Front Elevation



Proposed Rear Elevation




Proposed Side Elevation




Proposed Side Elevation

Elevations Scale 1-100 @ A1

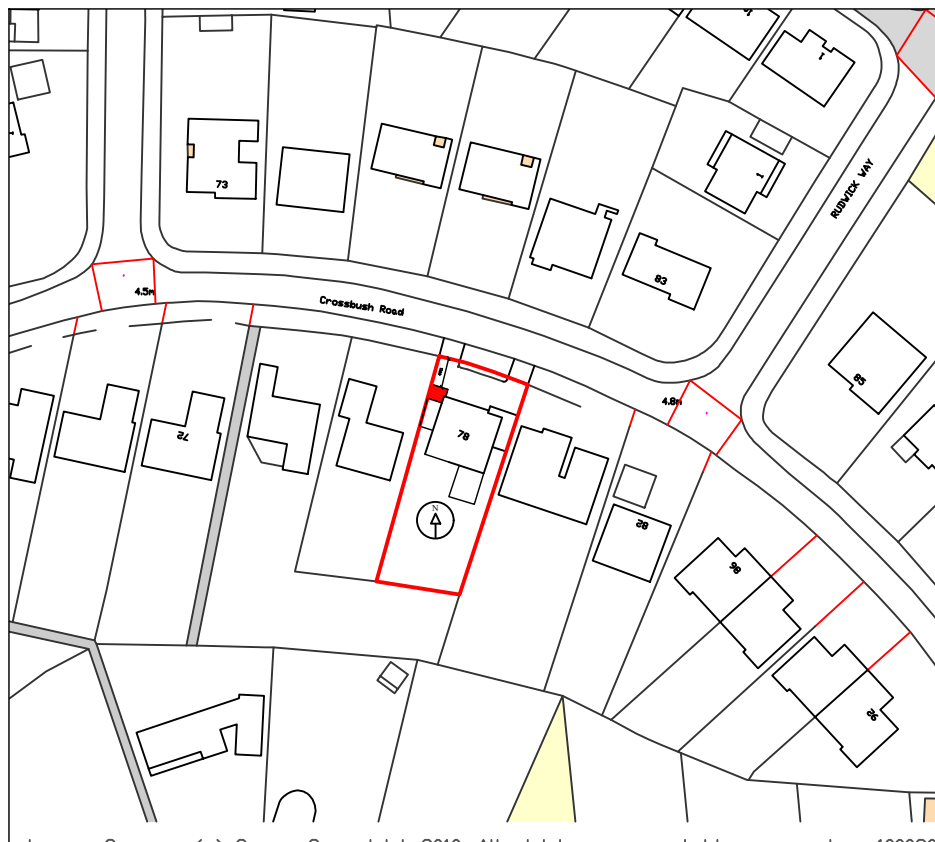


Location Plan Scale 1-1250 @ A1

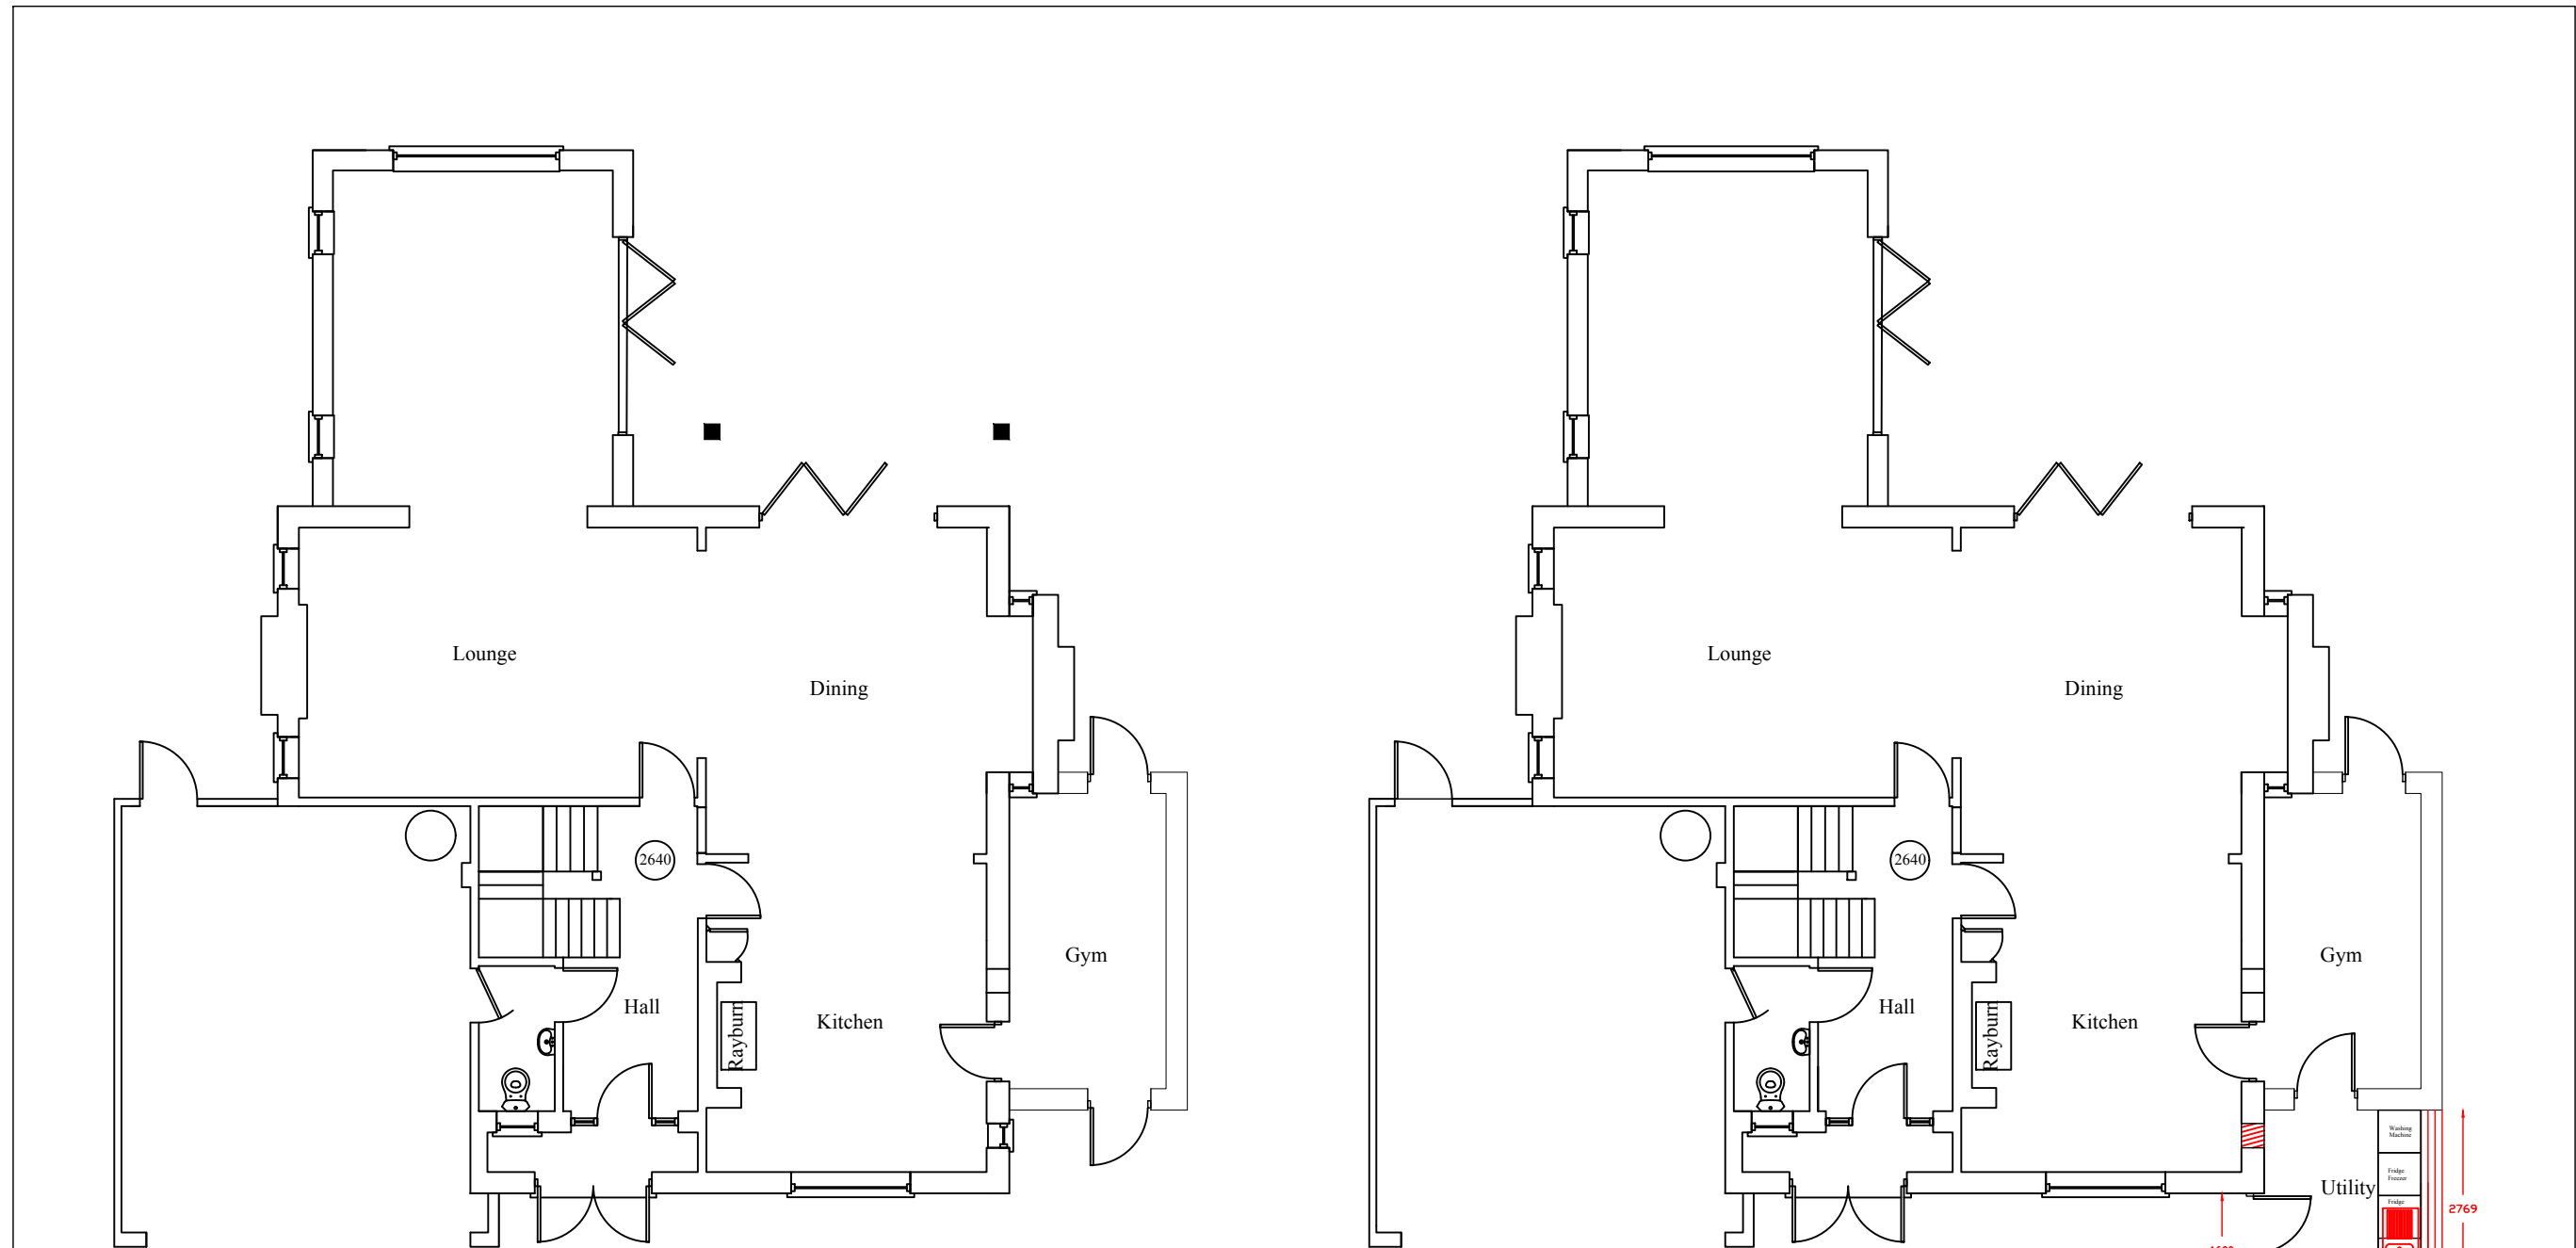


Existing Ground Floor Plan

Proposed Ground Floor Plan

Floor Layouts Scale 1-100 @ A1

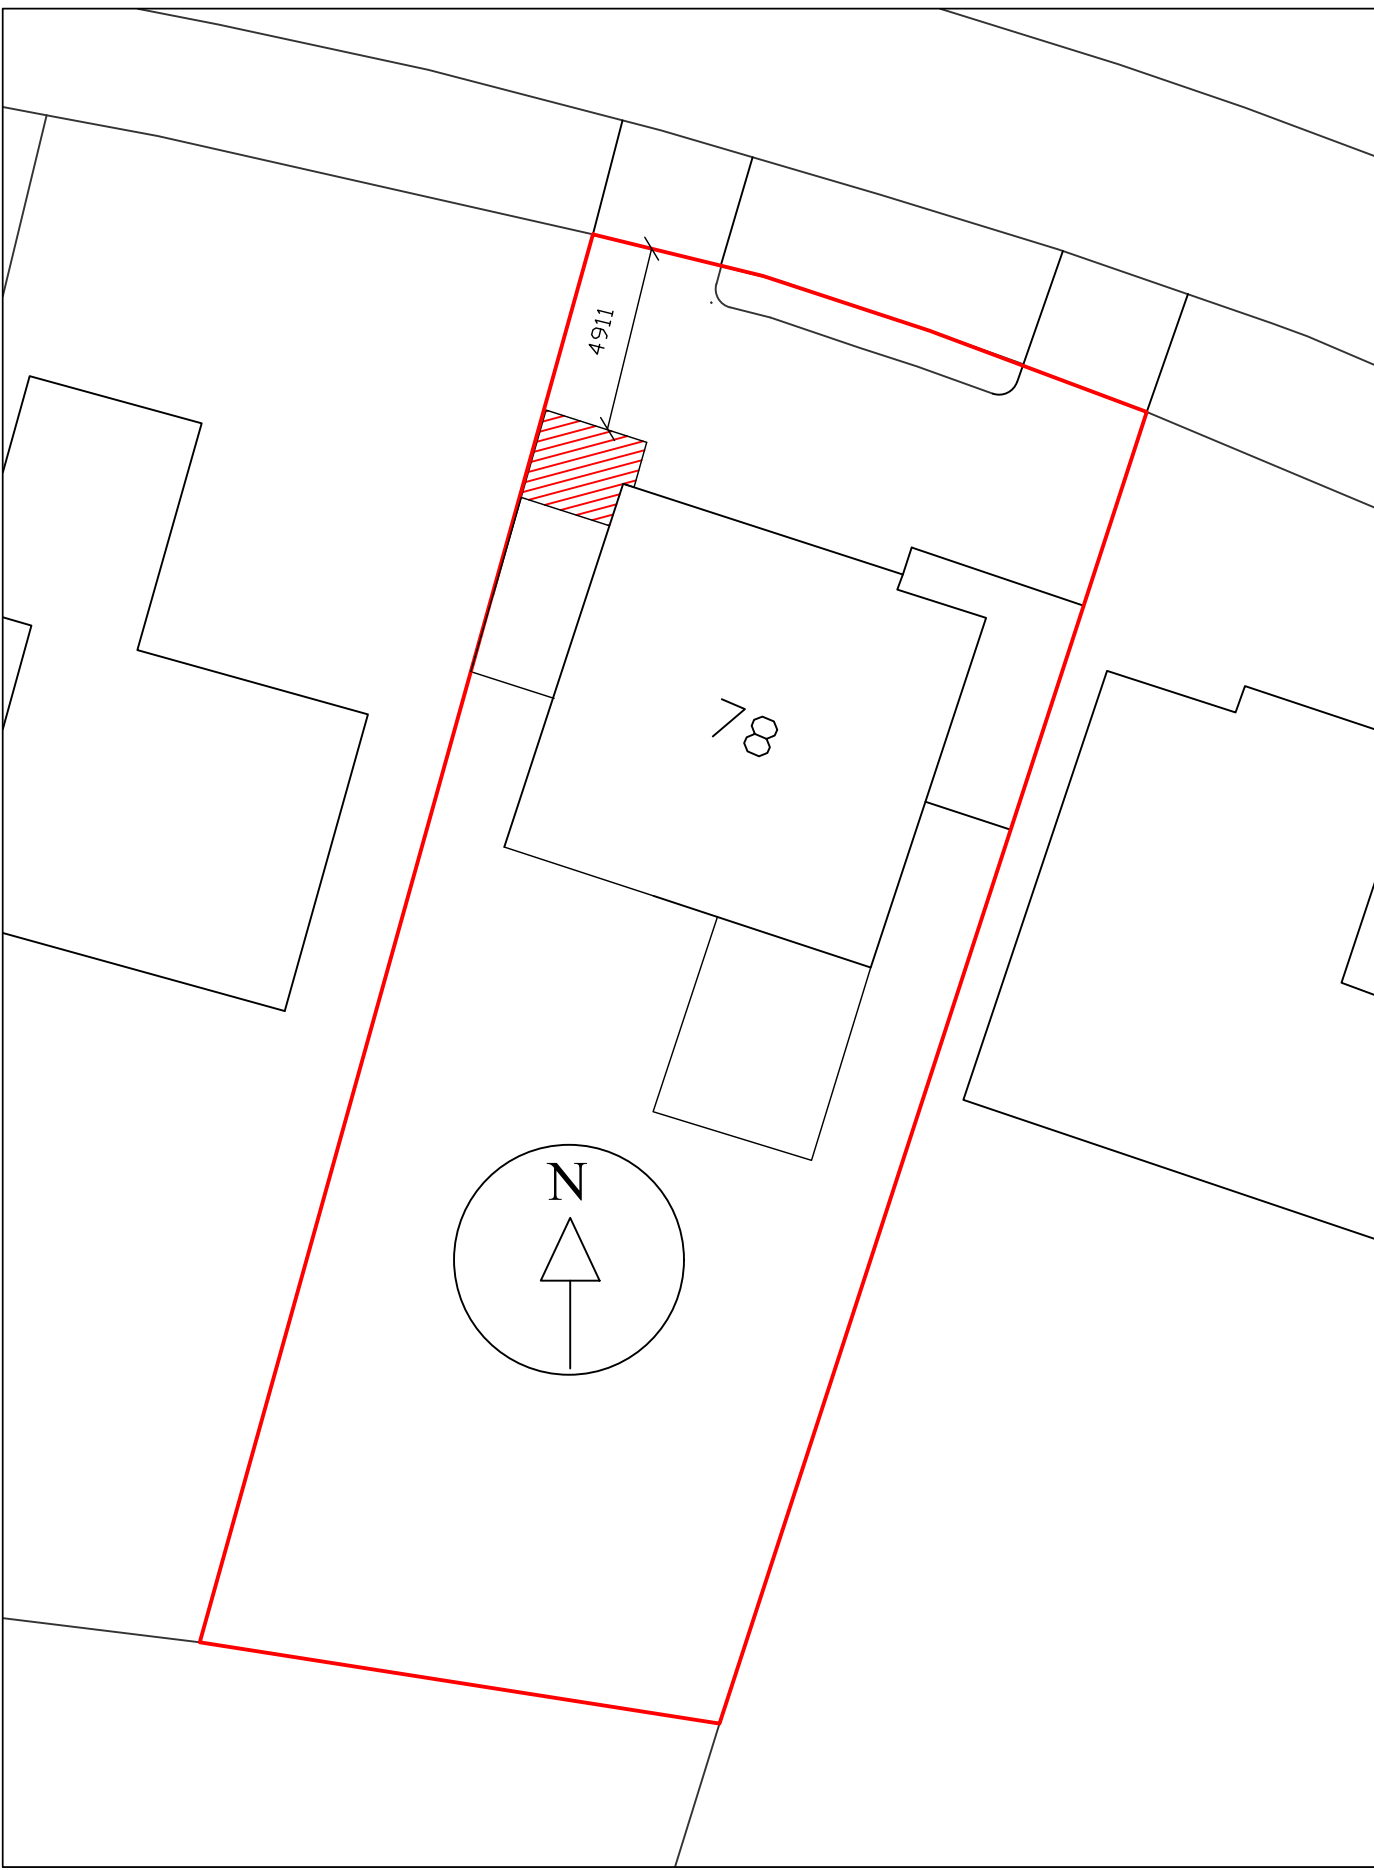

Block Plan Scale 1- 200 @ A1

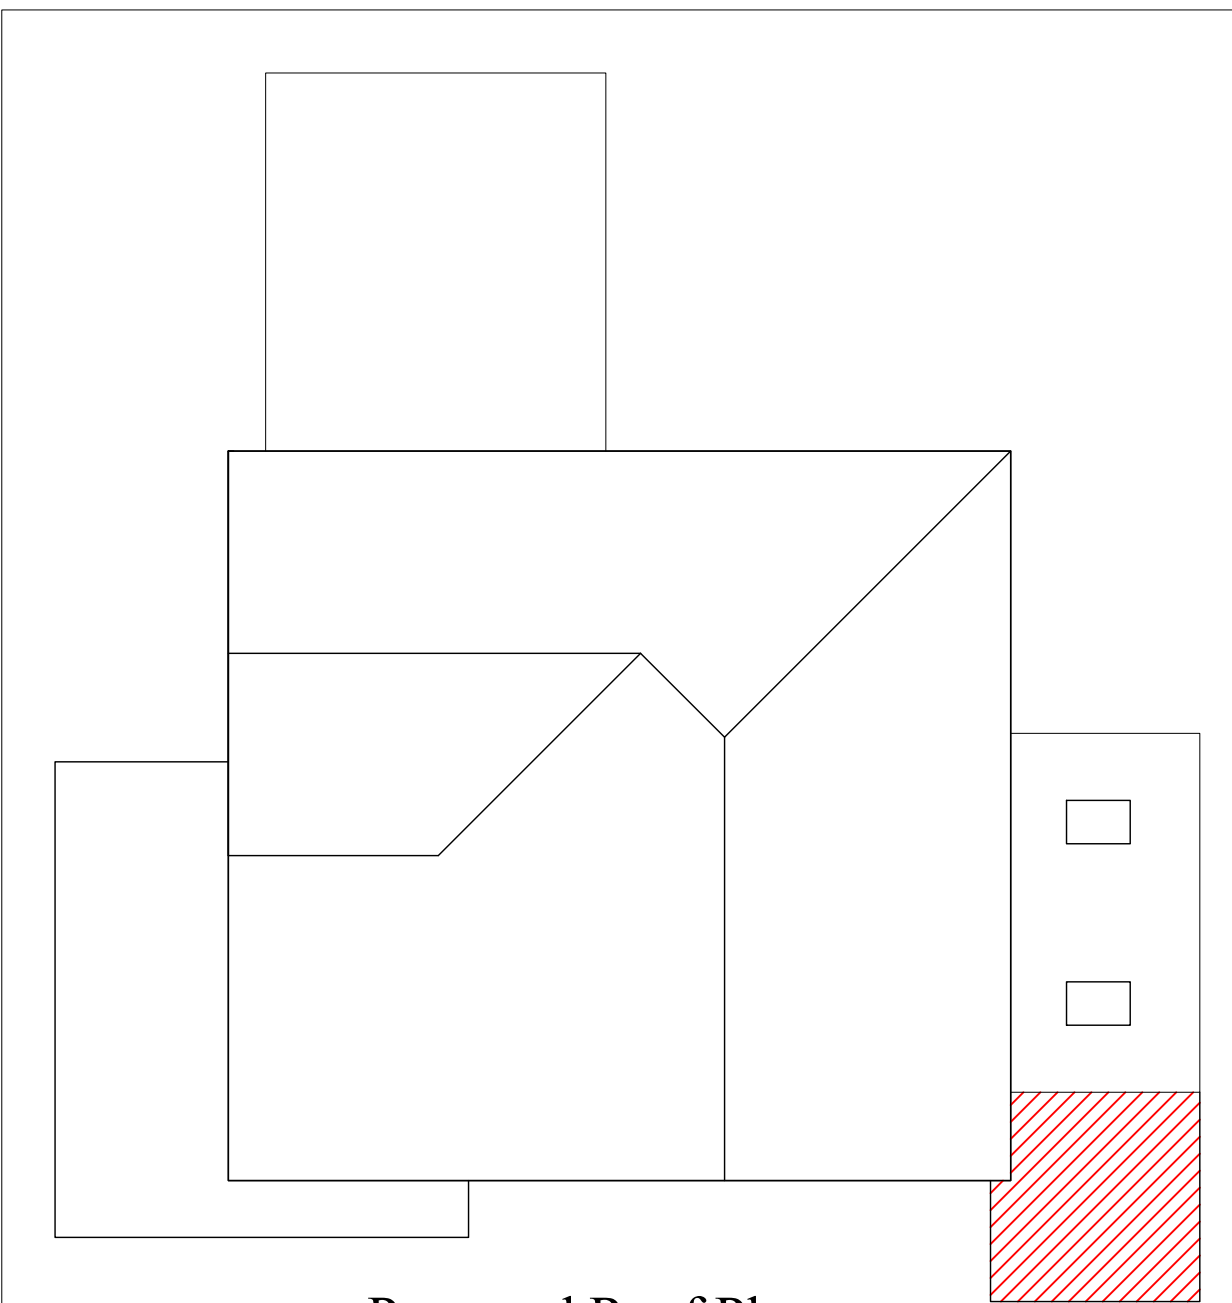

Proposed Roof Plan

Notes.
Planning Issue

1	Add Roof Plan	22-06-17
No:	Description:	Date:

Job Title:
Mr & Mrs B Treloar
78 Crossbush Road
Summerley Estate
Felpham
Bognor

Drawing Title:
Elevations 1-100
Floor Plans 1-100
Block Plan 1-200
Location Plan 1-1250
Roof Plan 1-100

Project No:	Date:
Drawing No: BT/P/01	Rev: Rev 1
Drawn:	Scale: