


Shop Unit
3 Grassmere Parade
Felpham
Bognor Regis
PO227NT
Scale 1 : 50

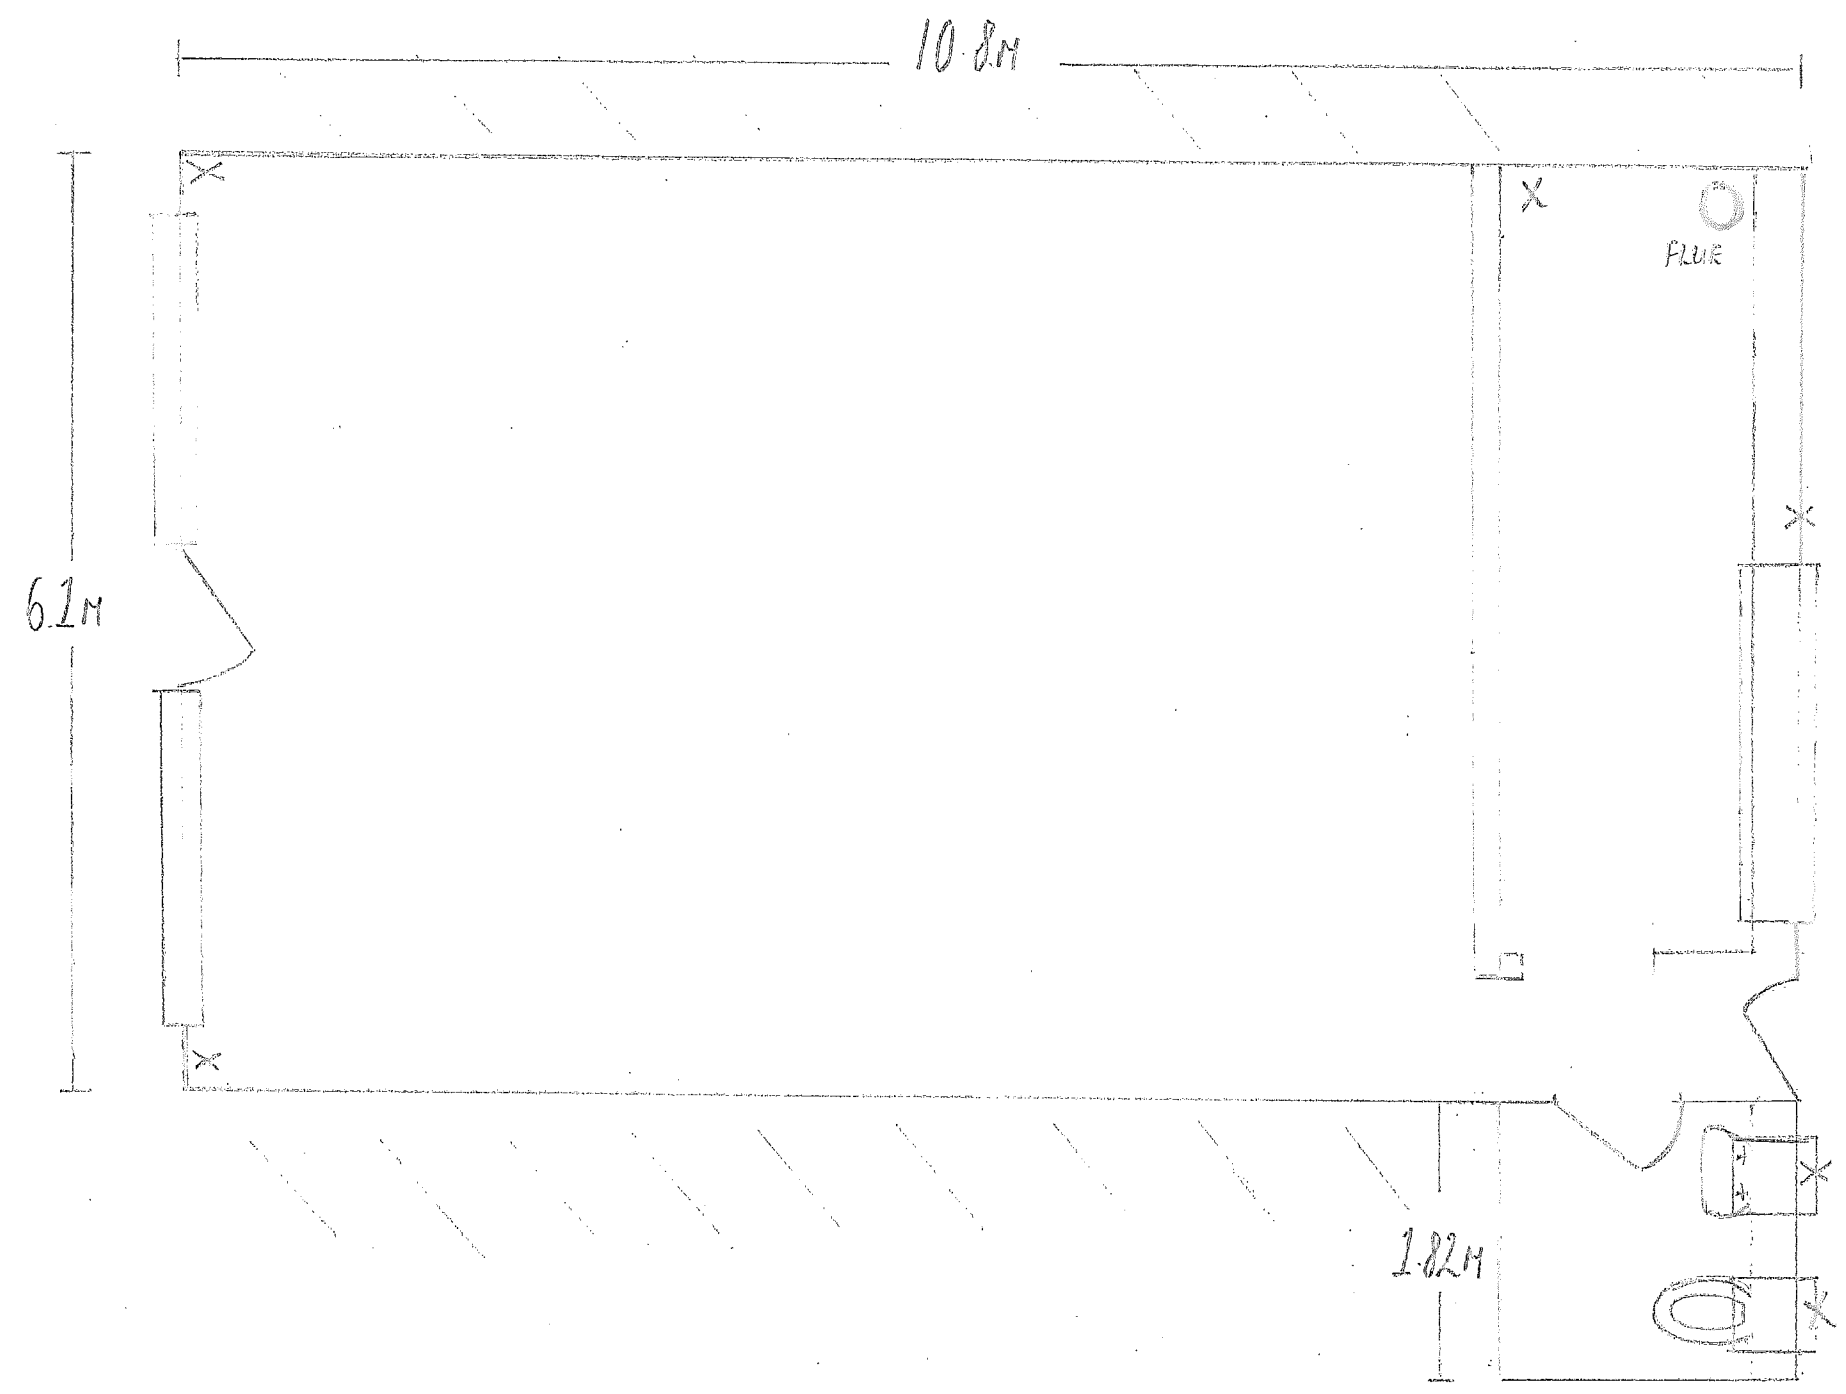

EXISTING
FLOOR PLAN

KEY: 'X' - WASTE