


Shop Unit
3 Grassmere Parade
Felpham
Bognor Regis
PO227NT
Scale 1 : 50

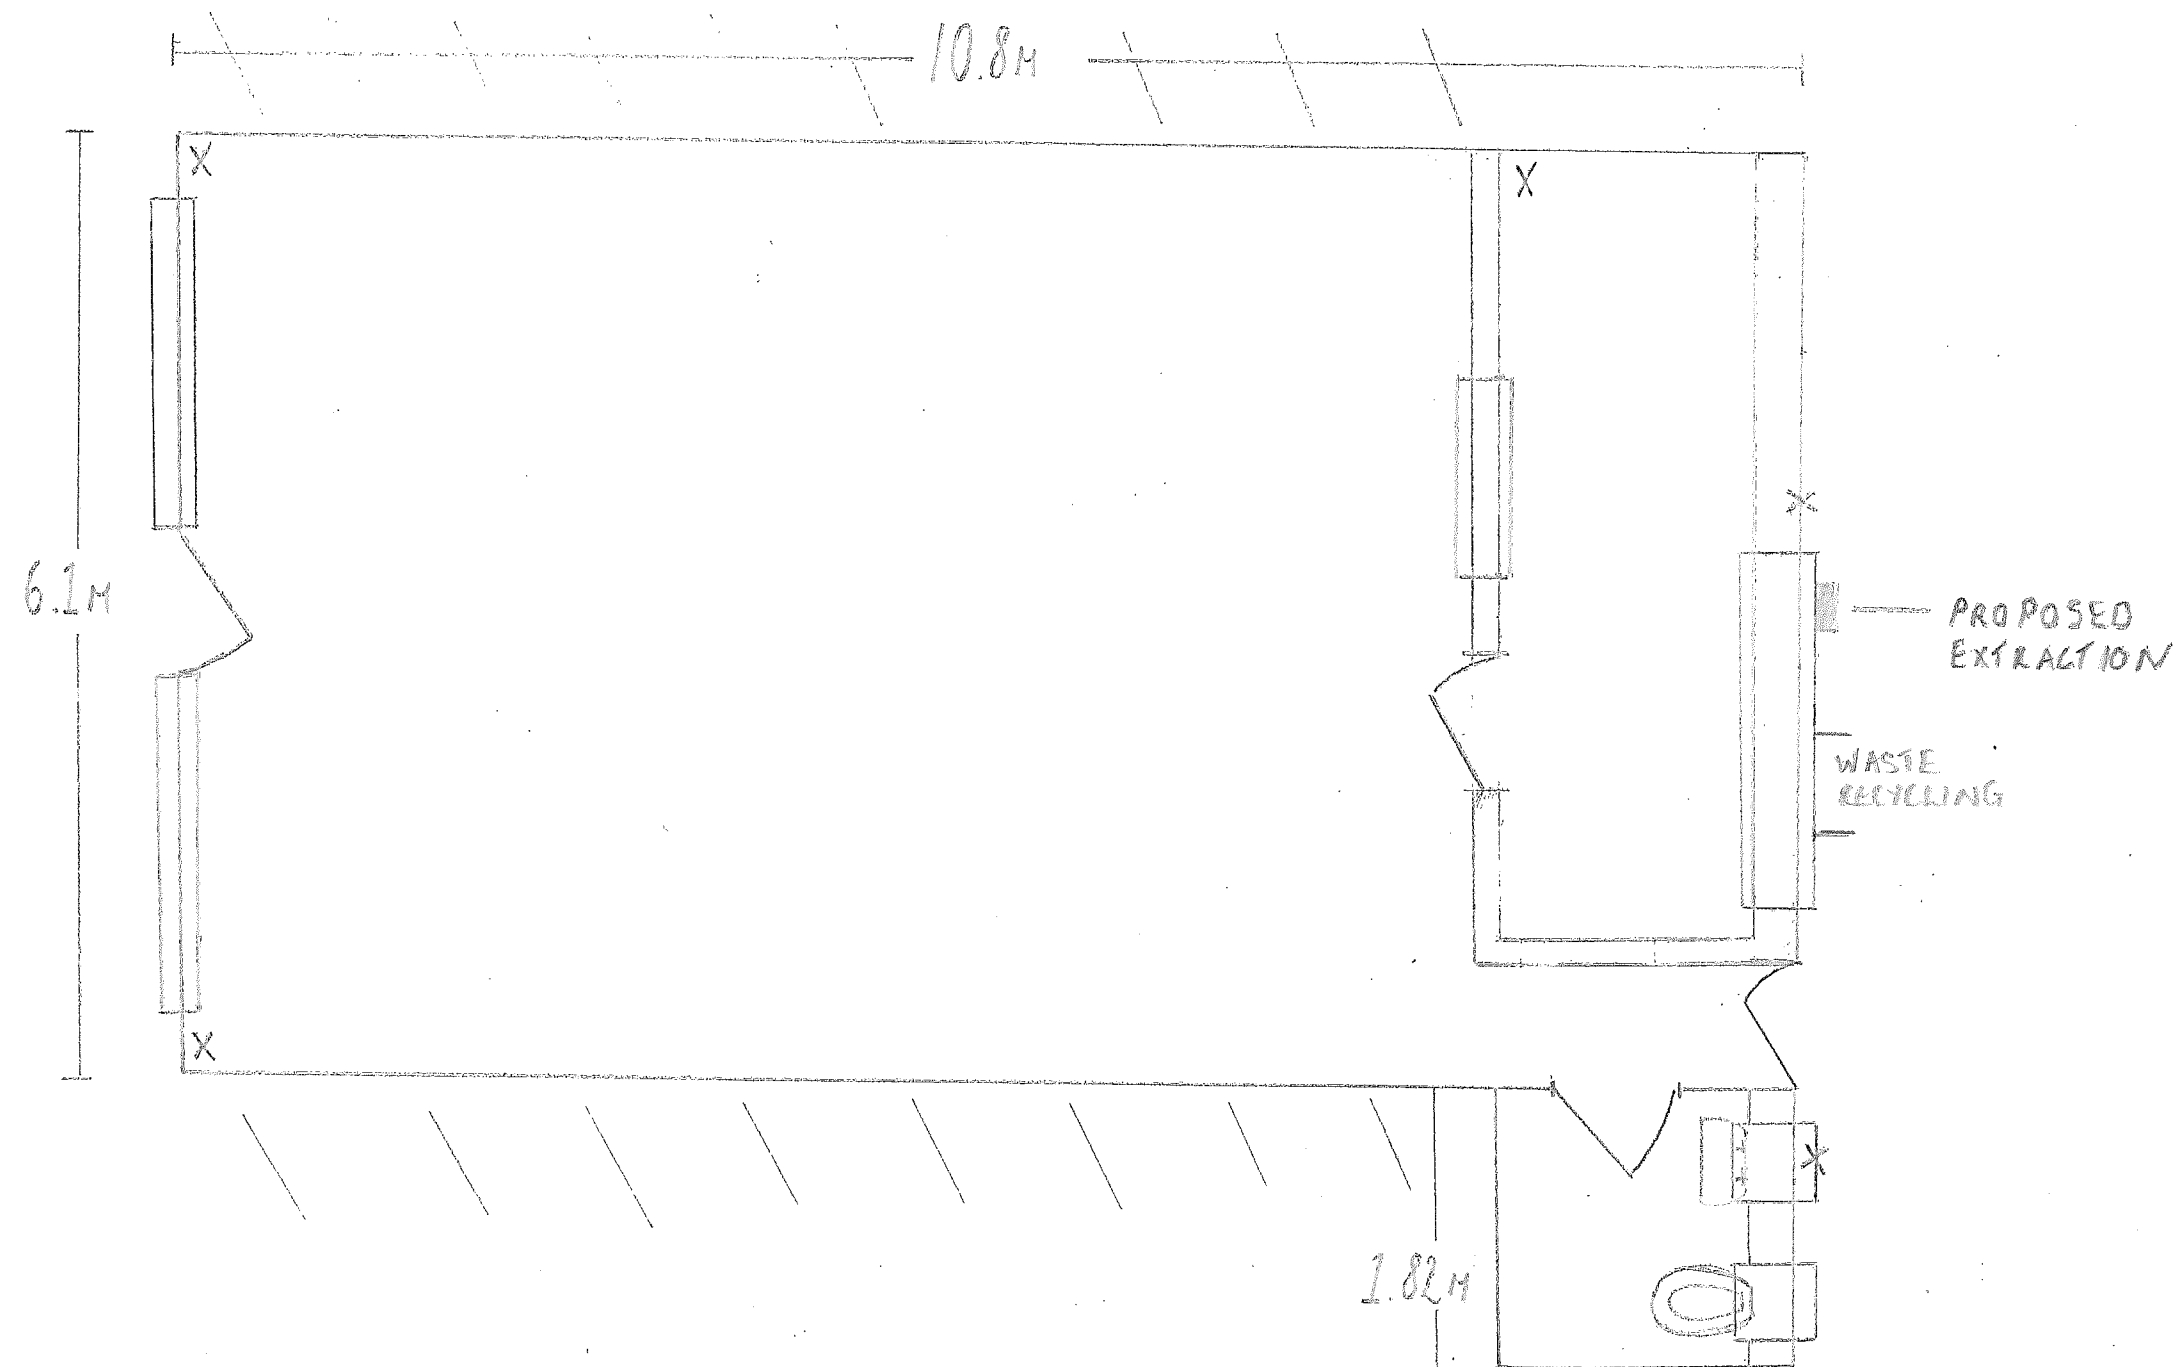

PROPOSED
FLOOR PLAN