


Changes to Approved
Application
FP/198/14HH

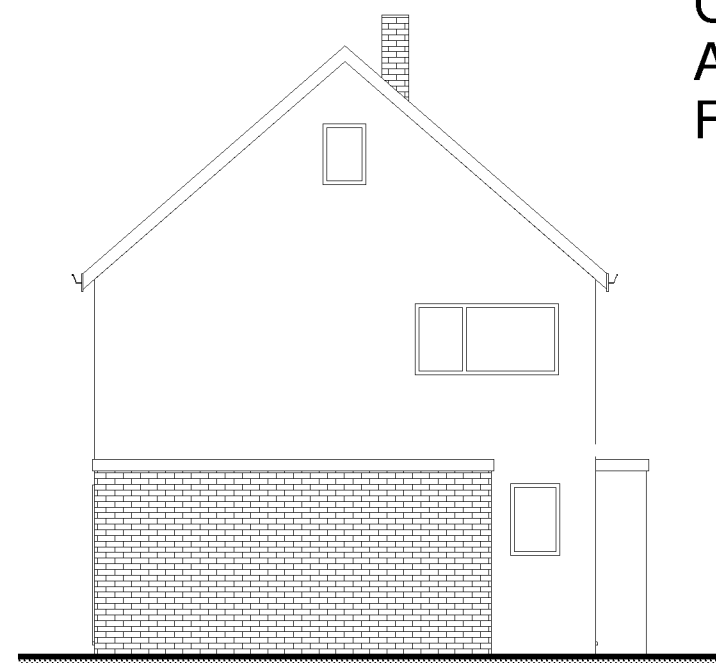


Existing East Elevation

1 : 100




Existing South Elevation

1 : 100

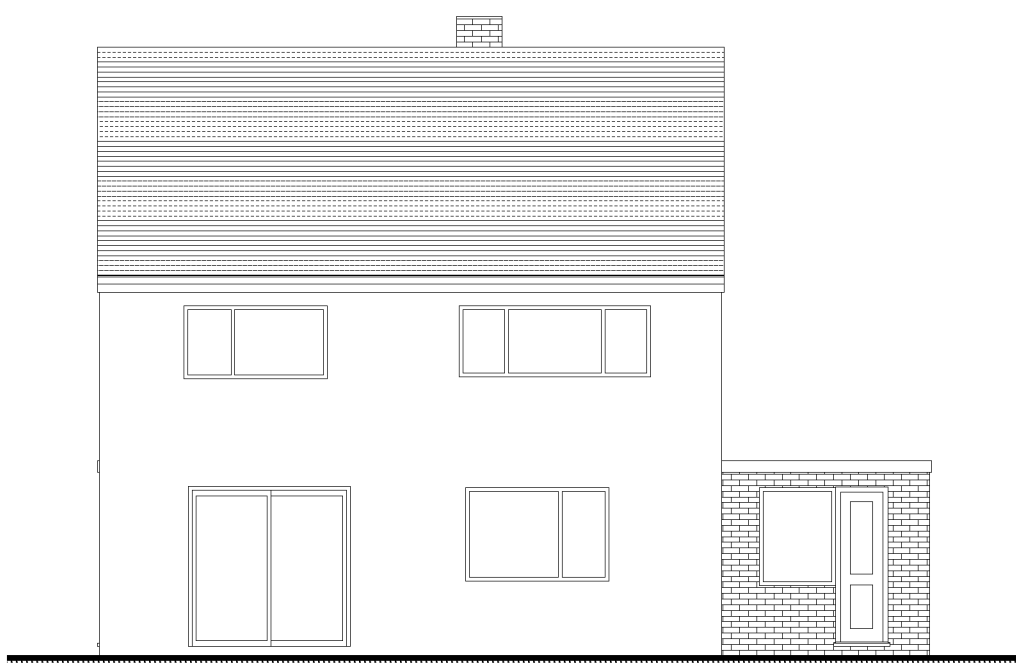


Existing West Elevation

1 : 100

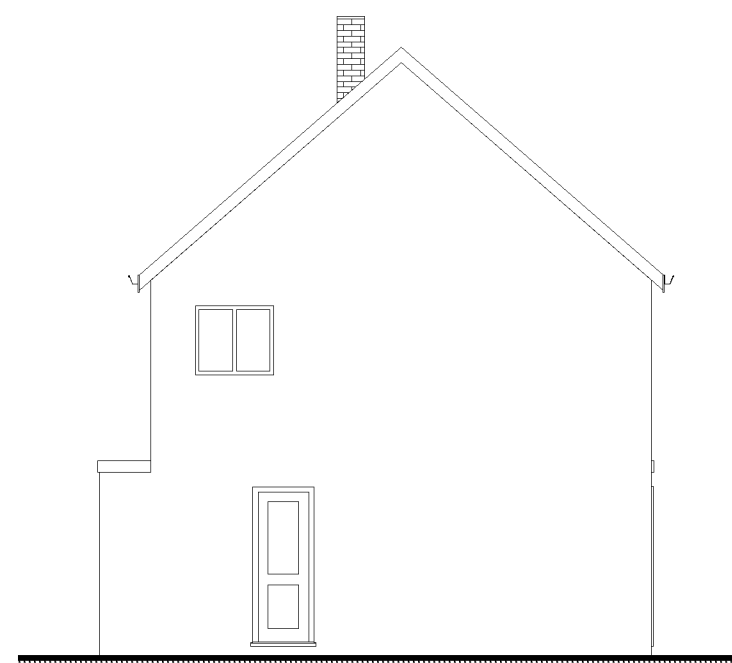


Existing North Elevation

1 : 100

 

www.yourhomeplans.co.uk

Tel: 0800 6127 664 Your Home Plans

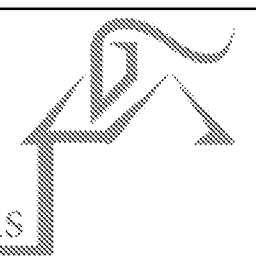

These drawings are for approval purposes. Materials and products should not be ordered based on dimensions of drawings as errors may occur along existing building lines. All measurements and supporting elements are to be checked on site.

Mr & Mrs Ali
4 The Midway
Felpham
Bognor Regis
West Sussex
PO22 7EZ


Existing Elevations

Project number	4THE-15REVA	A101
Date	22nd June 2015	
Drawn by	June Grinstead	
Checked by	Checker	Scale
		1 : 100


Changes to Approved Application FP/198/14HH



Proposed East Elevation
1 : 100

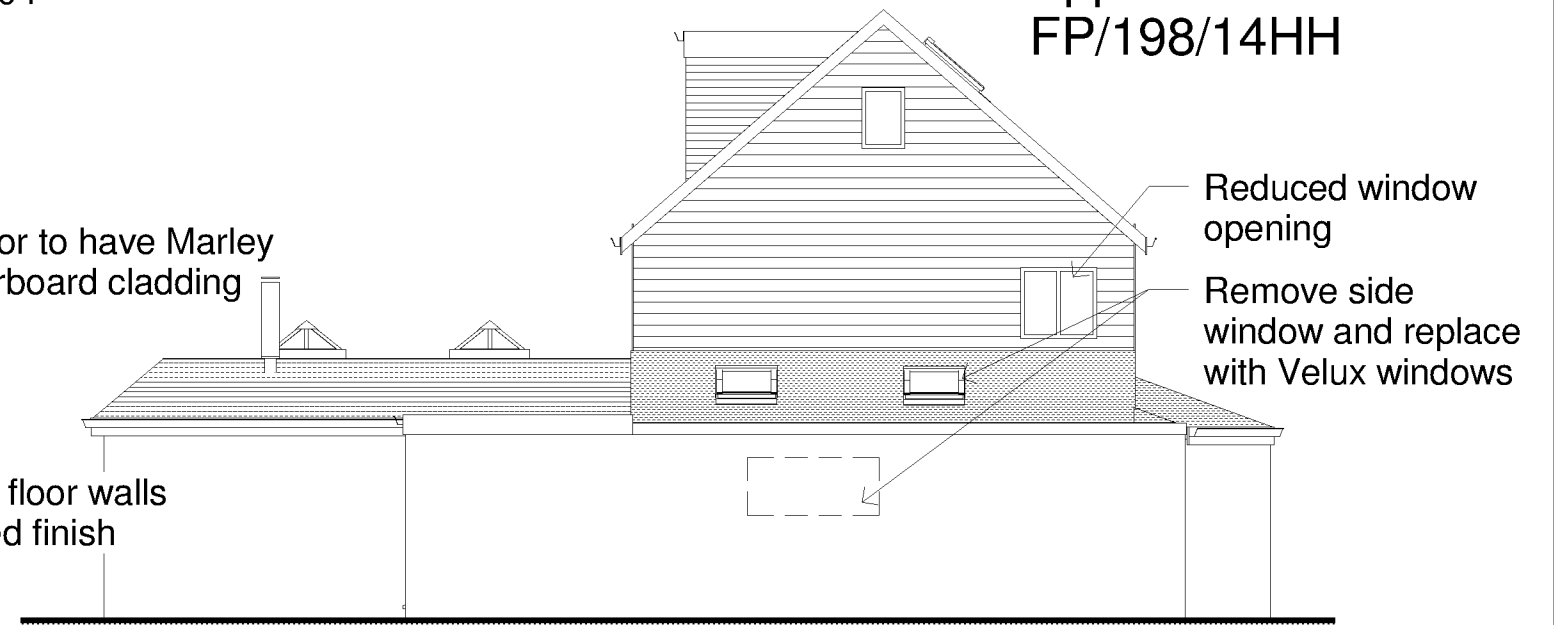


Proposed South Elevation
1 : 100

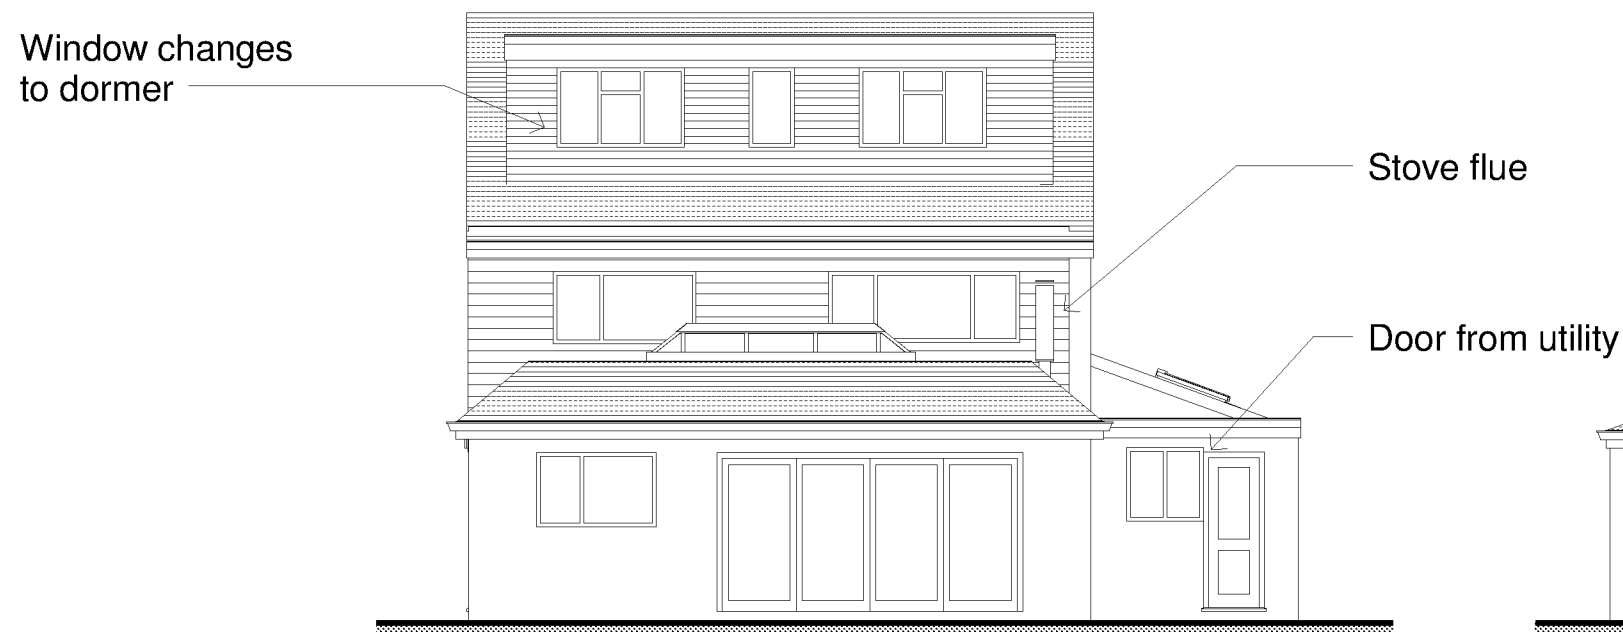

Proposed West Elevation
1 : 100




Proposed North Elevation
1 : 100

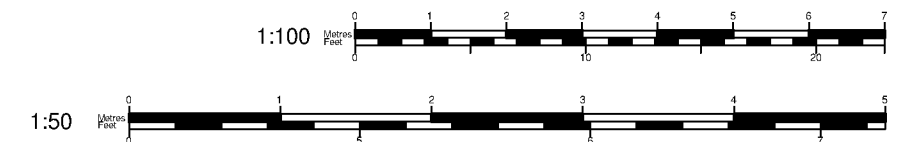

www.yourhomeplans.co.uk

Tel: 0800 6127 664 Your Home Plans

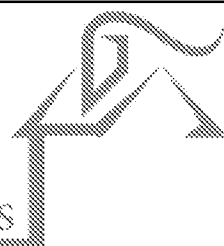


These drawings are for approval purposes. Materials and products should not be ordered based on dimensions of drawings as errors may occur along existing building lines. All measurements and supporting elements are to be checked on site.


Mr & Mrs Ali
4 The Midway
Felpham
Bognor Regis
West Sussex
PO22 7EZ

Proposed Elevations


Project number	4THE-15REVA	A102
Date	22nd June 2015	
Drawn by	June Grinstead	
Checked by	Checker	Scale
		1 : 100

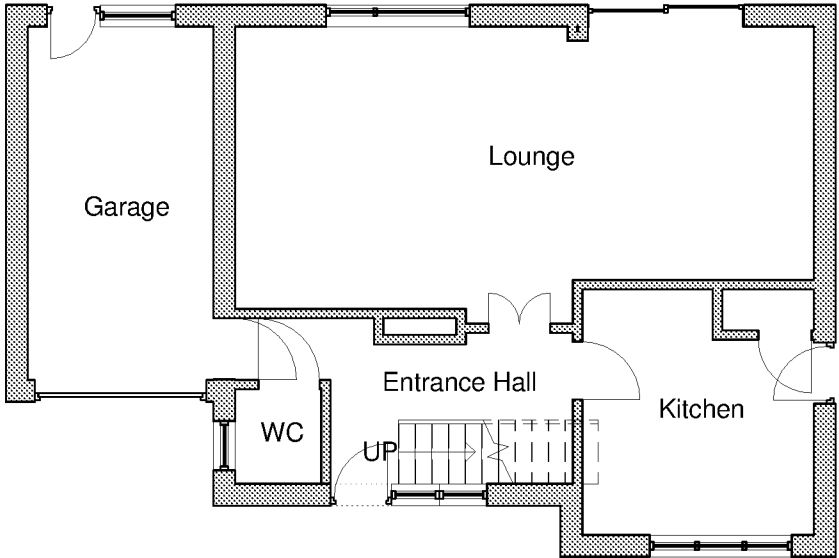



Existing Ground Floor
1 : 100

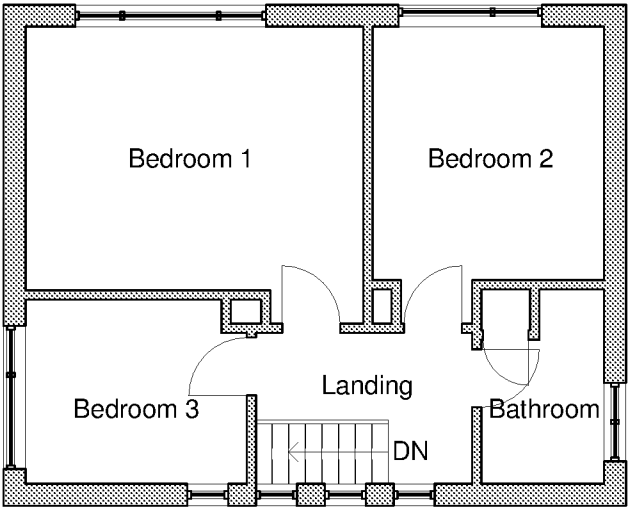

Existing First Floor
1 : 100

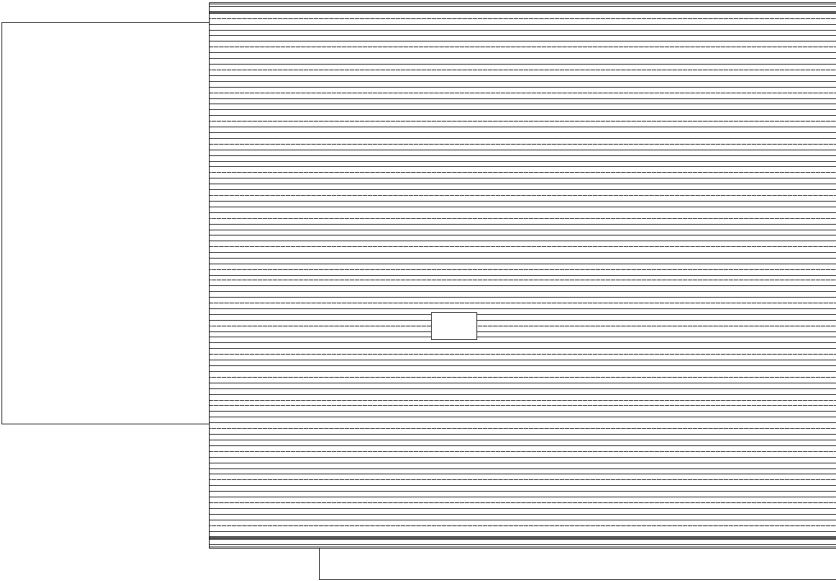


Existing Roof Plan
1 : 100

  

www.yourhomeplans.co.uk

Tel: 0800 6127 664 Your Home Plans

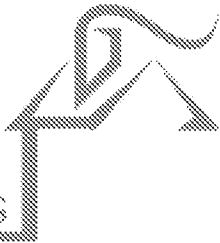

These drawings are for approval purposes. Materials and products should not be ordered based on dimensions of drawings as errors may occur along existing building lines. All measurements and supporting elements are to be checked on site.

Mr & Mrs Ali
4 The Midway
Felpham
Bognor Regis
West Sussex
PO22 7EZ

Existing Floor Plans

Project number	4THE-15REVA
Date	22nd June 2015
Drawn by	June Grinstead
Checked by	Checker

A103


Scale 1 : 100

Extend Utility to 3m





New porch design

Proposed Ground Floor
1 : 100

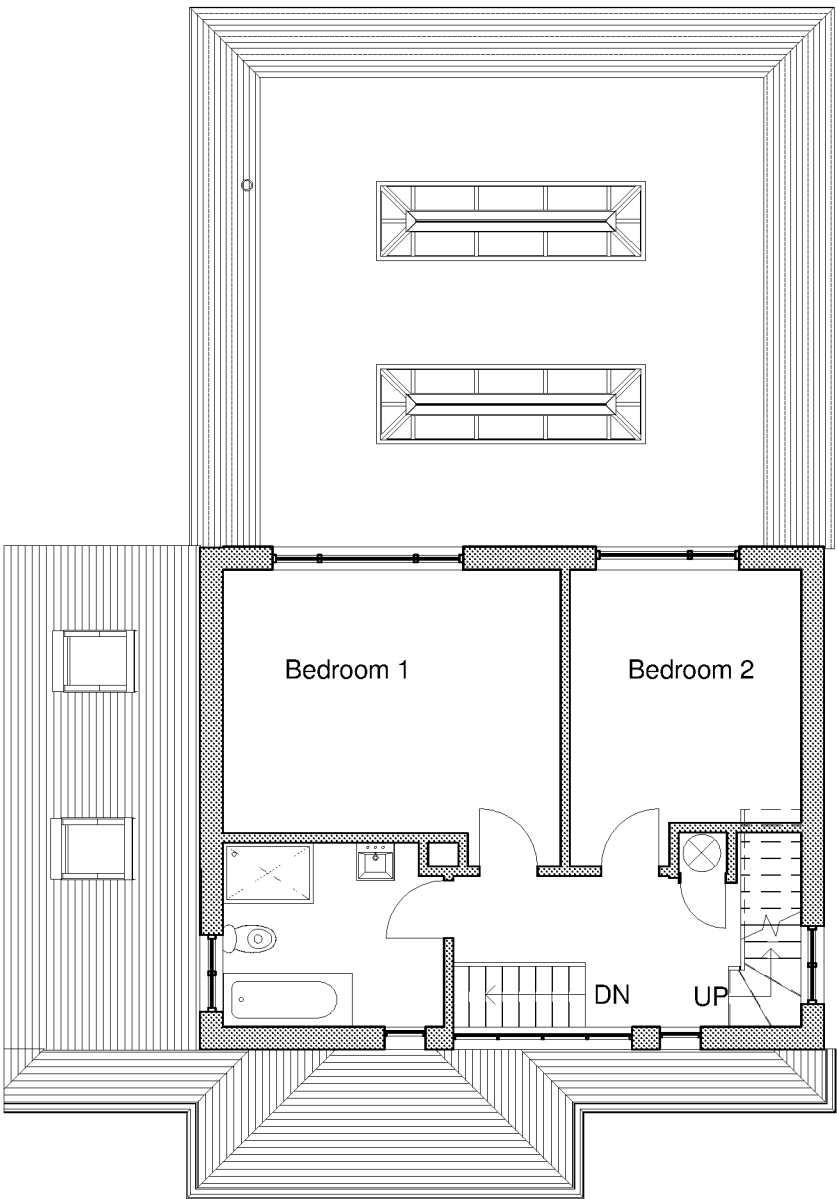

Proposed First Floor
1 : 100

  

www.yourhomeplans.co.uk

Tel: 0800 6127 664 Your Home Plans



These drawings are for approval purposes. Materials and products should not be ordered based on dimensions of drawings as errors may occur along existing building lines. All measurements and supporting elements are to be checked on site.


Mr & Mrs Ali
4 The Midway
Felpham
Bognor Regis
West Sussex
PO22 7EZ

Proposed Ground and First Fl


Project number	4THE-15REVA
Date	22nd June 2015
Drawn by	June Grinstead
Checked by	Checker

A104


Scale 1 : 100

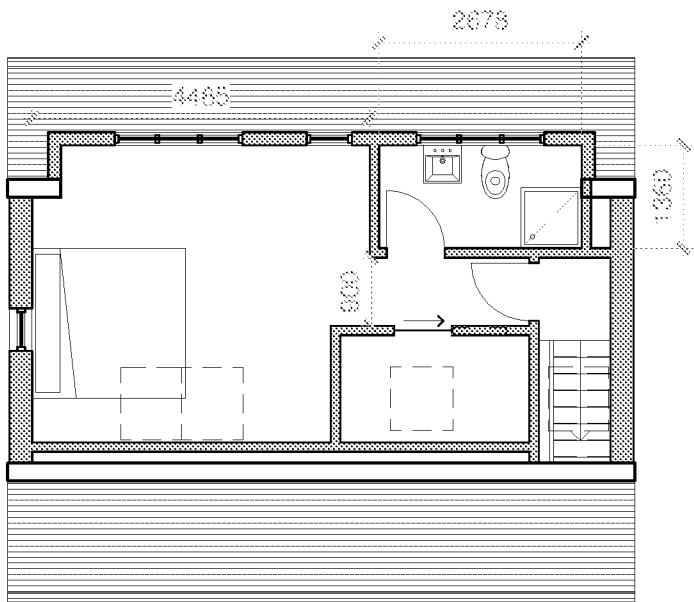

Proposed Loft Plan
1 : 100

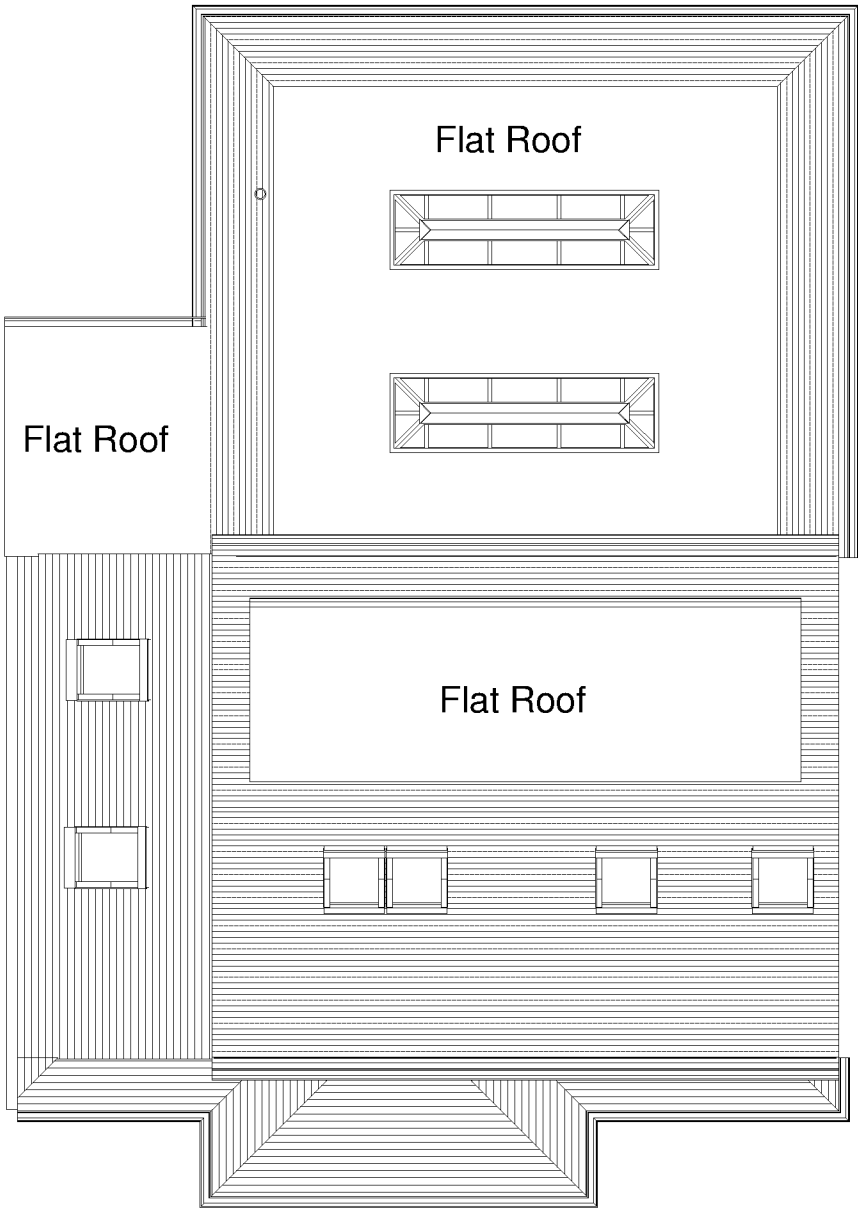


Proposed Roof Plan
1 : 100

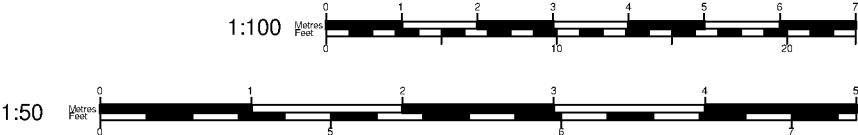

www.yourhomeplans.co.uk

Tel: 0800 6127 664 Your Home Plans

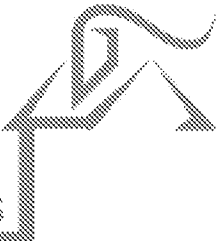

These drawings are for approval purposes. Materials and products should not be ordered based on dimensions of drawings as errors may occur along existing building lines. All measurements and supporting elements are to be checked on site.



Mr & Mrs Ali
4 The Midway
Felpham
Bognor Regis
West Sussex
PO22 7EZ

Proposed Loft and Roof Plan

Project number	4THE-15REVA	A105
Date	22nd June 2015	
Drawn by	June Grinstead	
Checked by	Checker	Scale 1 : 100




Front View

  

www.yourhomeplans.co.uk

Tel: 0800 6127 664 Your Home Plans

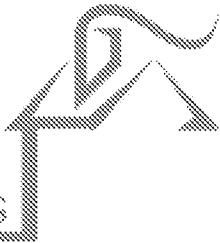

These drawings are for approval purposes. Materials and products should not be ordered based on dimensions of drawings as errors may occur along existing building lines. All measurements and supporting elements are to be checked on site.

Mr & Mrs Ali
4 The Midway
Felpham
Bognor Regis
West Sussex
PO22 7EZ

External Views

Project number	4THE-15REVA
Date	22nd June 2015
Drawn by	June Grinstead
Checked by	Checker

A106

Scale