


Changes to Approved
Application
FP/198/14HH

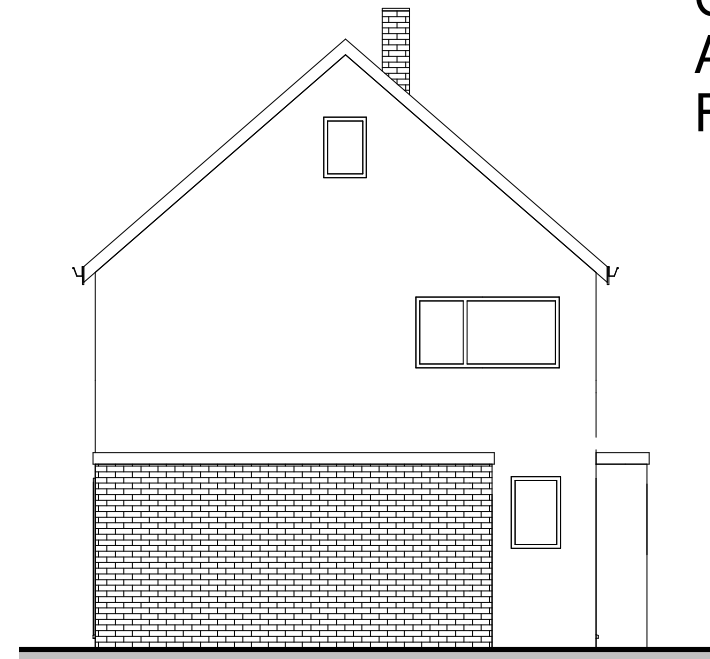

Existing East Elevation

1 : 100




Existing South Elevation

1 : 100



Existing West Elevation

1 : 100

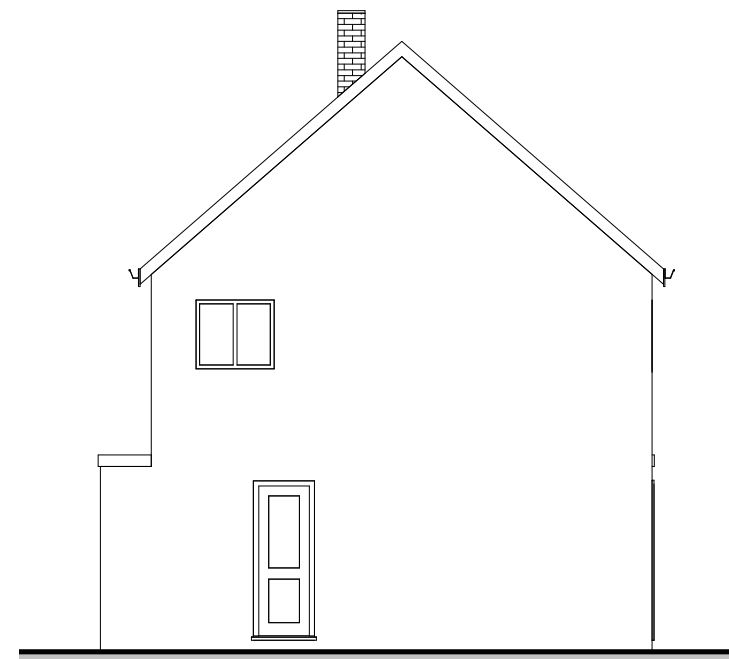

Existing North Elevation

1 : 100

1:100 Metres Feet 0 1 2 3 4 5 6 7 10 20

1:50 Metres Feet 0 1 2 3 4 5 6 7

www.yourhomeplans.co.uk

Tel: 0800 6127 664 Your Home Plans



These drawings are for approval purposes. Materials and products should not be ordered based on dimensions of drawings as errors may occur along existing building lines. All measurements and supporting elements are to be checked on site.

Mr & Mrs Ali
4 The Midway
Felpham
Bognor Regis
West Sussex
PO22 7EZ

Existing Elevations

Project number 4THE-15REVB

Date 22nd June 2015

Drawn by June Grinstead

Checked by Checker


A101

Scale 1 : 100

Changes to Approved Application
FP/198/14HH



Proposed East Elevation
1 : 100

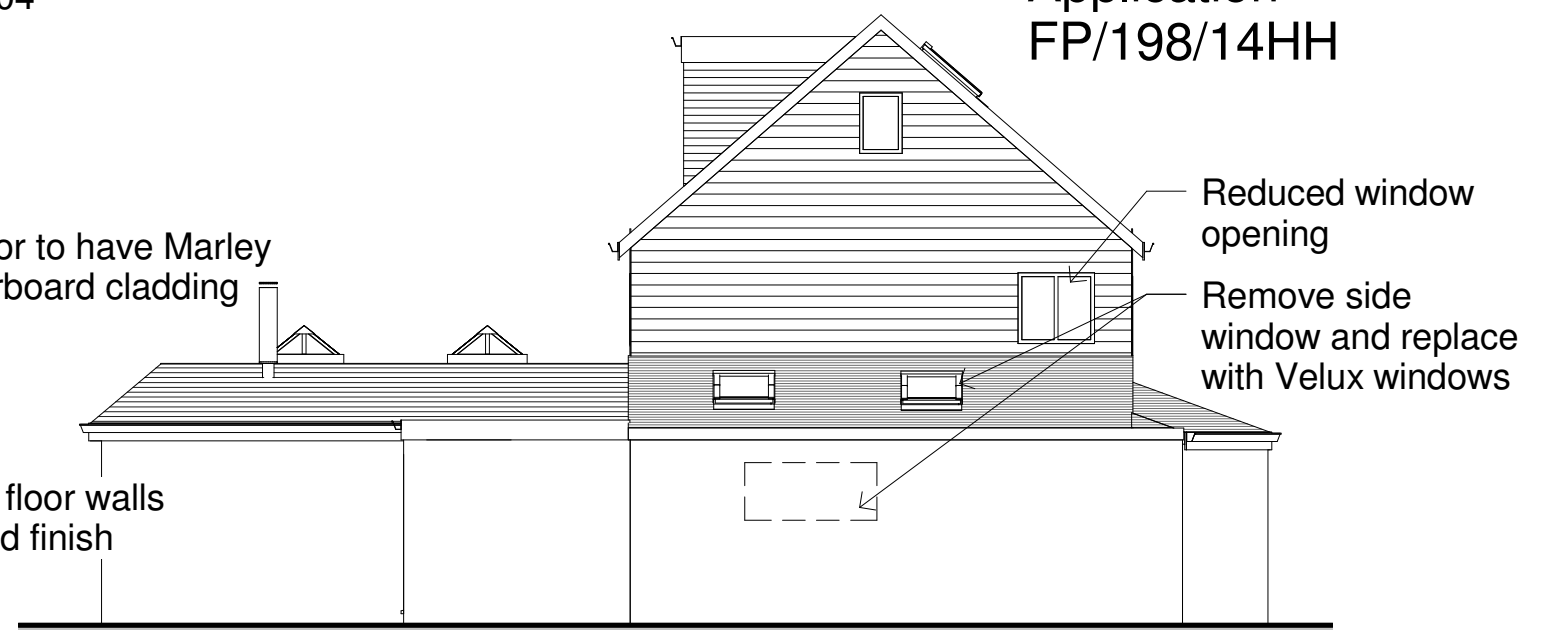


Proposed South Elevation
1 : 100



Proposed West Elevation
1 : 100



Proposed North Elevation
1 : 100

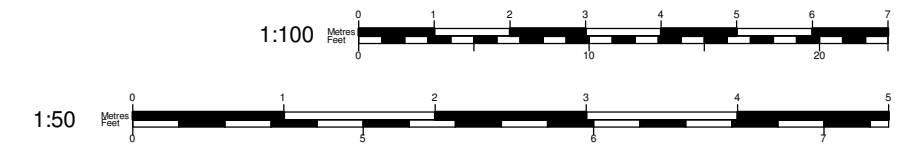

www.yourhomeplans.co.uk

Tel: 0800 6127 664 Your Home Plans




These drawings are for approval purposes. Materials and products should not be ordered based on dimensions of drawings as errors may occur along existing building lines. All measurements and supporting elements are to be checked on site.


Mr & Mrs Ali
4 The Midway
Felpham
Bognor Regis
West Sussex
PO22 7EZ

Proposed Elevations


Project number	4THE-15REVB	A102
Date	22nd June 2015	
Drawn by	June Grinstead	
Checked by	Checker	Scale
		1 : 100

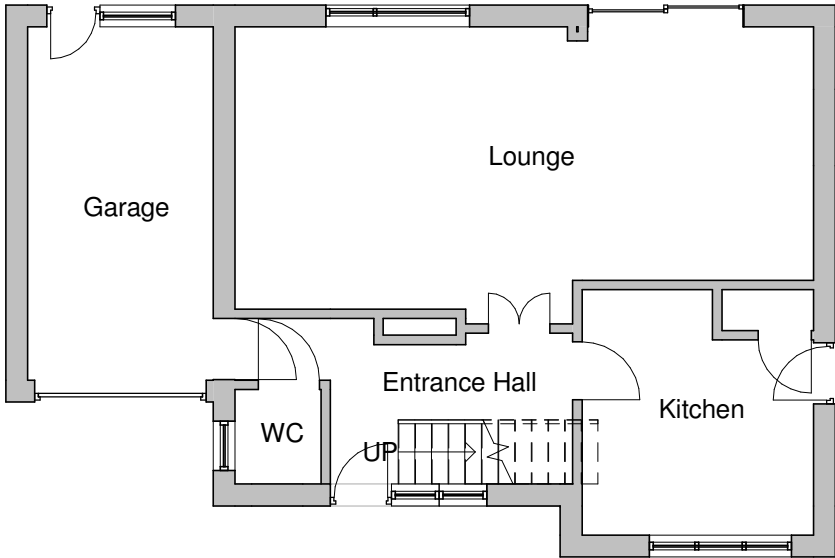


Existing Ground Floor
1 : 100

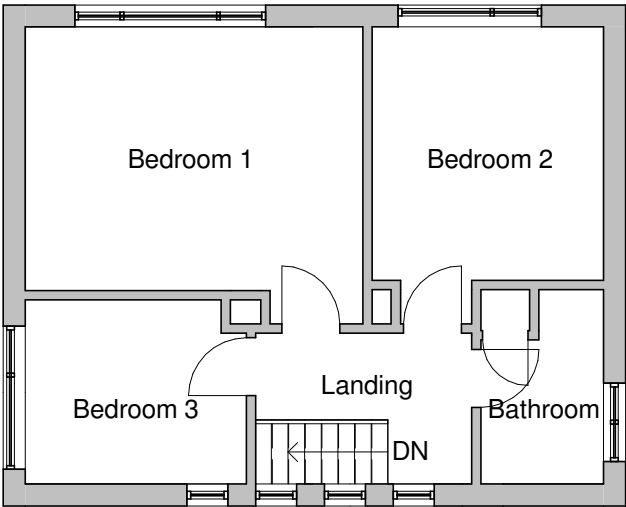

Existing First Floor
1 : 100

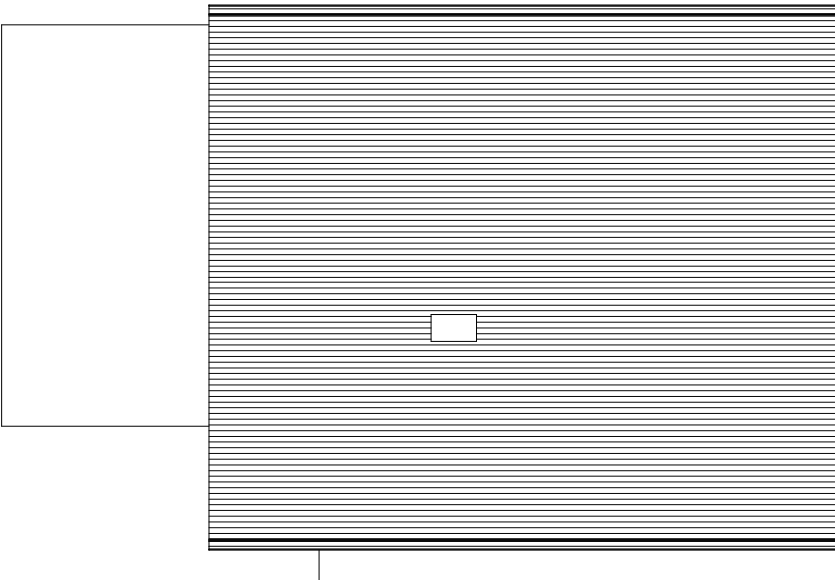

Existing Roof Plan
1 : 100

 

www.yourhomeplans.co.uk

Tel: 0800 6127 664 Your Home Plans




These drawings are for approval purposes. Materials and products should not be ordered based on dimensions of drawings as errors may occur along existing building lines. All measurements and supporting elements are to be checked on site.

Mr & Mrs Ali
4 The Midway
Felpham
Bognor Regis
West Sussex
PO22 7EZ


Existing Floor Plans

Project number	4THE-15REVB
Date	22nd June 2015
Drawn by	June Grinstead
Checked by	Checker


A103	
Scale	1 : 100

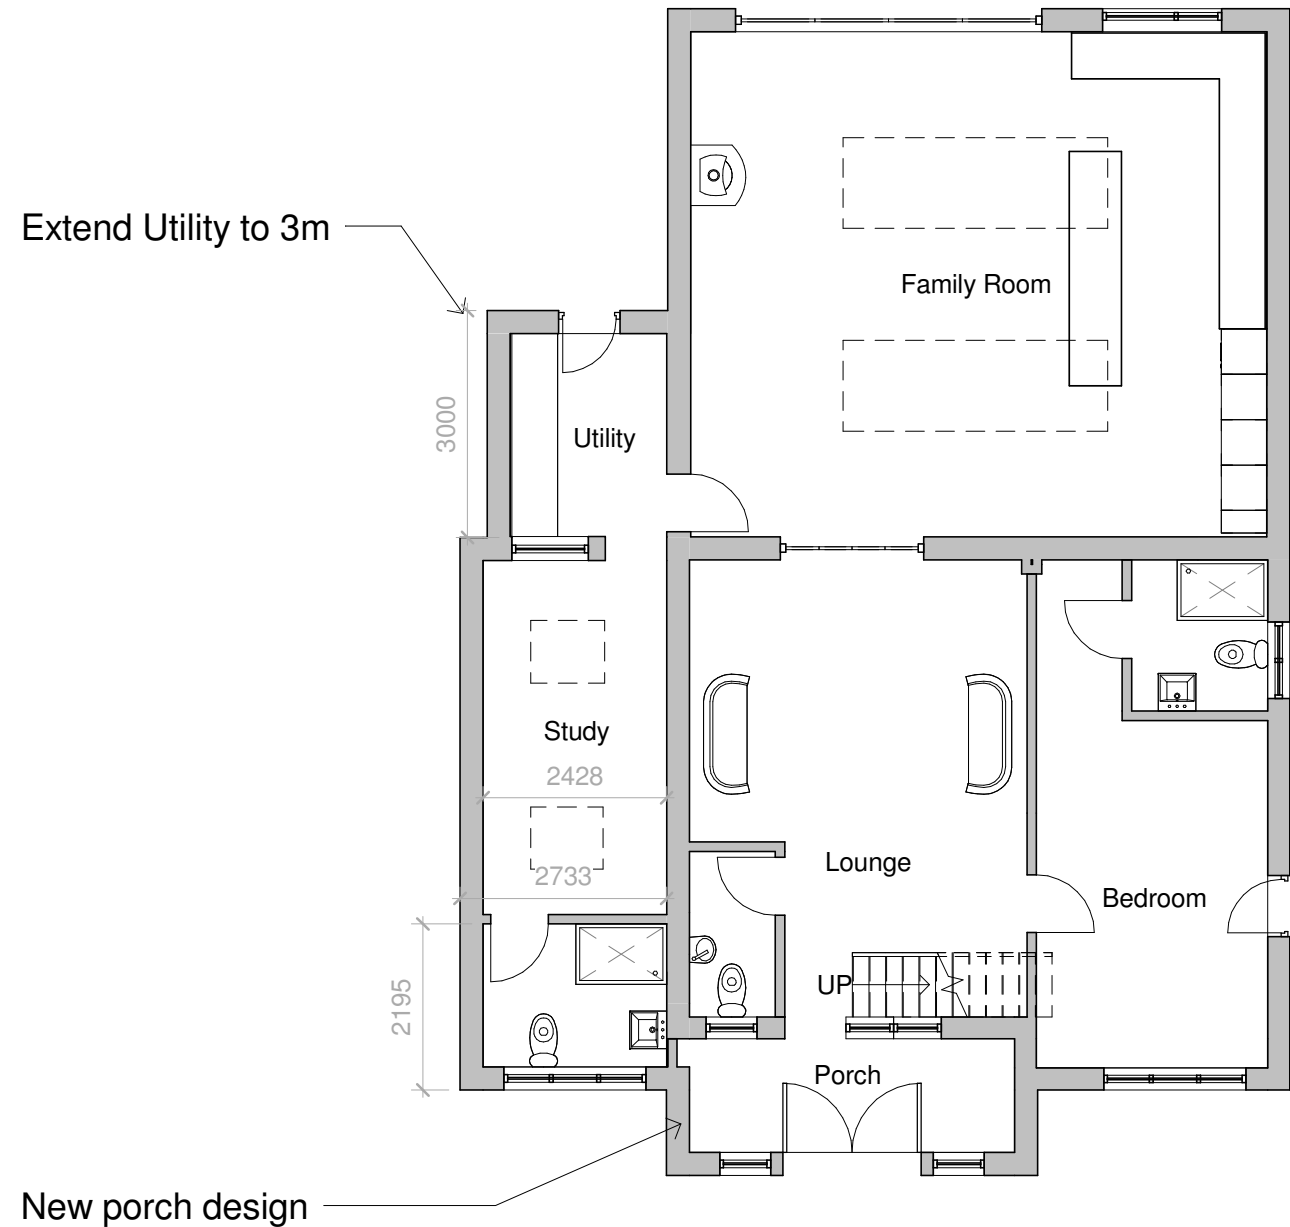

Proposed Ground Floor
1 : 100

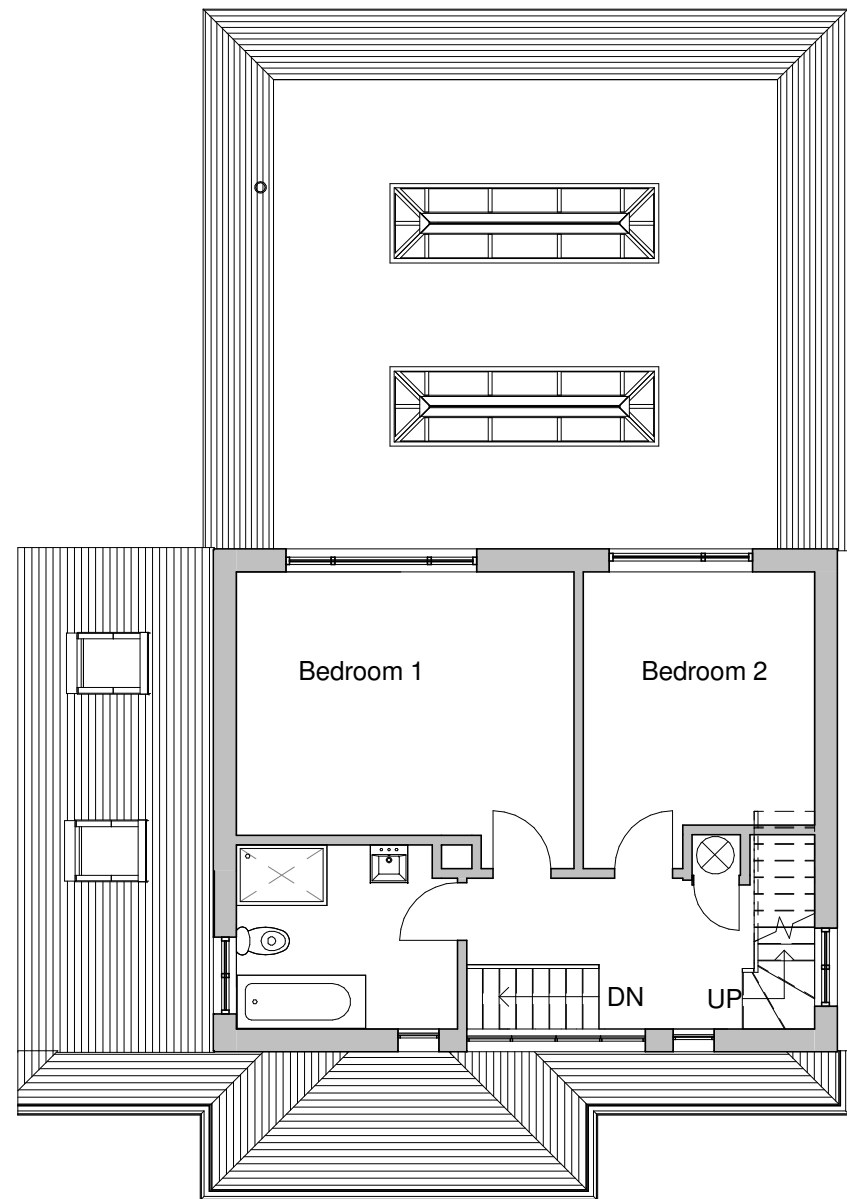

Proposed First Floor
1 : 100

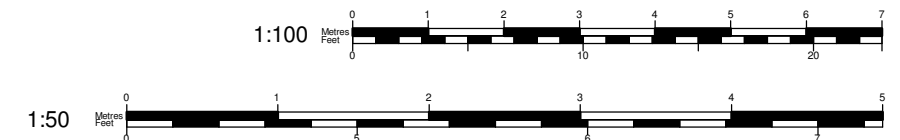

www.yourhomeplans.co.uk

Tel: 0800 6127 664 Your Home Plans



These drawings are for approval purposes. Materials and products should not be ordered based on dimensions of drawings as errors may occur along existing building lines. All measurements and supporting elements are to be checked on site.


Mr & Mrs Ali
4 The Midway
Felpham
Bognor Regis
West Sussex
PO22 7EZ

Proposed Ground and First Fl


Project number	4THE-15REVB
Date	22nd June 2015
Drawn by	June Grinstead
Checked by	Checker

A104


Scale 1 : 100

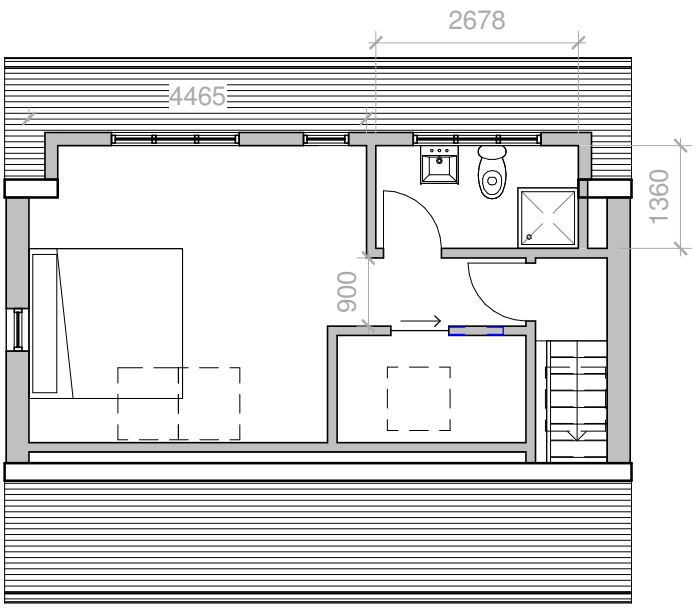

Proposed Loft Plan
1 : 100

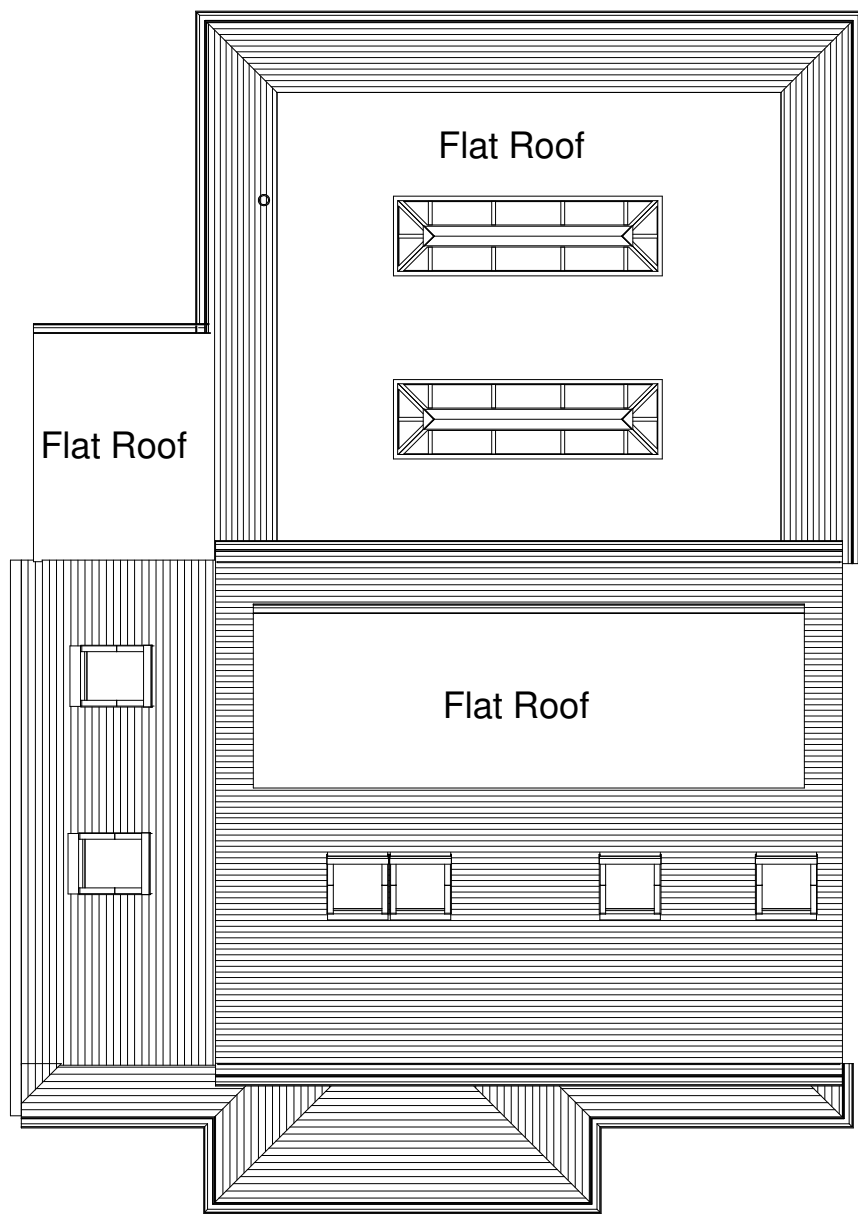

Proposed Roof Plan
1 : 100

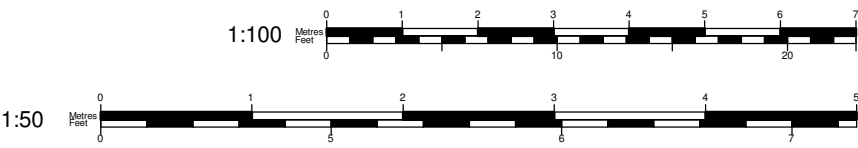

www.yourhomeplans.co.uk

Tel: 0800 6127 664 **Your Home Plans**



These drawings are for approval purposes. Materials and products should not be ordered based on dimensions of drawings as errors may occur along existing building lines. All measurements and supporting elements are to be checked on site.

Mr & Mrs Ali
4 The Midway
Felpham
Bognor Regis
West Sussex
PO22 7EZ

Proposed Loft and Roof Plan

Project number	4THE-15REVB	A105
Date	22nd June 2015	
Drawn by	June Grinstead	
Checked by	Checker	Scale
		1 : 100