


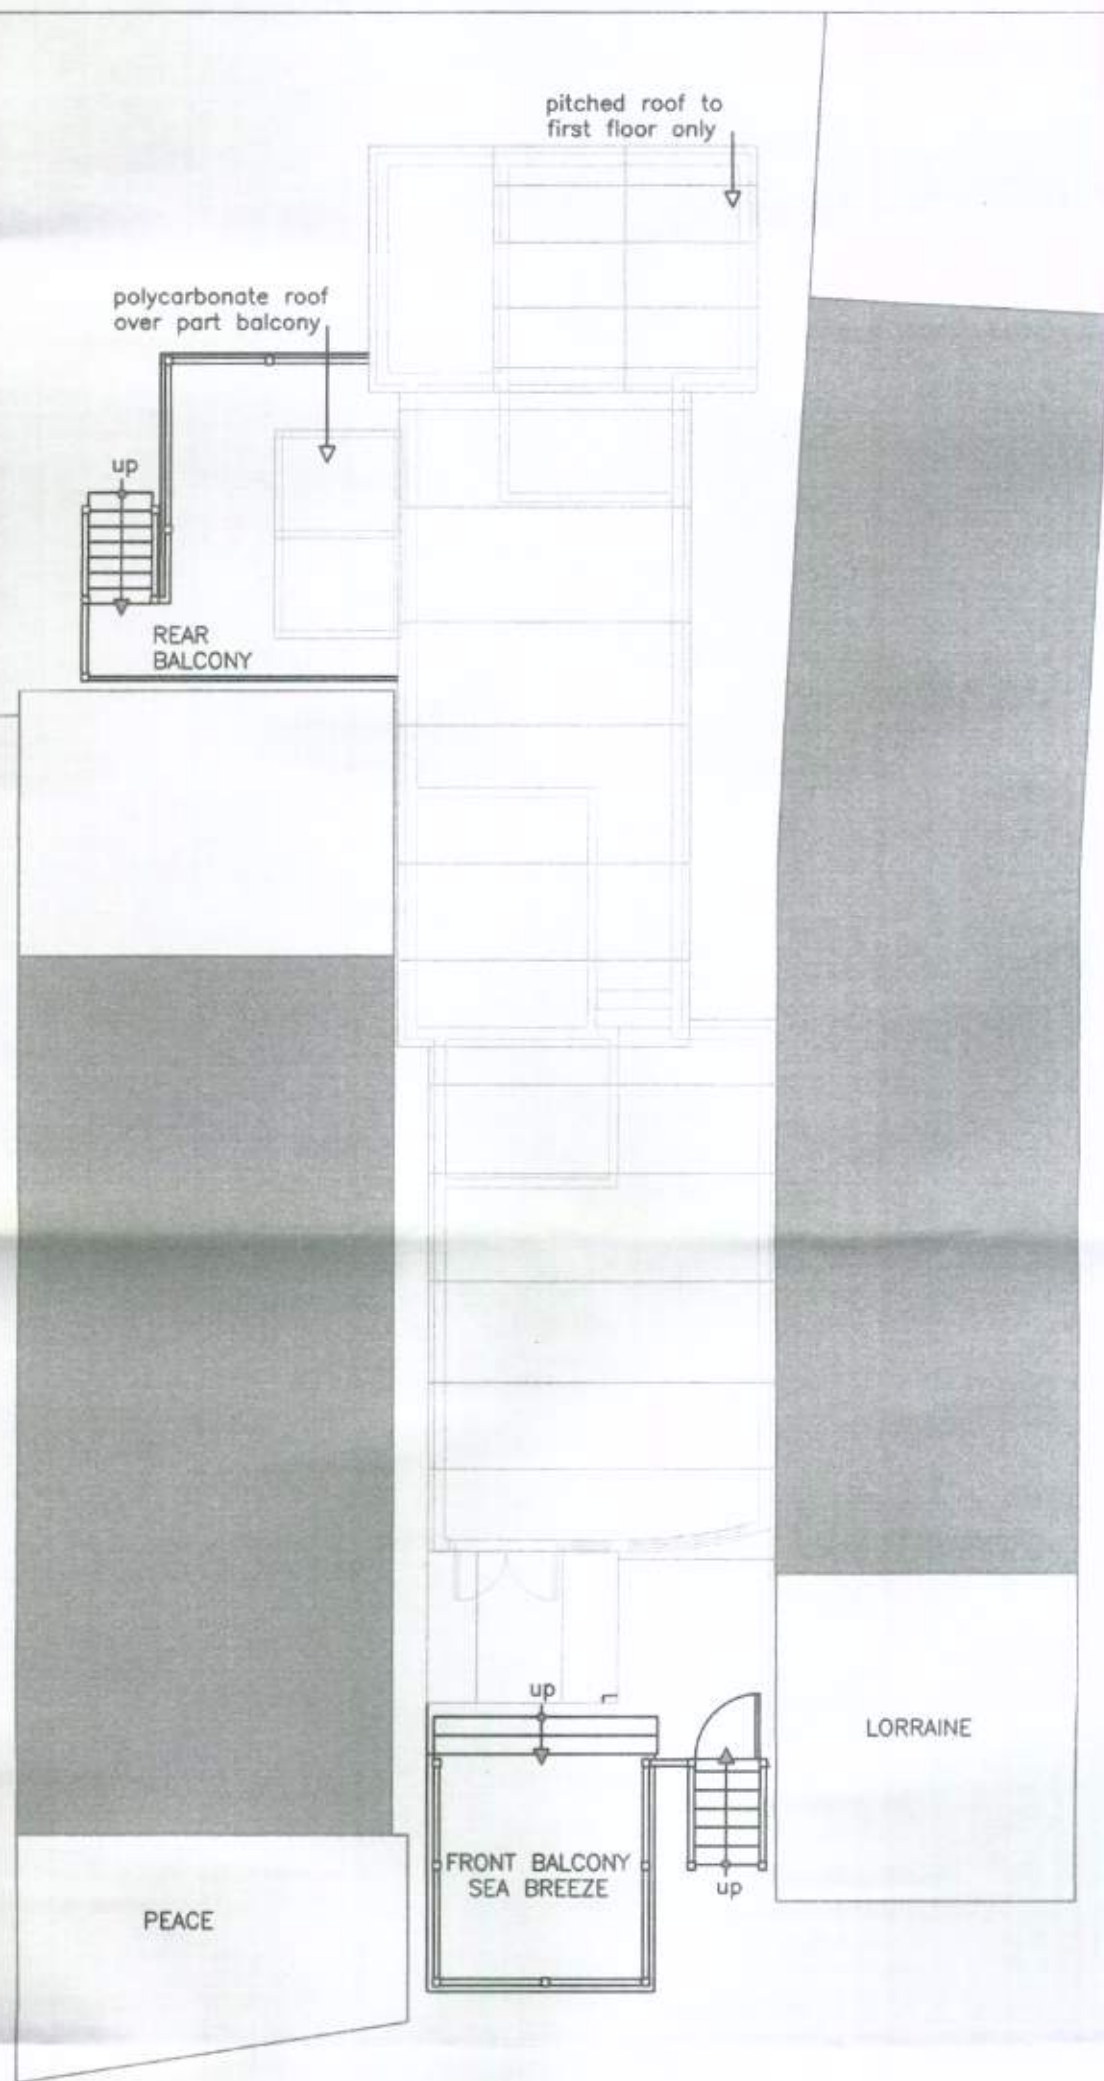

ROOF PLAN

AMdesign

ARCHITECTURE DESIGN DEVELOPMENT
Leeza Aldis-Hobbs ARB RIBA SPAB

Mob: 07756 329400
e-mail: leeza@amdesignltd.co.uk

PROJECT
**SEA BREEZE
SEA ROAD
FELPHAM
PO22 7AN**
PROJECT STAGE
PLANNING

DRAWING
**EXISTING & PROPOSED
ROOF PLAN**

DRAWING No
52/05 PA

SCALE 1:100
DATE JUNE 2011

REVISION

DRAWN LA
CHECKED

LETTER	REVISION	DATE
--------	----------	------

This scheme is subject to town planning and all other necessary consents. All dimensions and levels to be checked on site. This drawing is to be read in conjunction with other relevant drawings and documents. Report all discrepancies to the Architect before work commences. AM Design is the trading name of AM Design Ltd © AM Design Ltd. All rights reserved.

FP/134/11/ae