

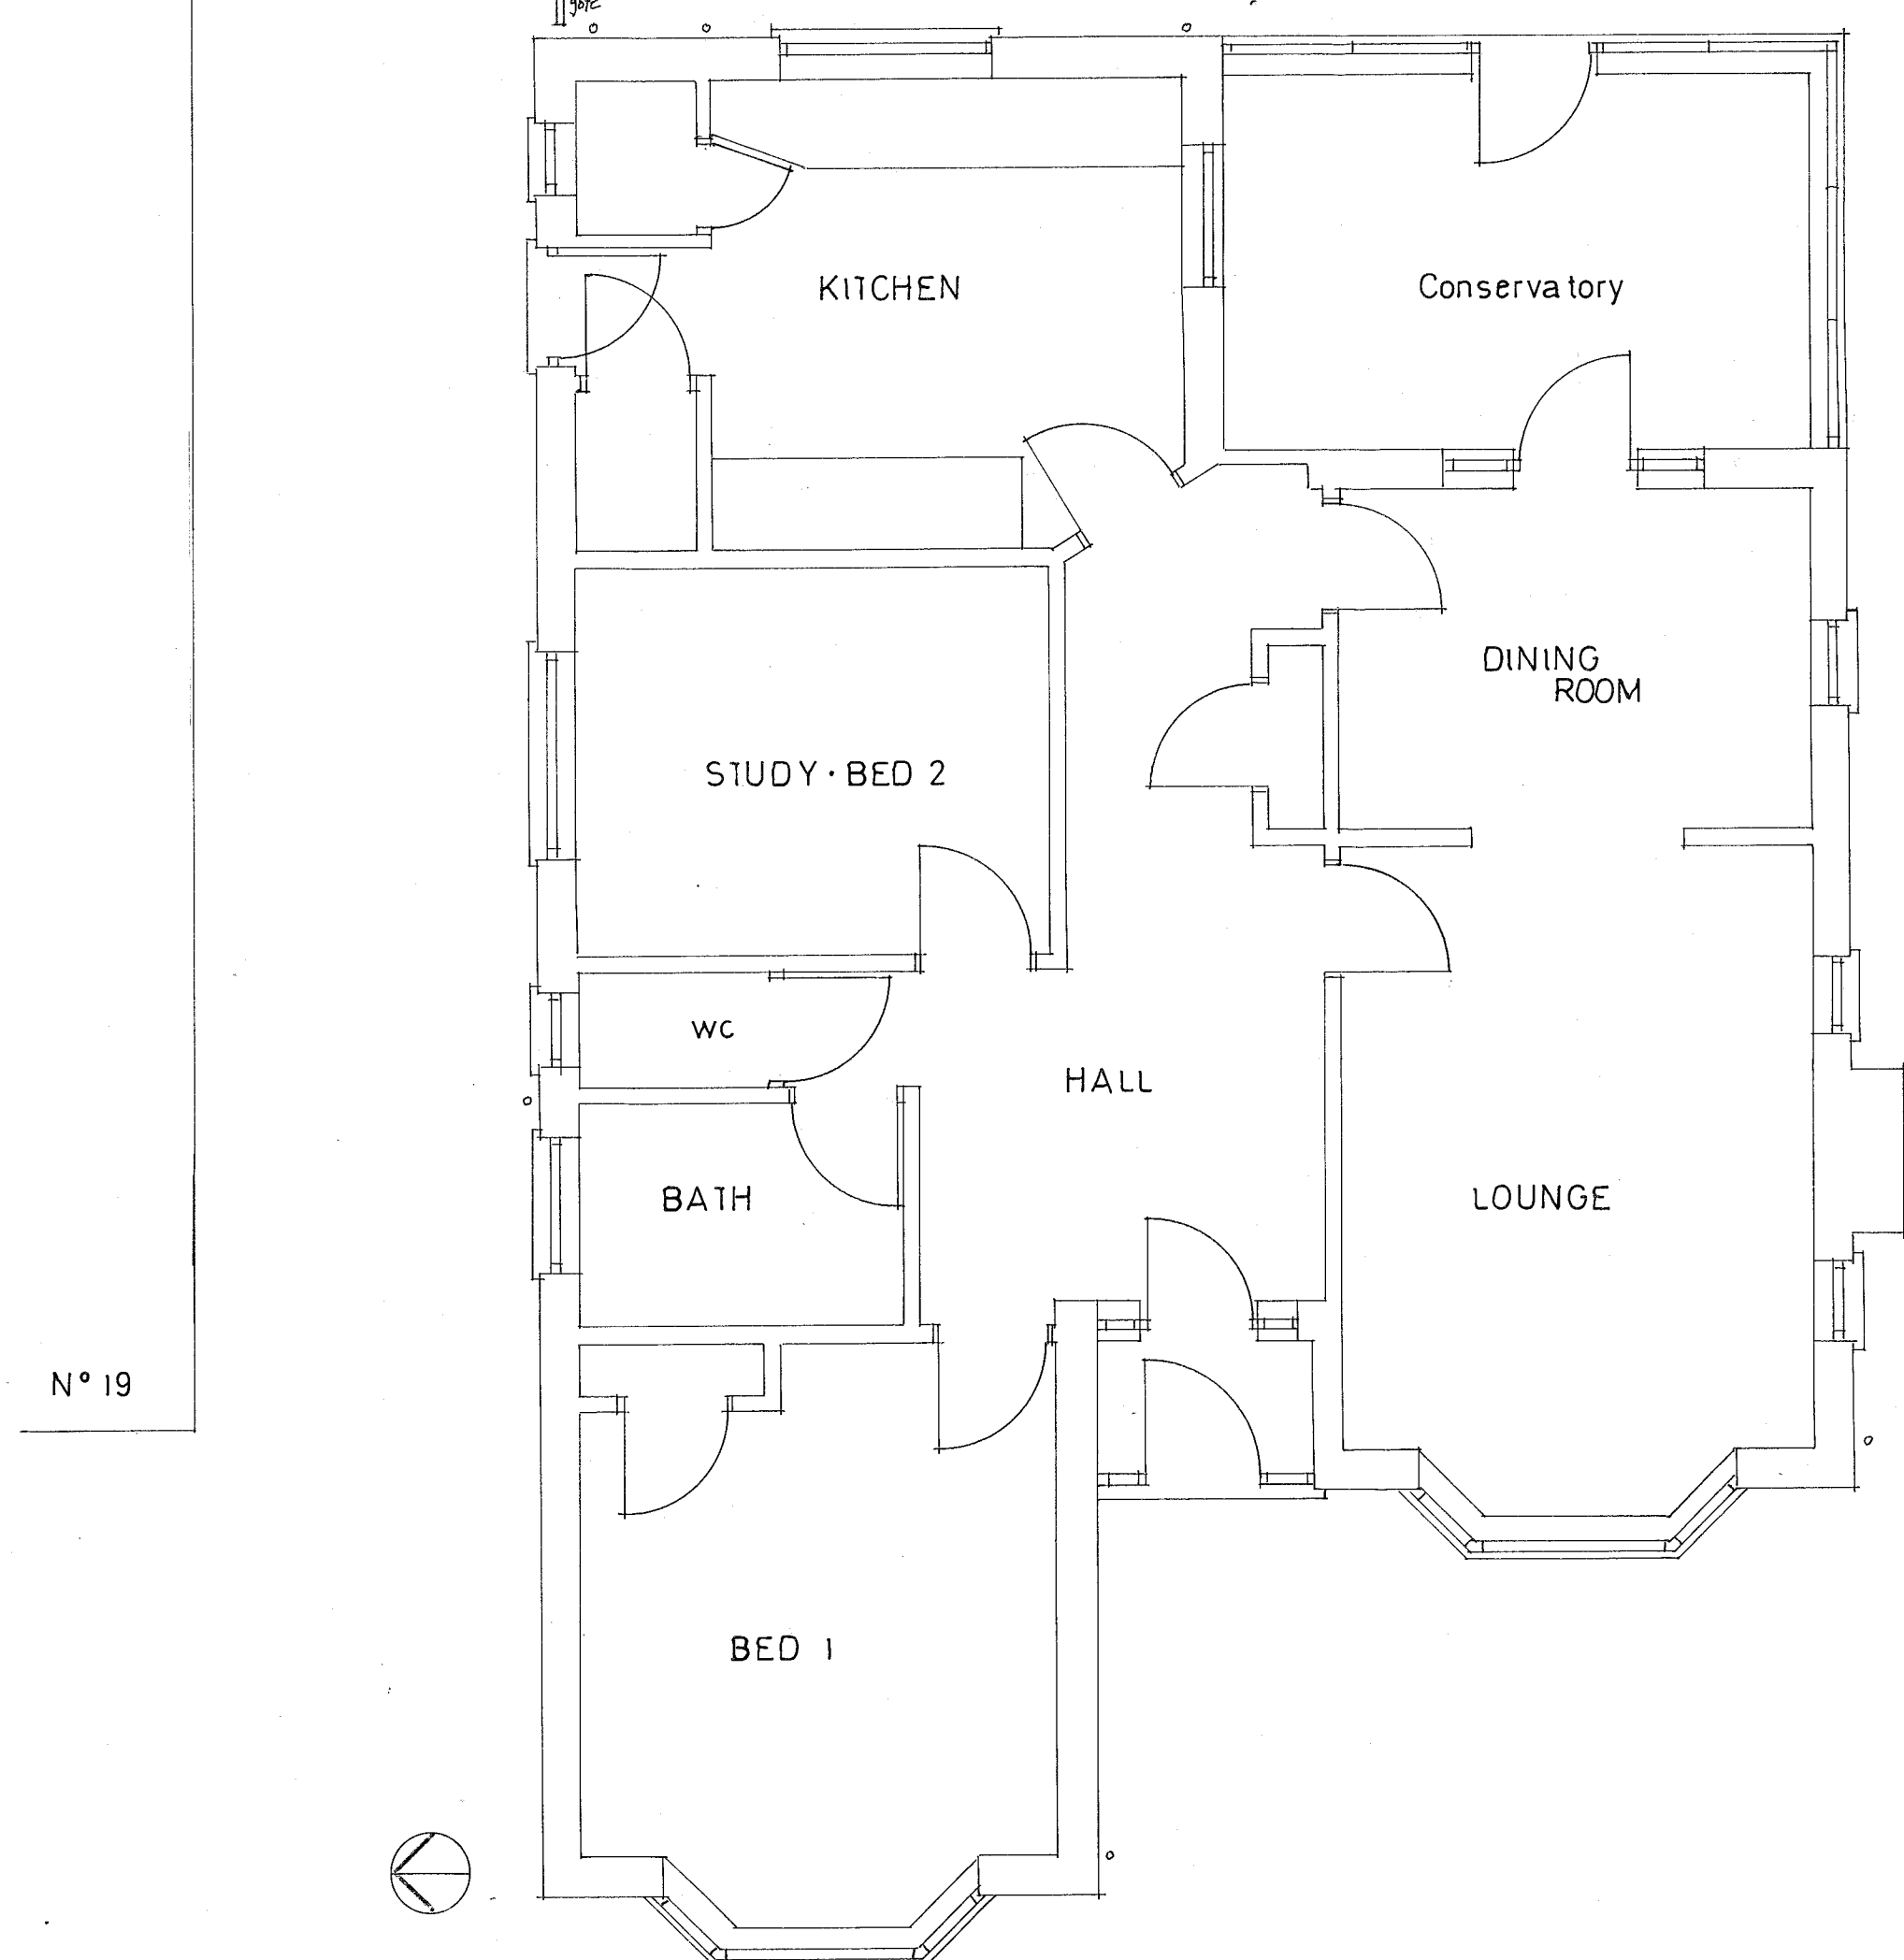
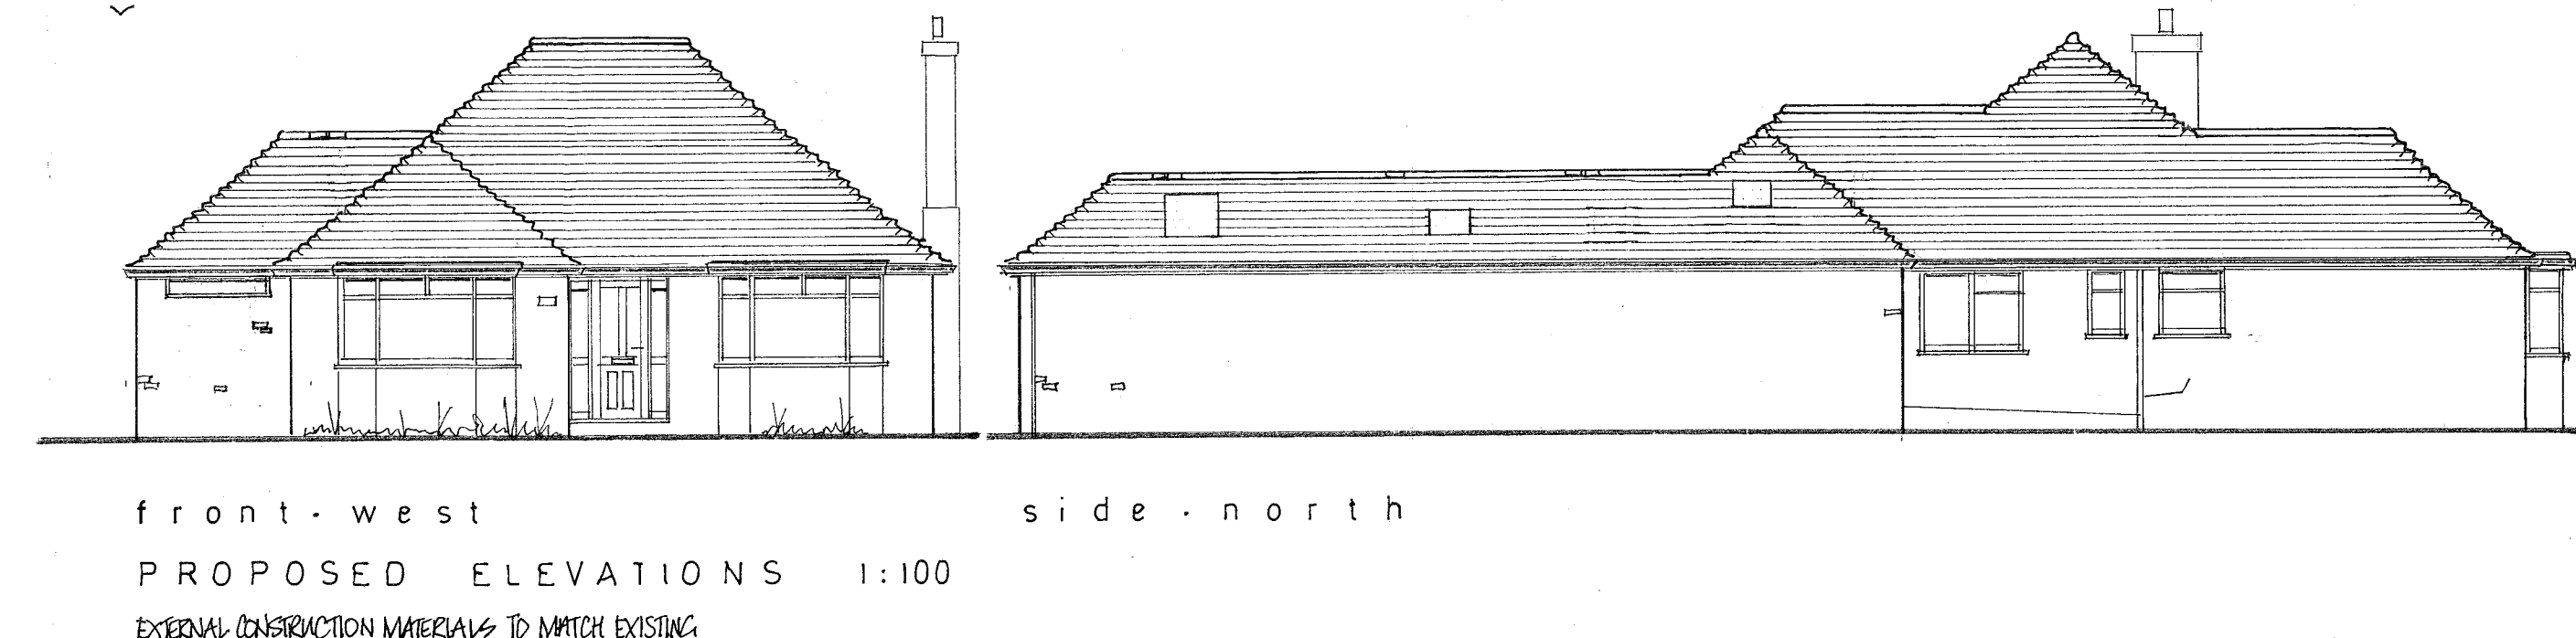


ALL DIMENSIONS TO BE CHECKED ON SITE.
 READ DRAWING WITH STRUCTURAL ENGINEER'S DETAILS.
 © COPYRIGHT RICHARD P JAMES LTD

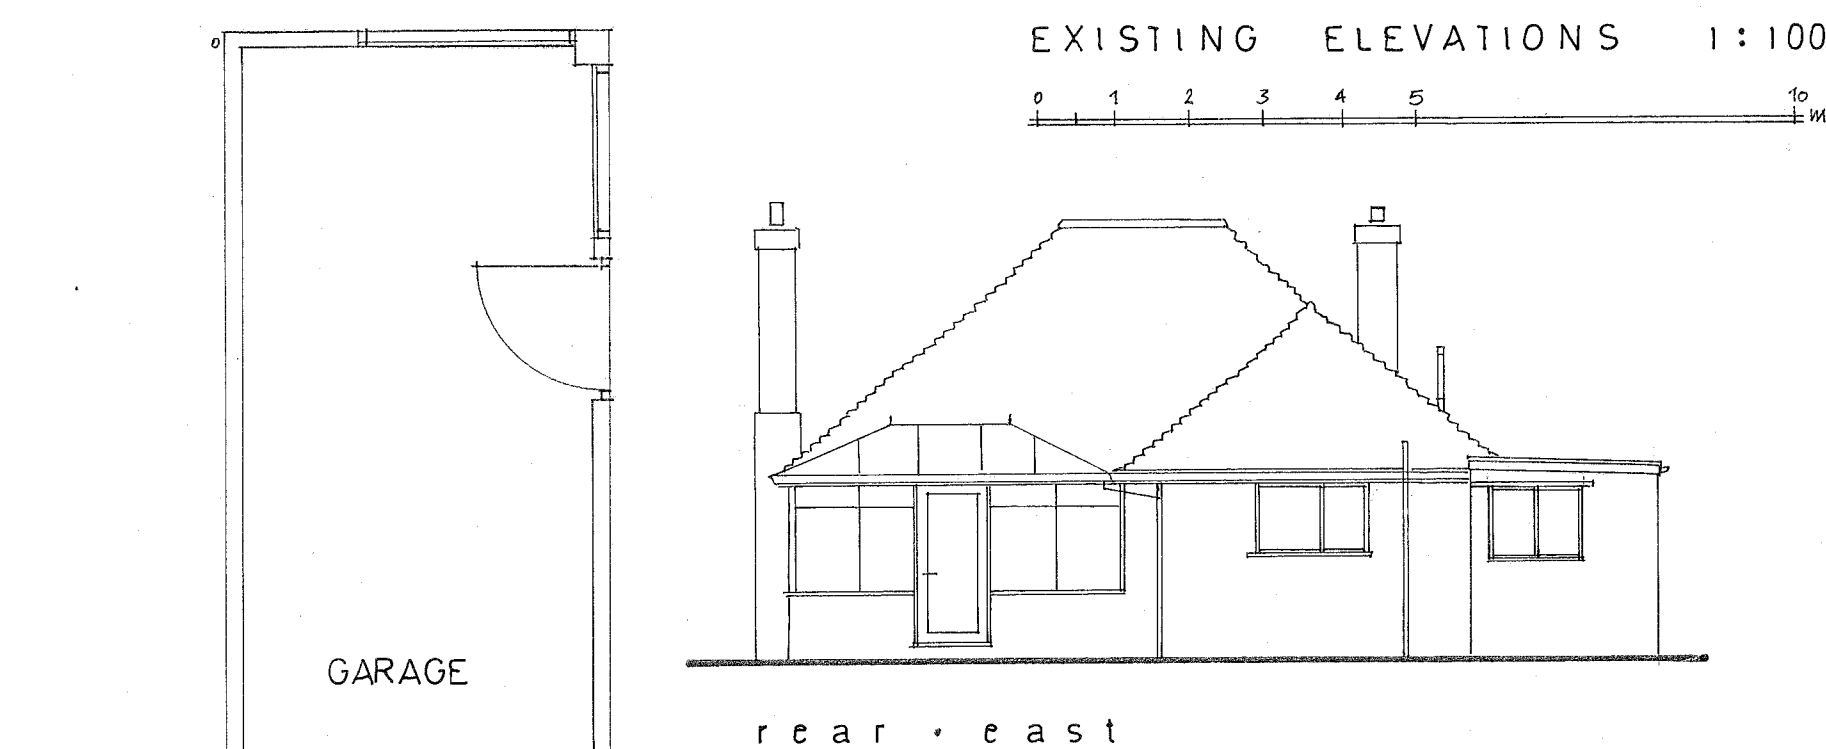

EXISTING FLOOR PLAN 1:50

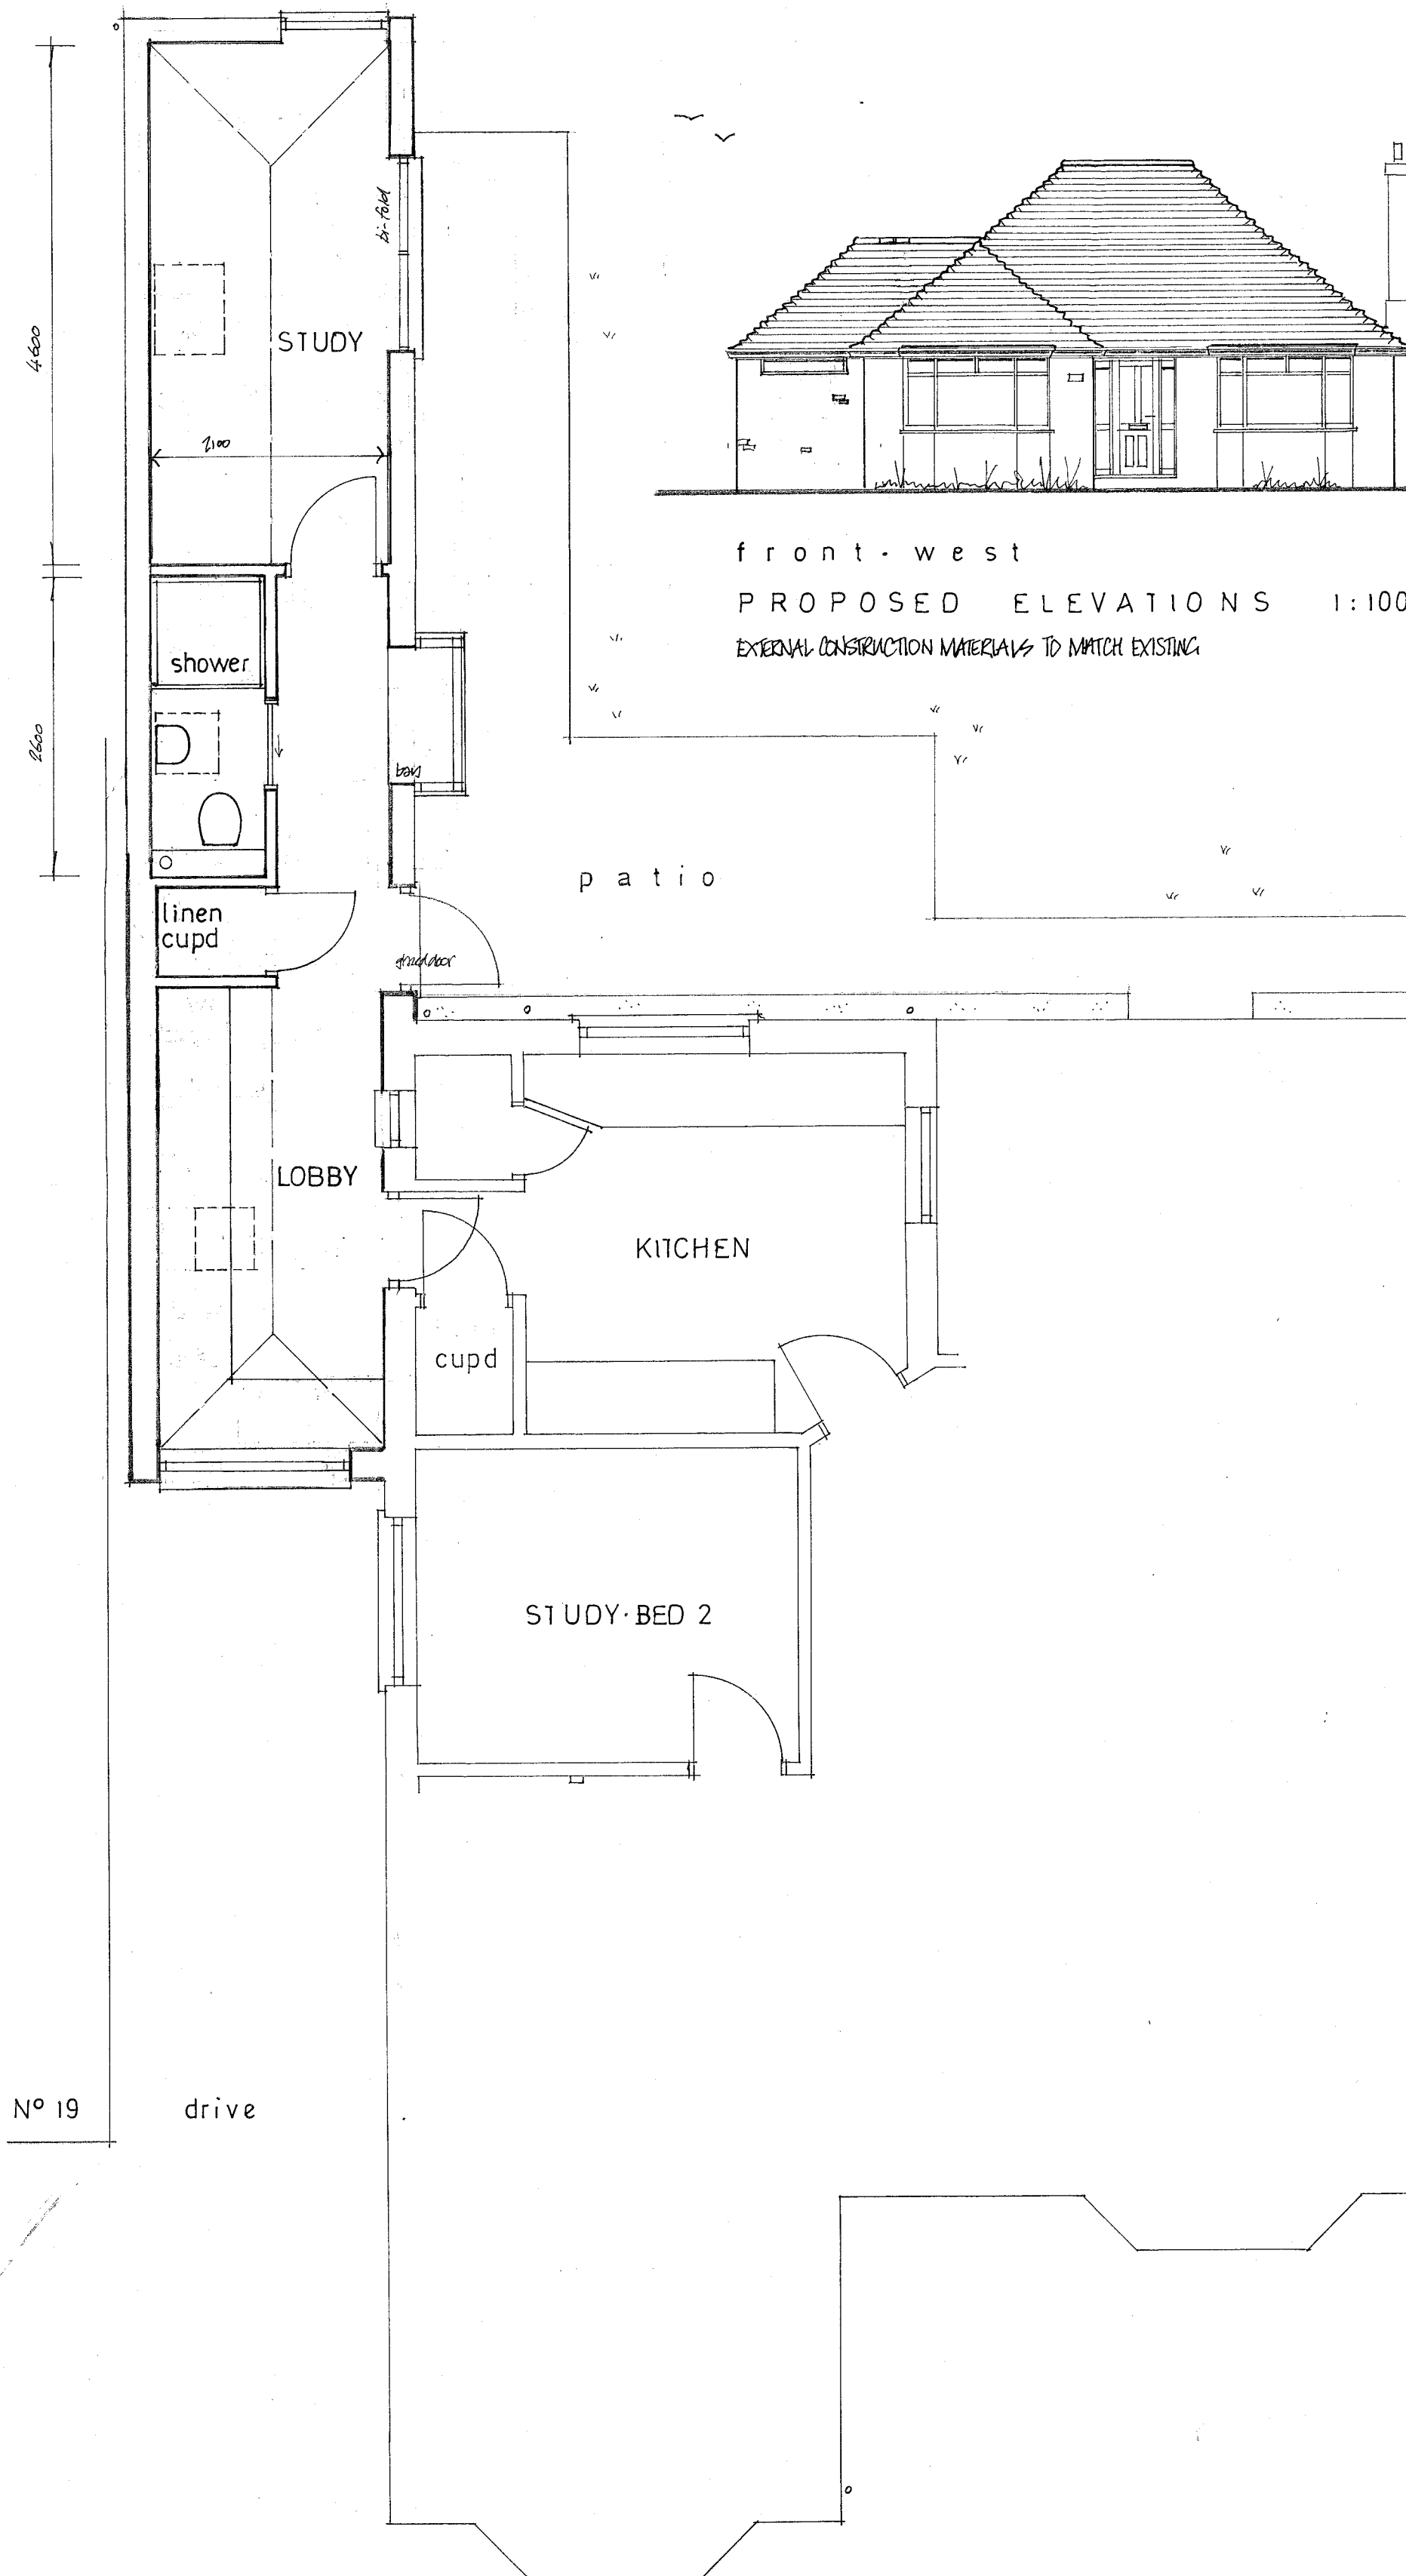

PROPOSED FLOOR PLAN 1:50



REV C JUNE 2019 PLANNING DIMENSIONS
 REV B MAY 2019 SHADY REVISIONS
 REV A APRIL 2019 GENERAL REVISIONS

RICHARD • JAMES

Richard P James Ltd Chartered Building Surveyor
 56 Falcon Rise Downley High Wycombe Bucks HP13 5JT
 Tel 01494 526182 E Richard.James27@btopenworld.com



Client
 Sarah Joyce

Job Title
 Garage Conversion & Extension at:
 21 SOUTH DRIVE
 BOGNOR REGIS
 WEST SUSSEX
 PO22 7PY

Drawing Title
 ELEVATIONS
 FLOOR PLANS
 SITE PLAN

Scale at A1 1:100 1:50 1:500

Date Nov 2018 Drawn by R.P.J

Dwg. No. 1582100101 Rev A/B

