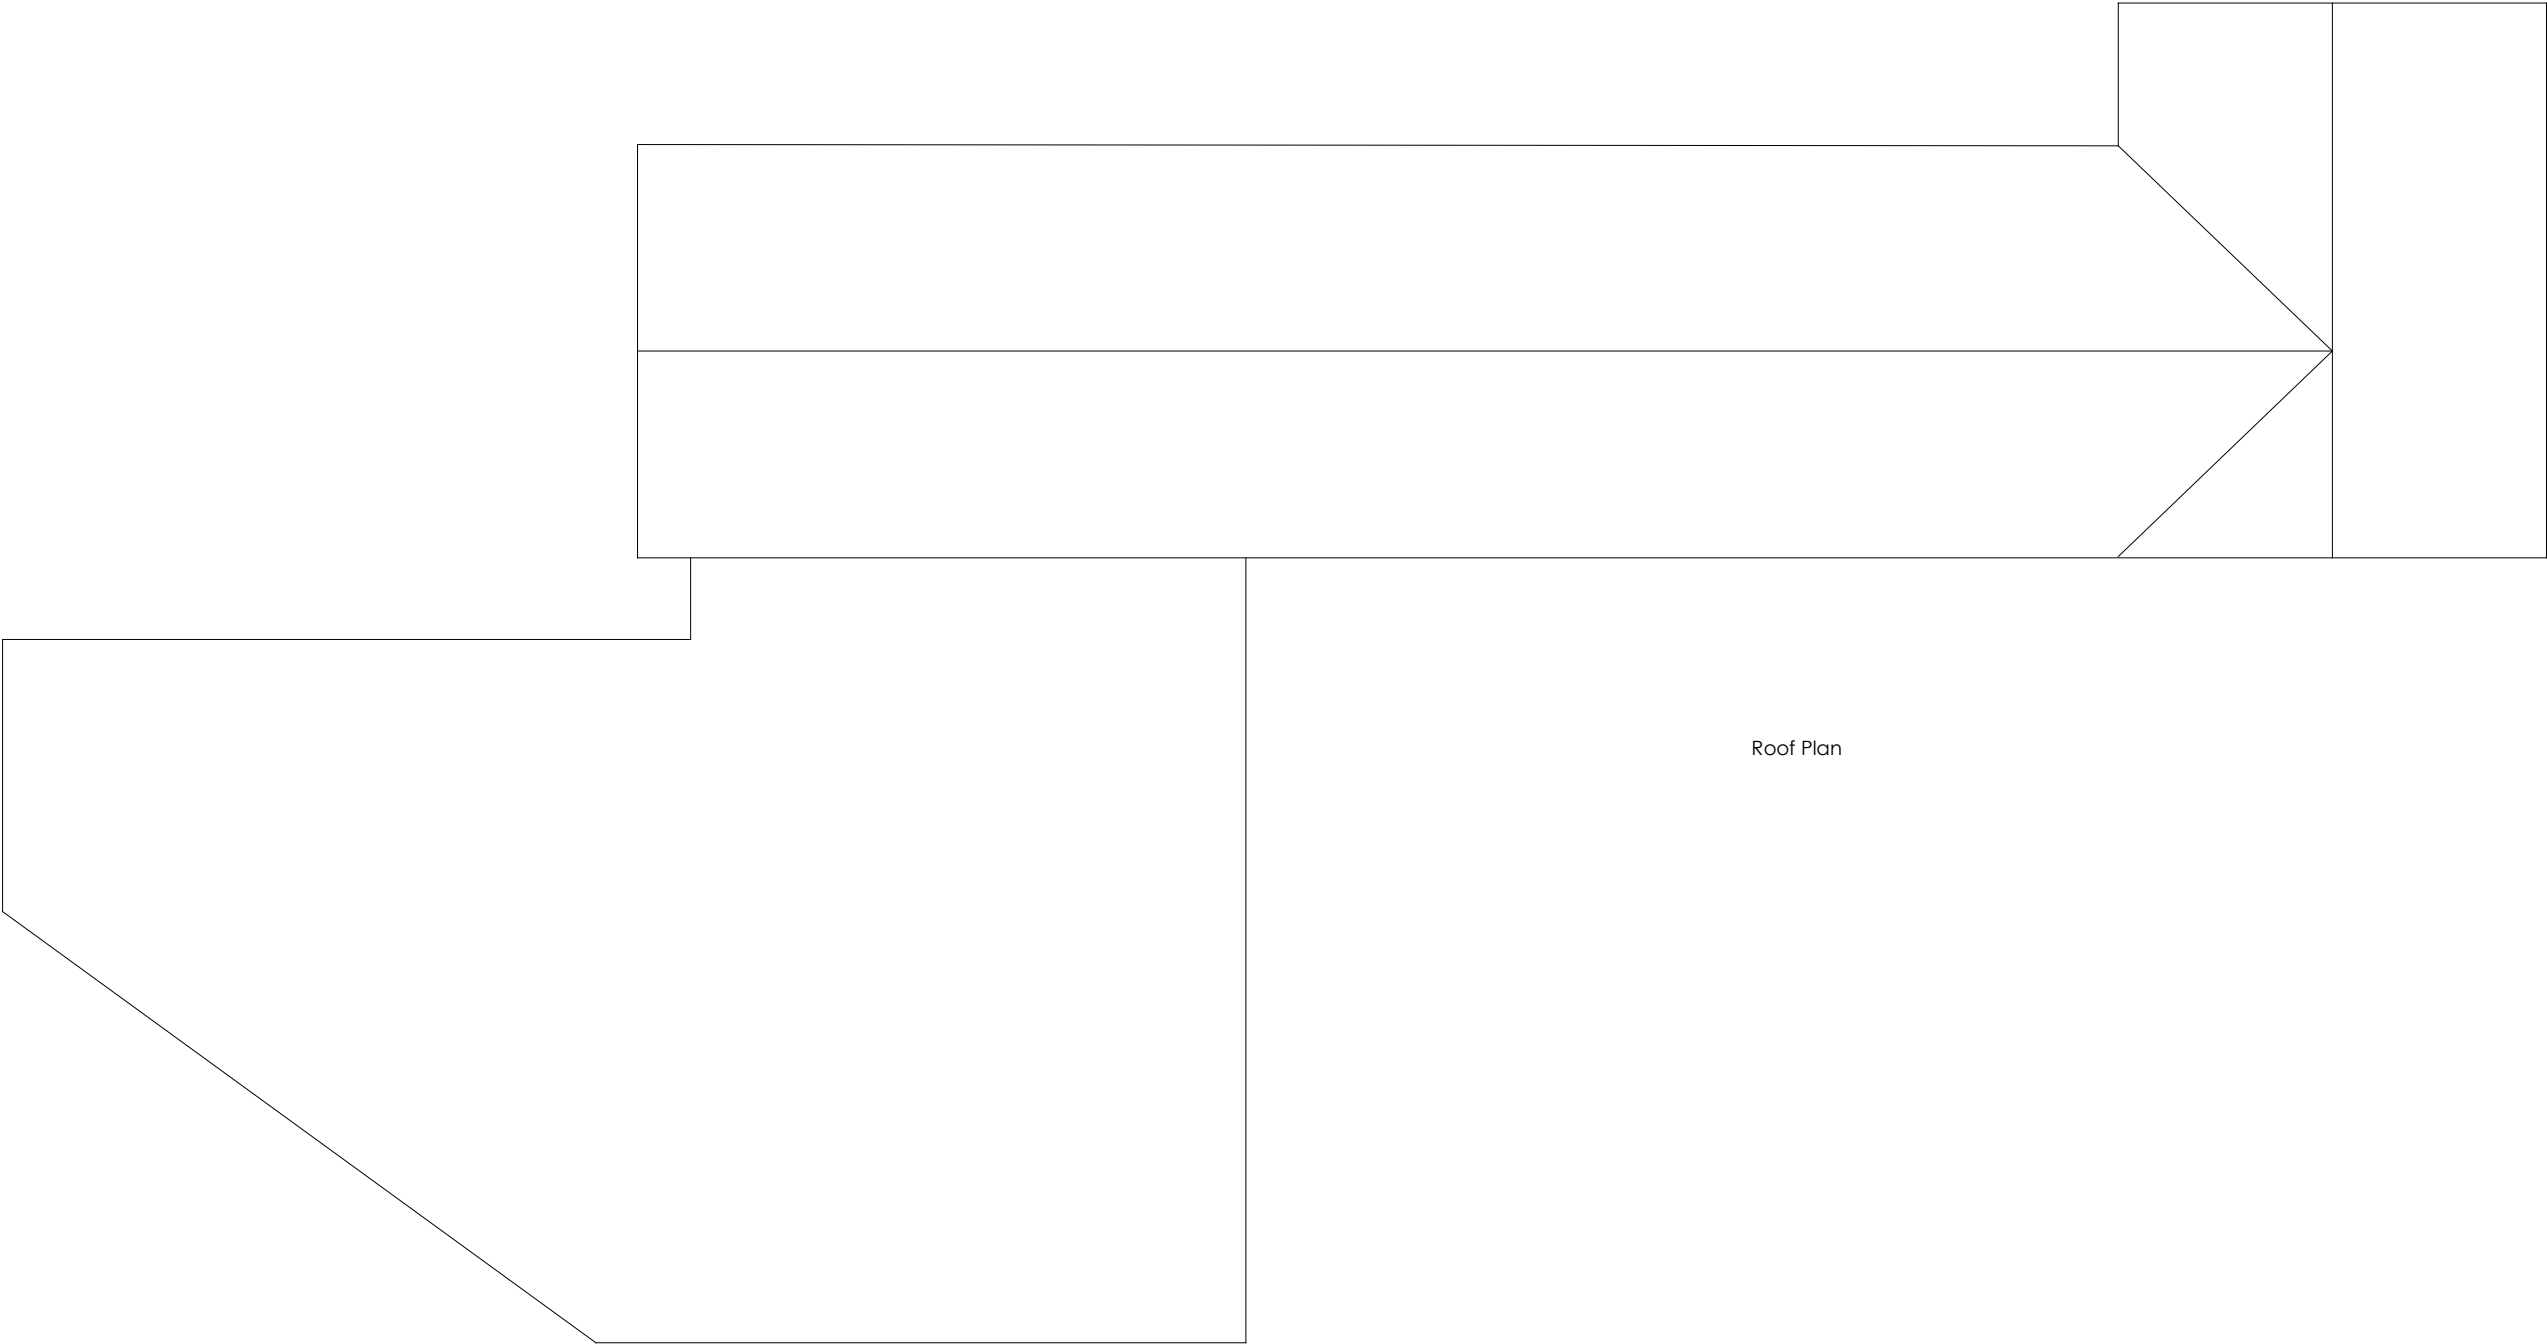


PROJECT TITLE Proposed Extension at 19 Sea Drive Bognor Regis	DRAWING TITLE Existing Roof Plan		No	REVISION	DATE
	STATUS Planning Application				
	SCALE 1:100 @ A3	DATE 21.05.2019			
	DRAWN BY JLB	DRAWING No PA-309-03			