



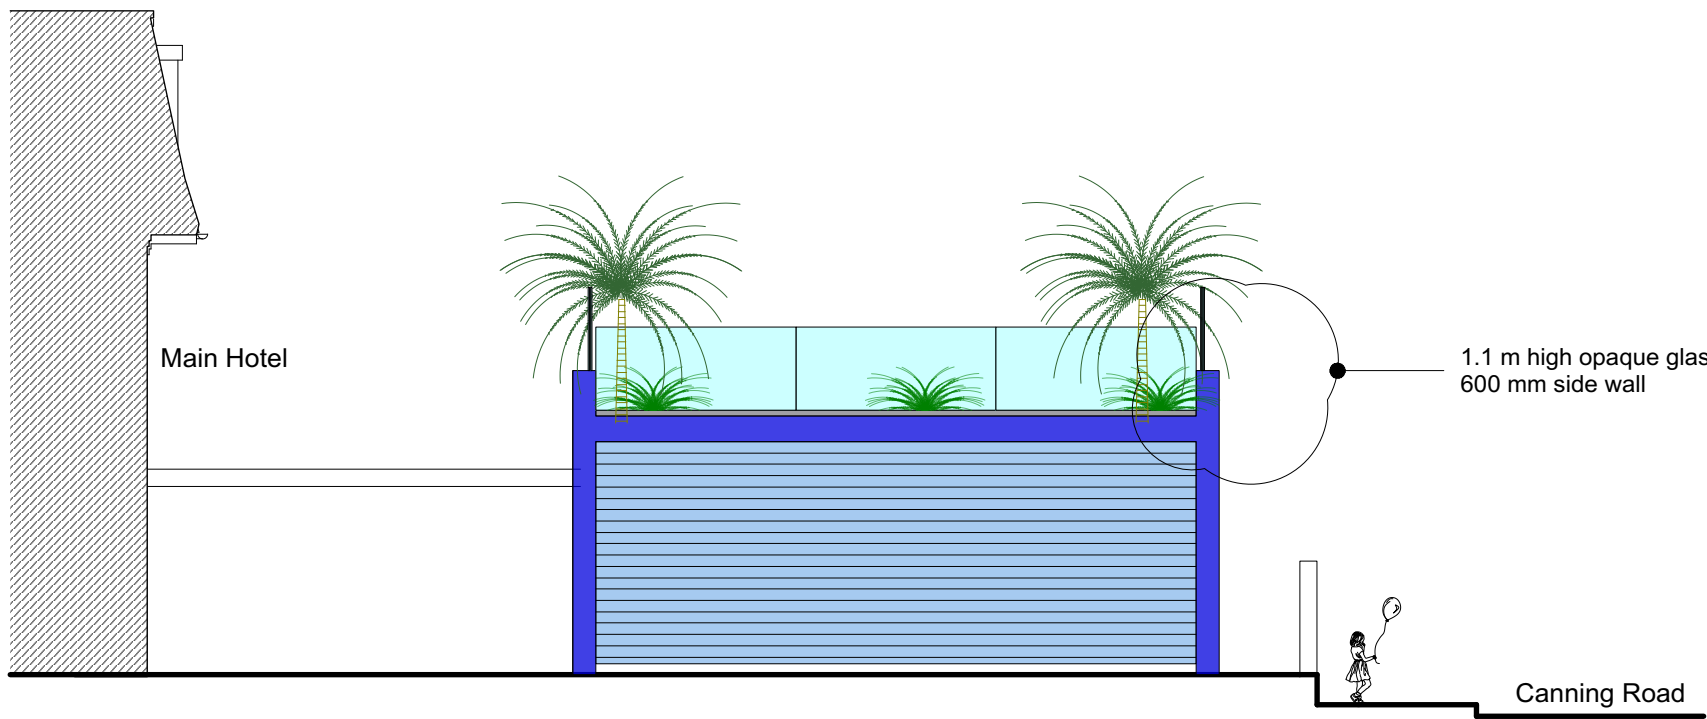

Proposed East Elevation from Promenade

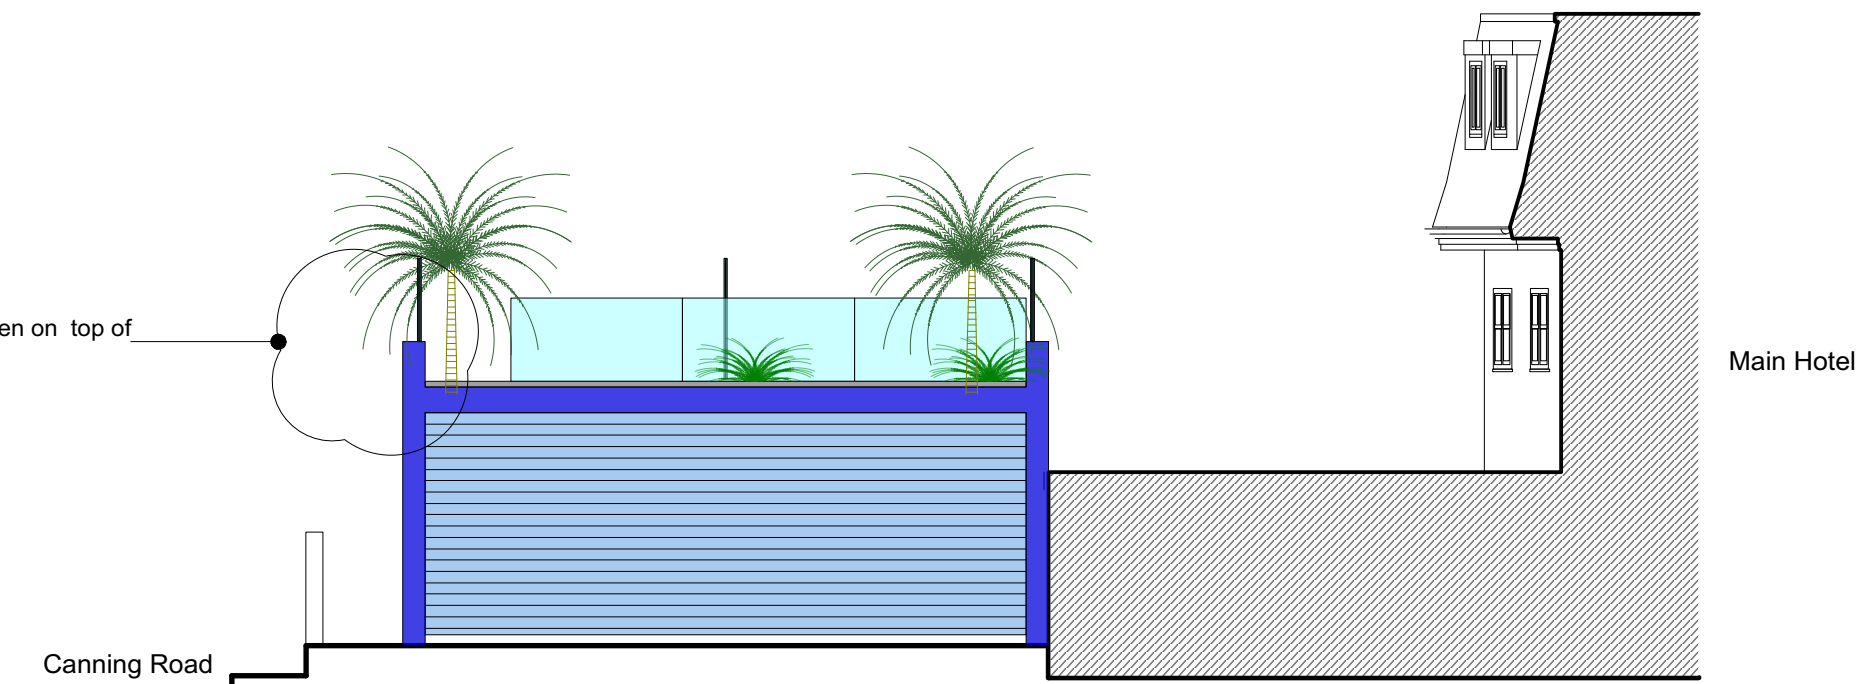


Proposed West Elevation from Car Park


Approved under FP/56/21/PL

Two storey rear extension, to create two, two-bedroom family suites, new entrance doors & new accessible toilets.

To be built Autumn 2021- Spring 2022

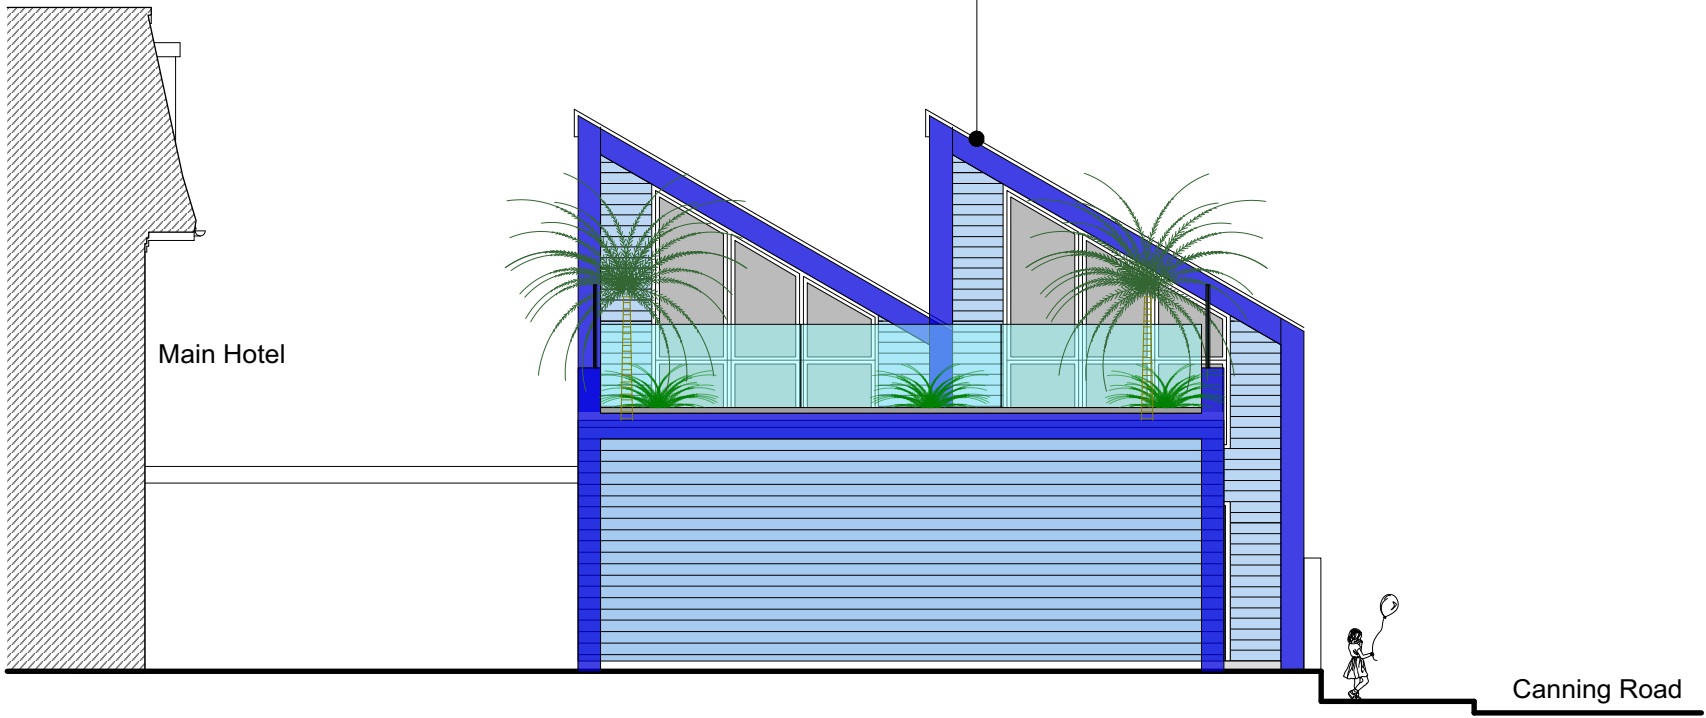

Proposed East Elevation from Promenade
With Cottages Behind

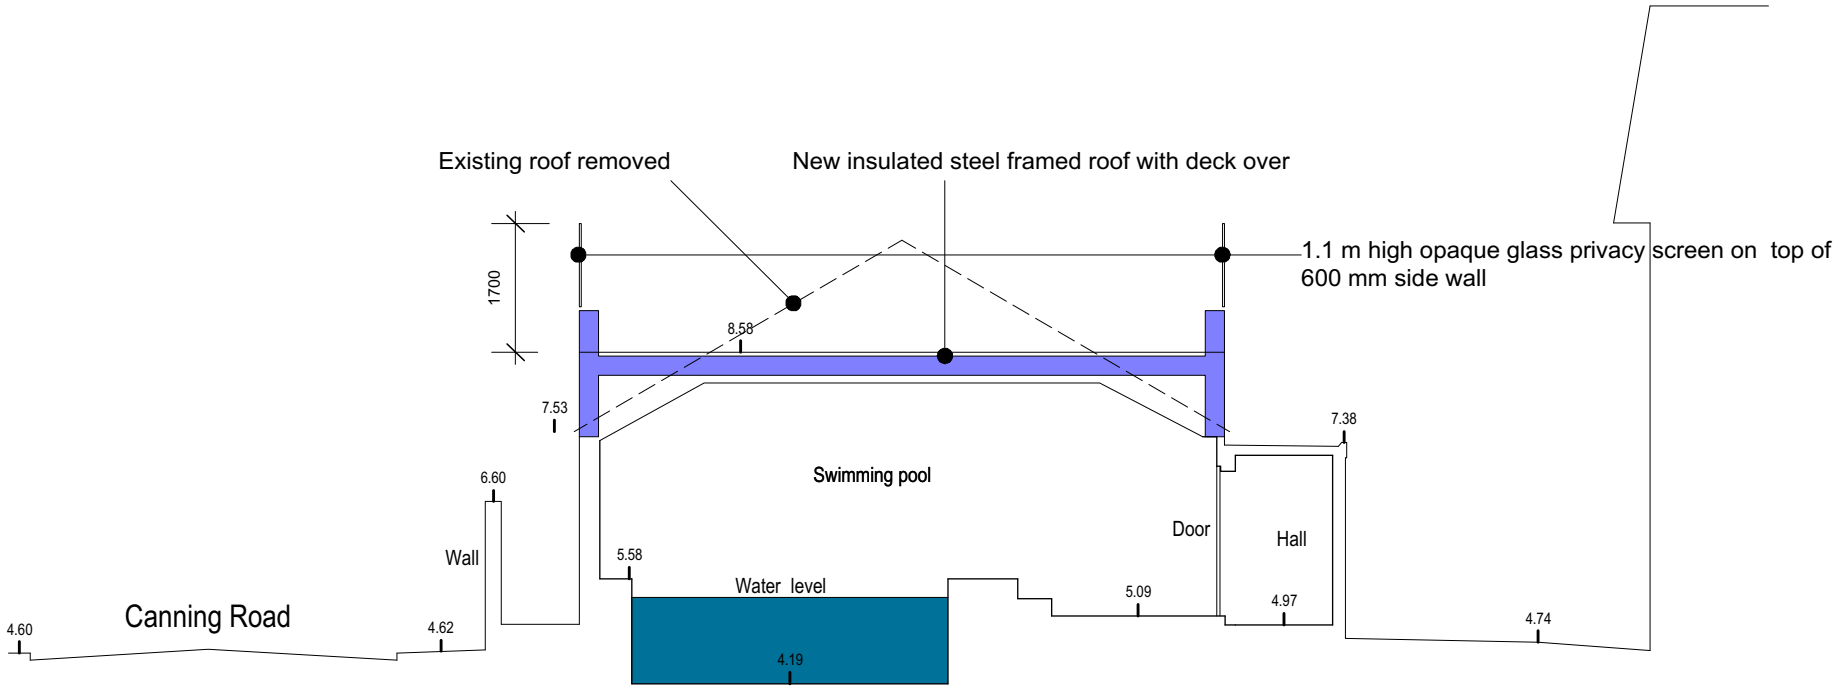

Proposed Section Through Swimming Pool

Revisions

Rev A Privacy detail added to North and South elevations 11/08/21

IVON BLUMER ARCHITECTS LTD

PROJECT The Beachcroft Hotel
TITLE Proposed East and West Elevations
SCALE 1 : 100
DATE 06/06/21
DRG NO IBA/550/11
REVISIONS A

The Studio • 41 West Drive • Aldwick Bay • West Sussex • PO21 4LZ
www.ivonblumerarchitects.com • ivon@ivonblumerarchitects.com
Tel • 01243 262987
© Ivon Blumer Architects 2017

