


Approved under FP/56/21/PL

Two storey rear extension, to create two, two-bedroom family suites, new entrance doors & new accessible toilets.

To be built Autumn 2021- Spring 2022

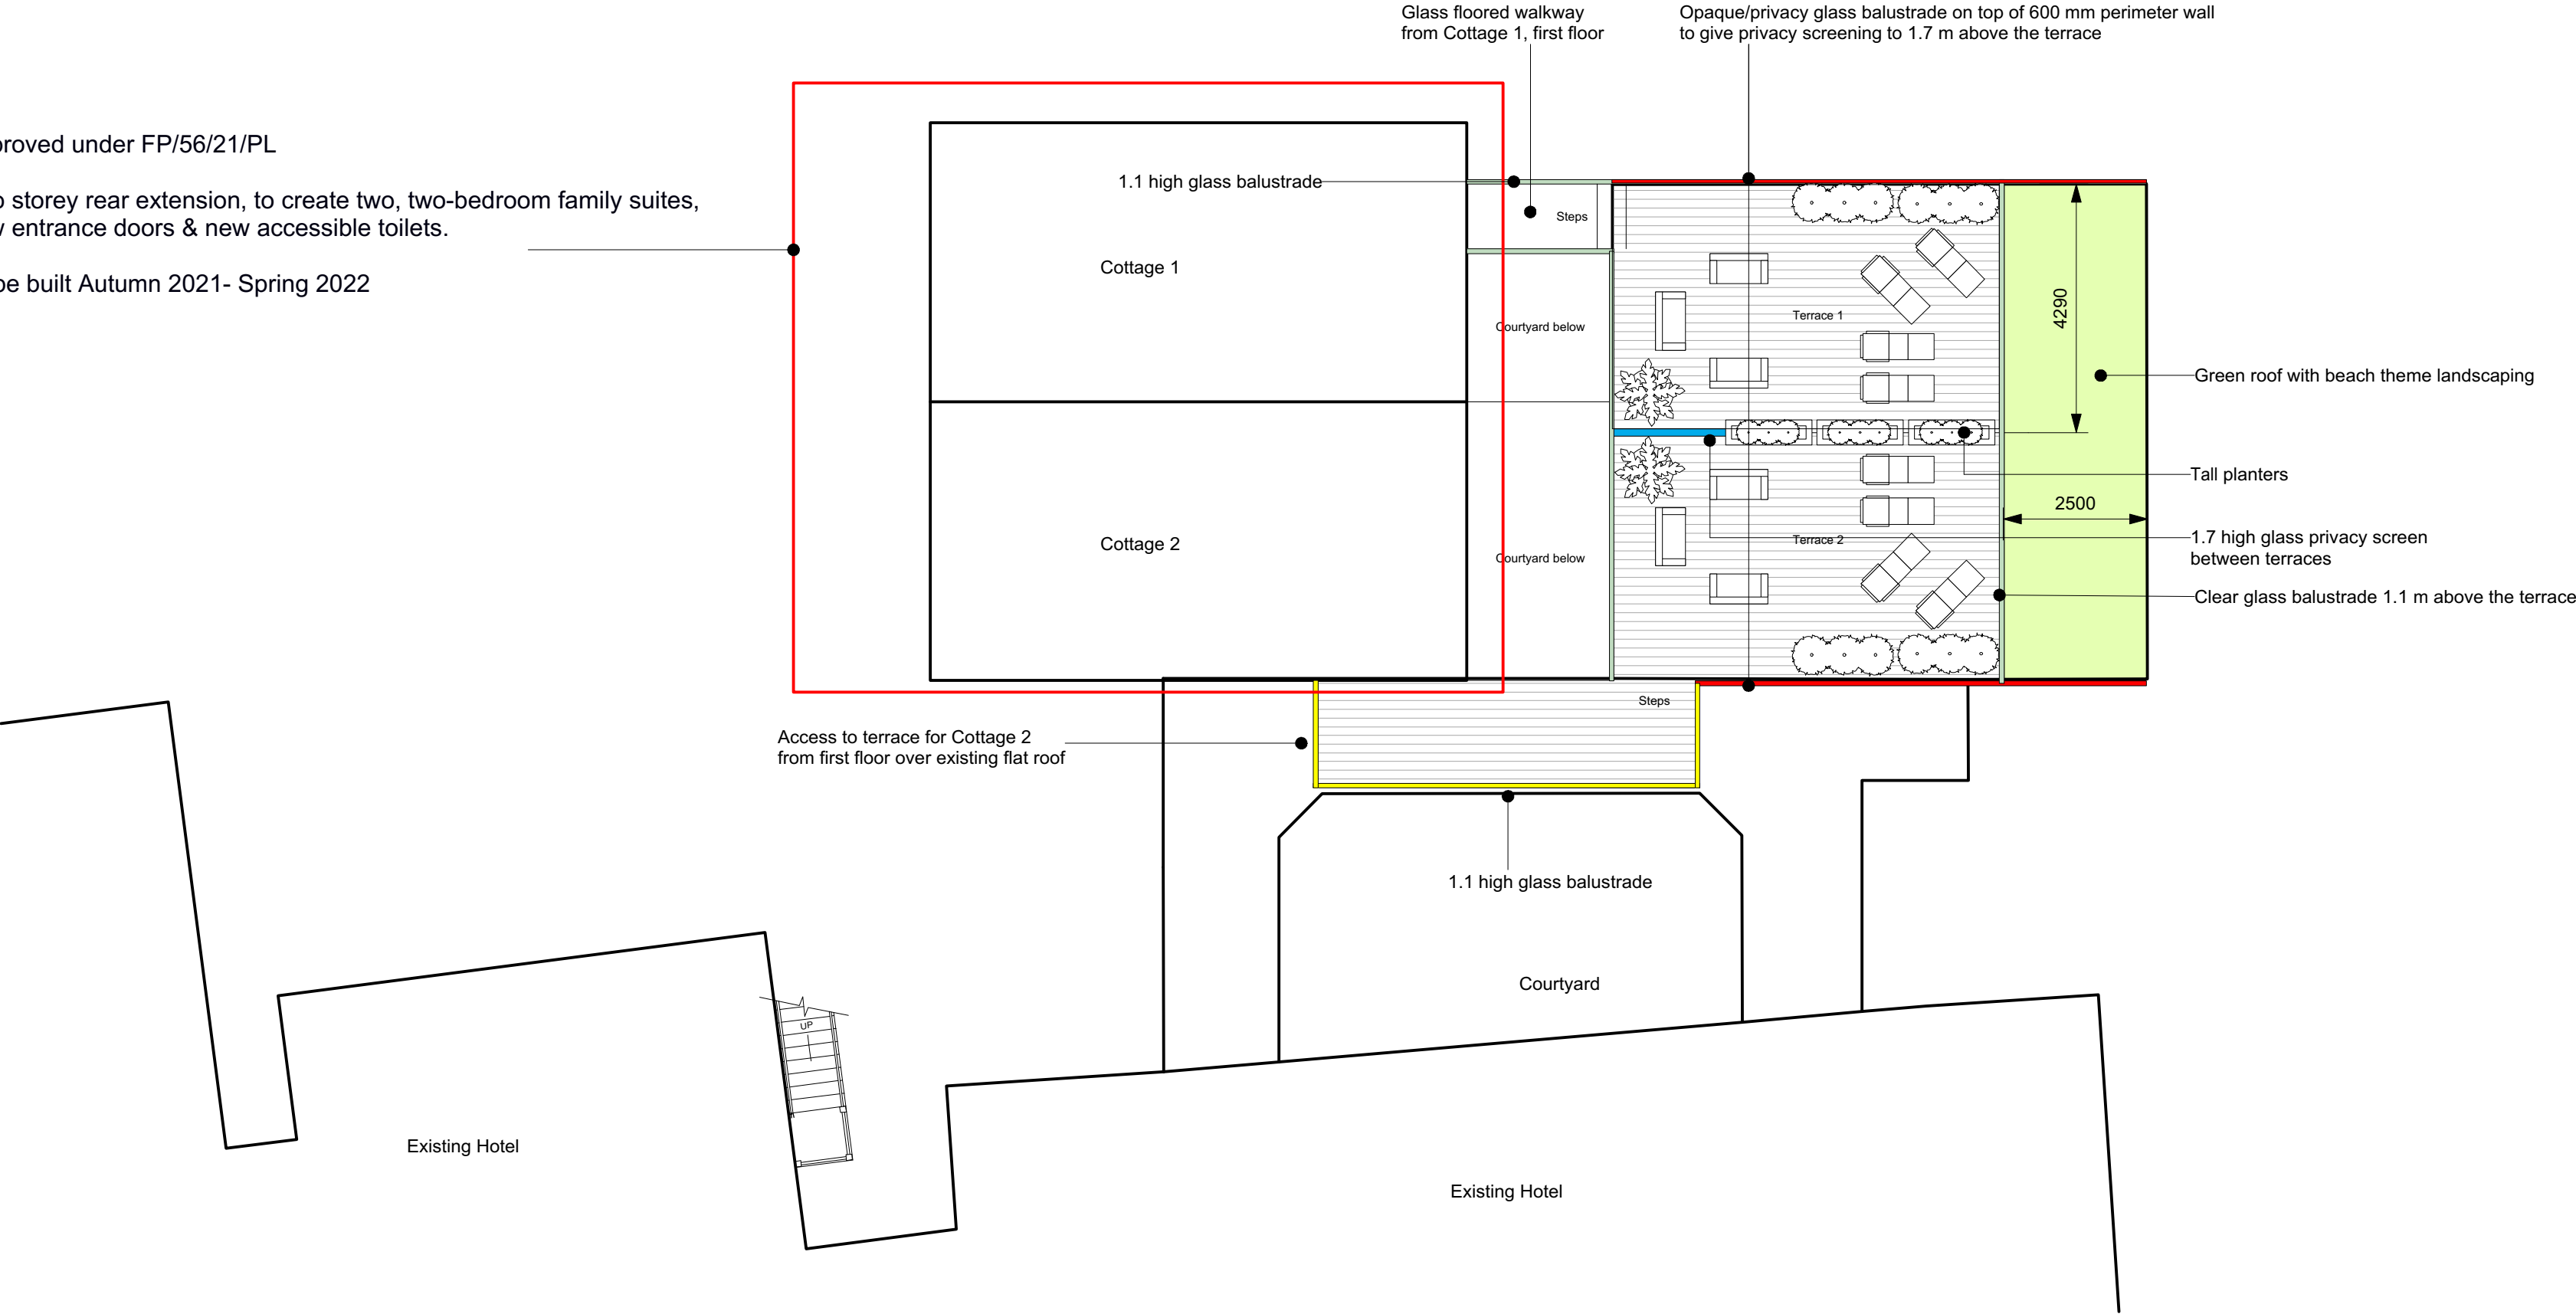

Proposed Roof Terrace Plan

Revisions

- Rev A Privacy detail added to North and South elevations 11/08/21  
Rev B Balustrading amended to east side of terrace 18/08/21

IVON BLUMER ARCHITECTS LTD

|         |                           |           |            |
|---------|---------------------------|-----------|------------|
| PROJECT | The Beachcroft Hotel      | DATE      | 06/06/21   |
| TITLE   | Proposed First Floor Plan | DRG NO    | IBA/550/08 |
| SCALE   | 1 : 100                   | REVISIONS | B          |

The Studio • 41 West Drive • Aldwick Bay • West Sussex • PO21 4LZ  
www.ivonblumerarchitects.com • ivon@ivonblumerarchitects.com  
Tel • 01243 262987  
© Ivon Blumer Architects 2017

