



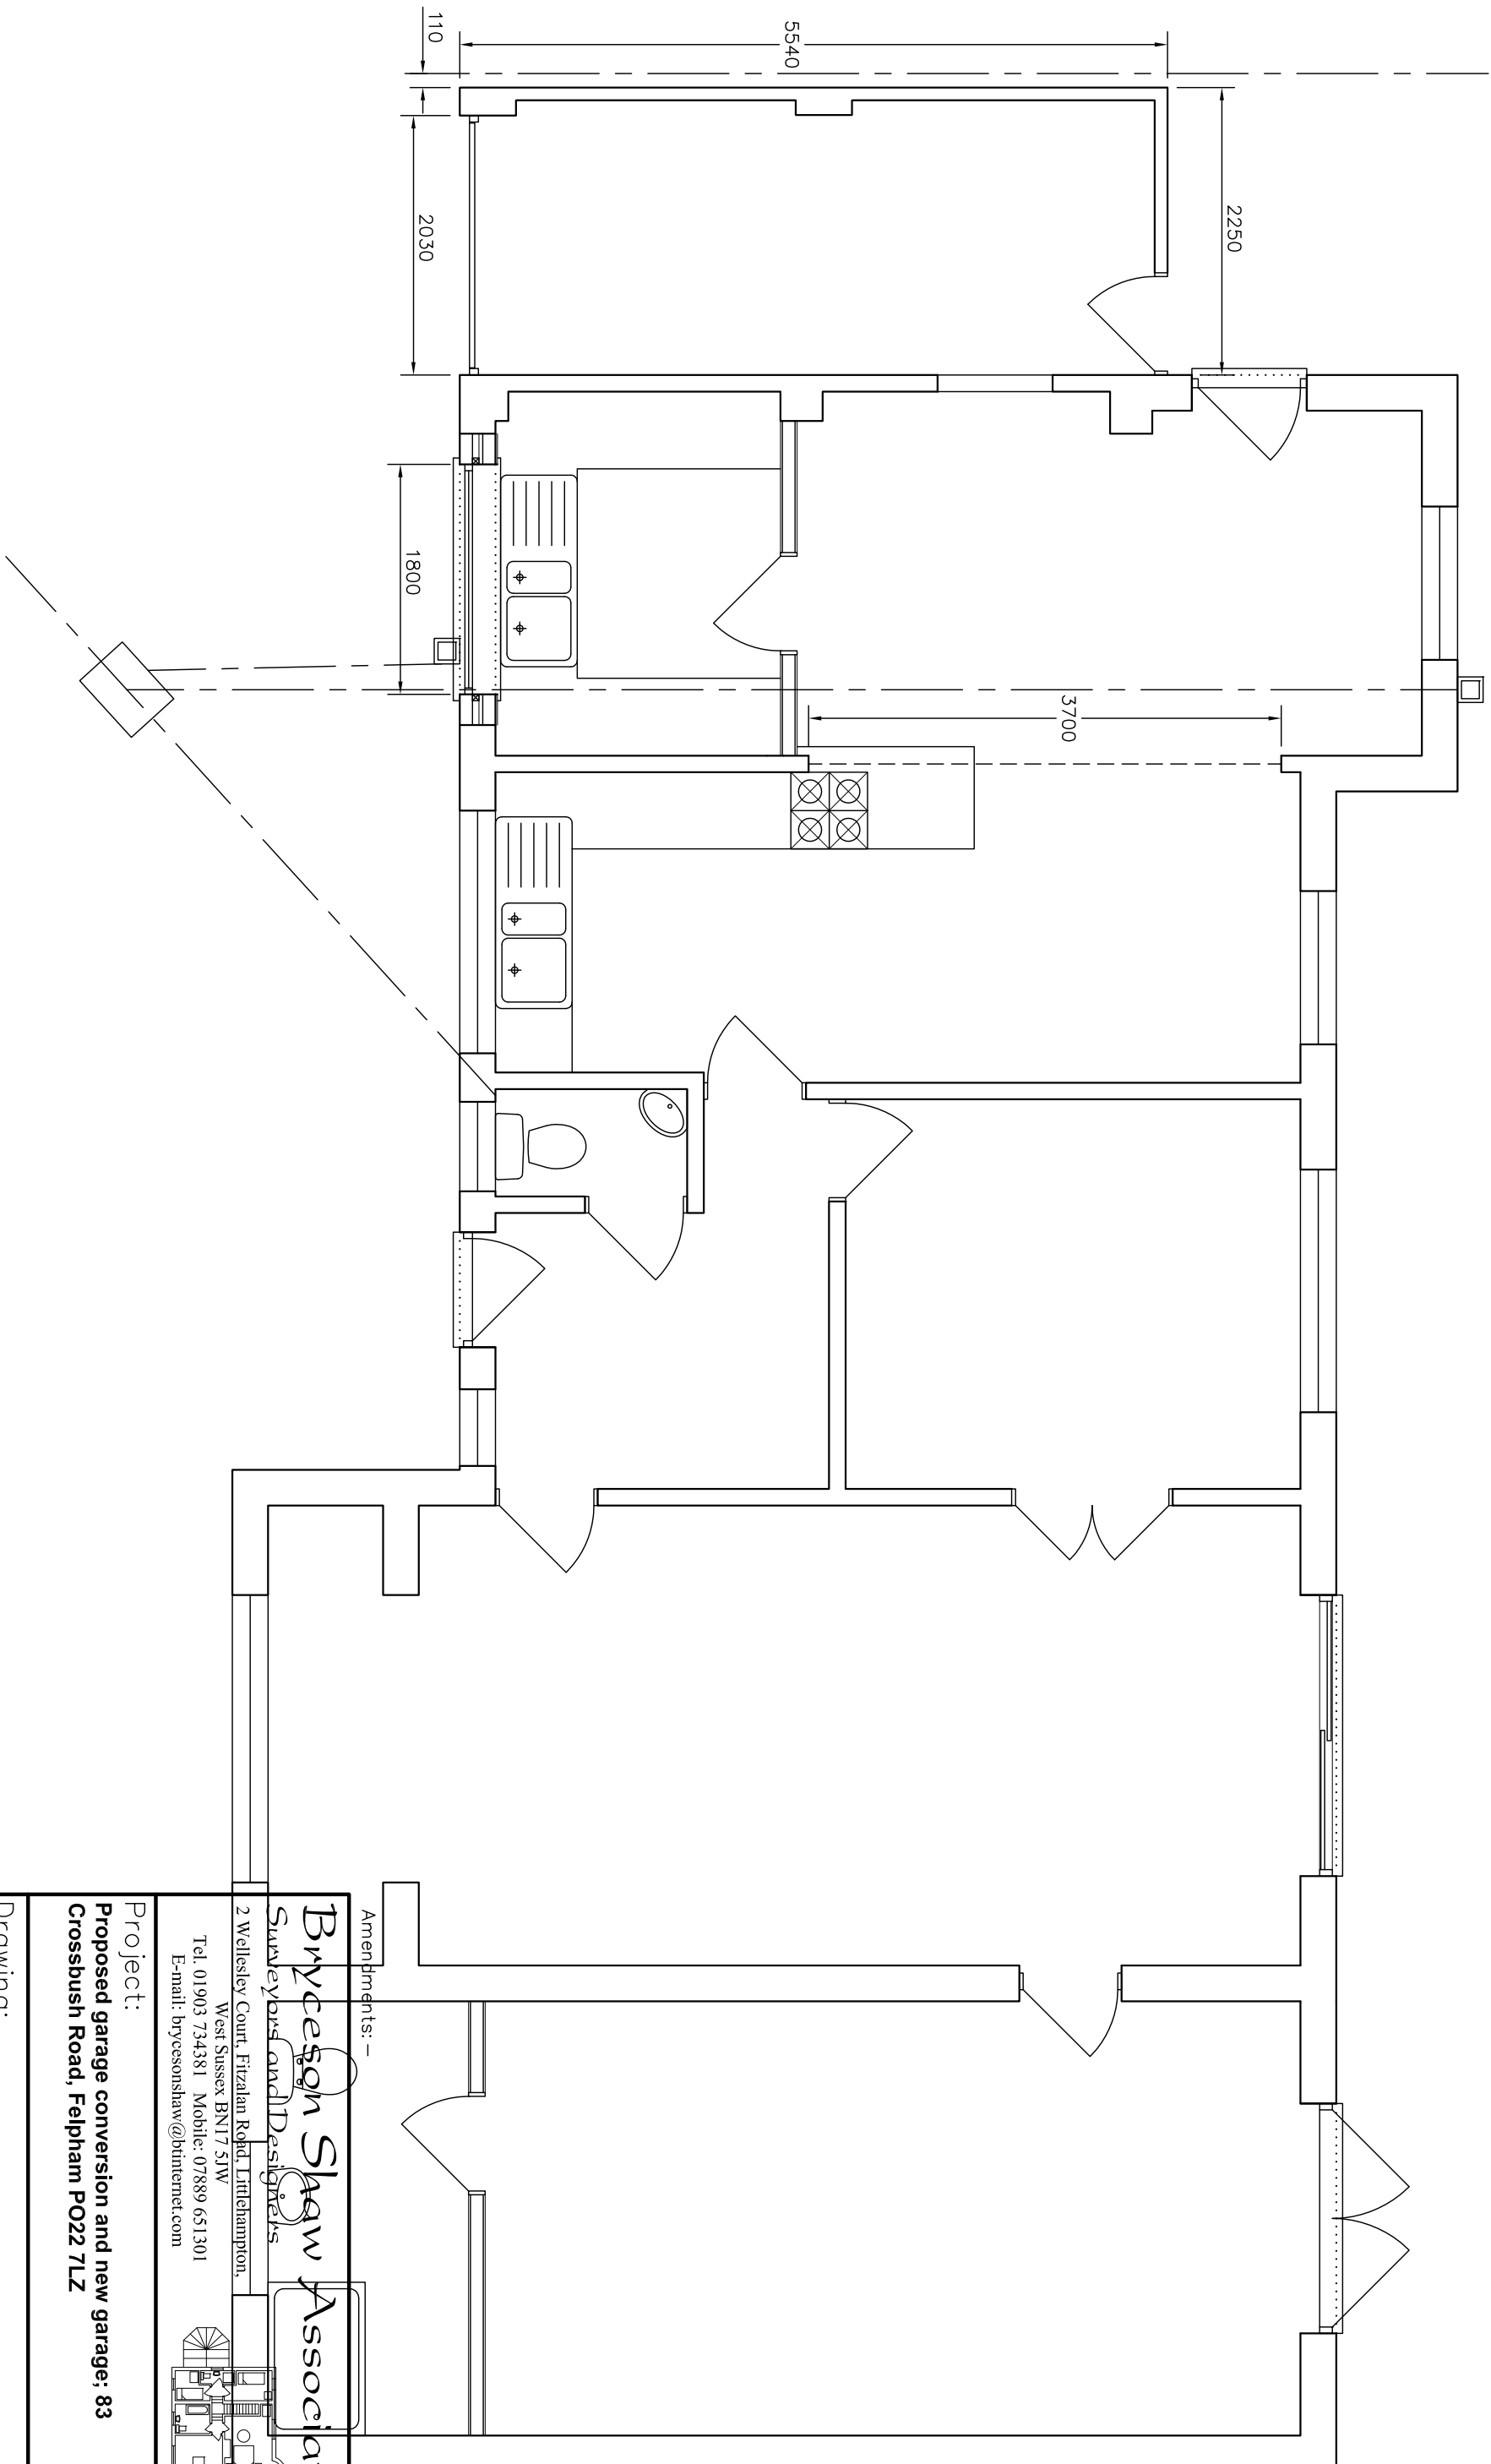

Amenments:—

Bryce & Shaw Associates
Surveyors and Designers

West Sussex BN17 5JW
Tel. 01903 734381 Mobile: 07889 651301
E-mail: bryceconslaw@btinternet.com

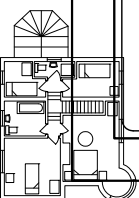

Project:

Proposed garage conversion and new garage; 83 Crossbush Road, Felpham PO22 7LZ

Drawing:

Ground floor plan

For:

Mr. R Pates

Drawn:

Date:

PKS

August 2014

Scales:

No:

1:50 1640/01/03