


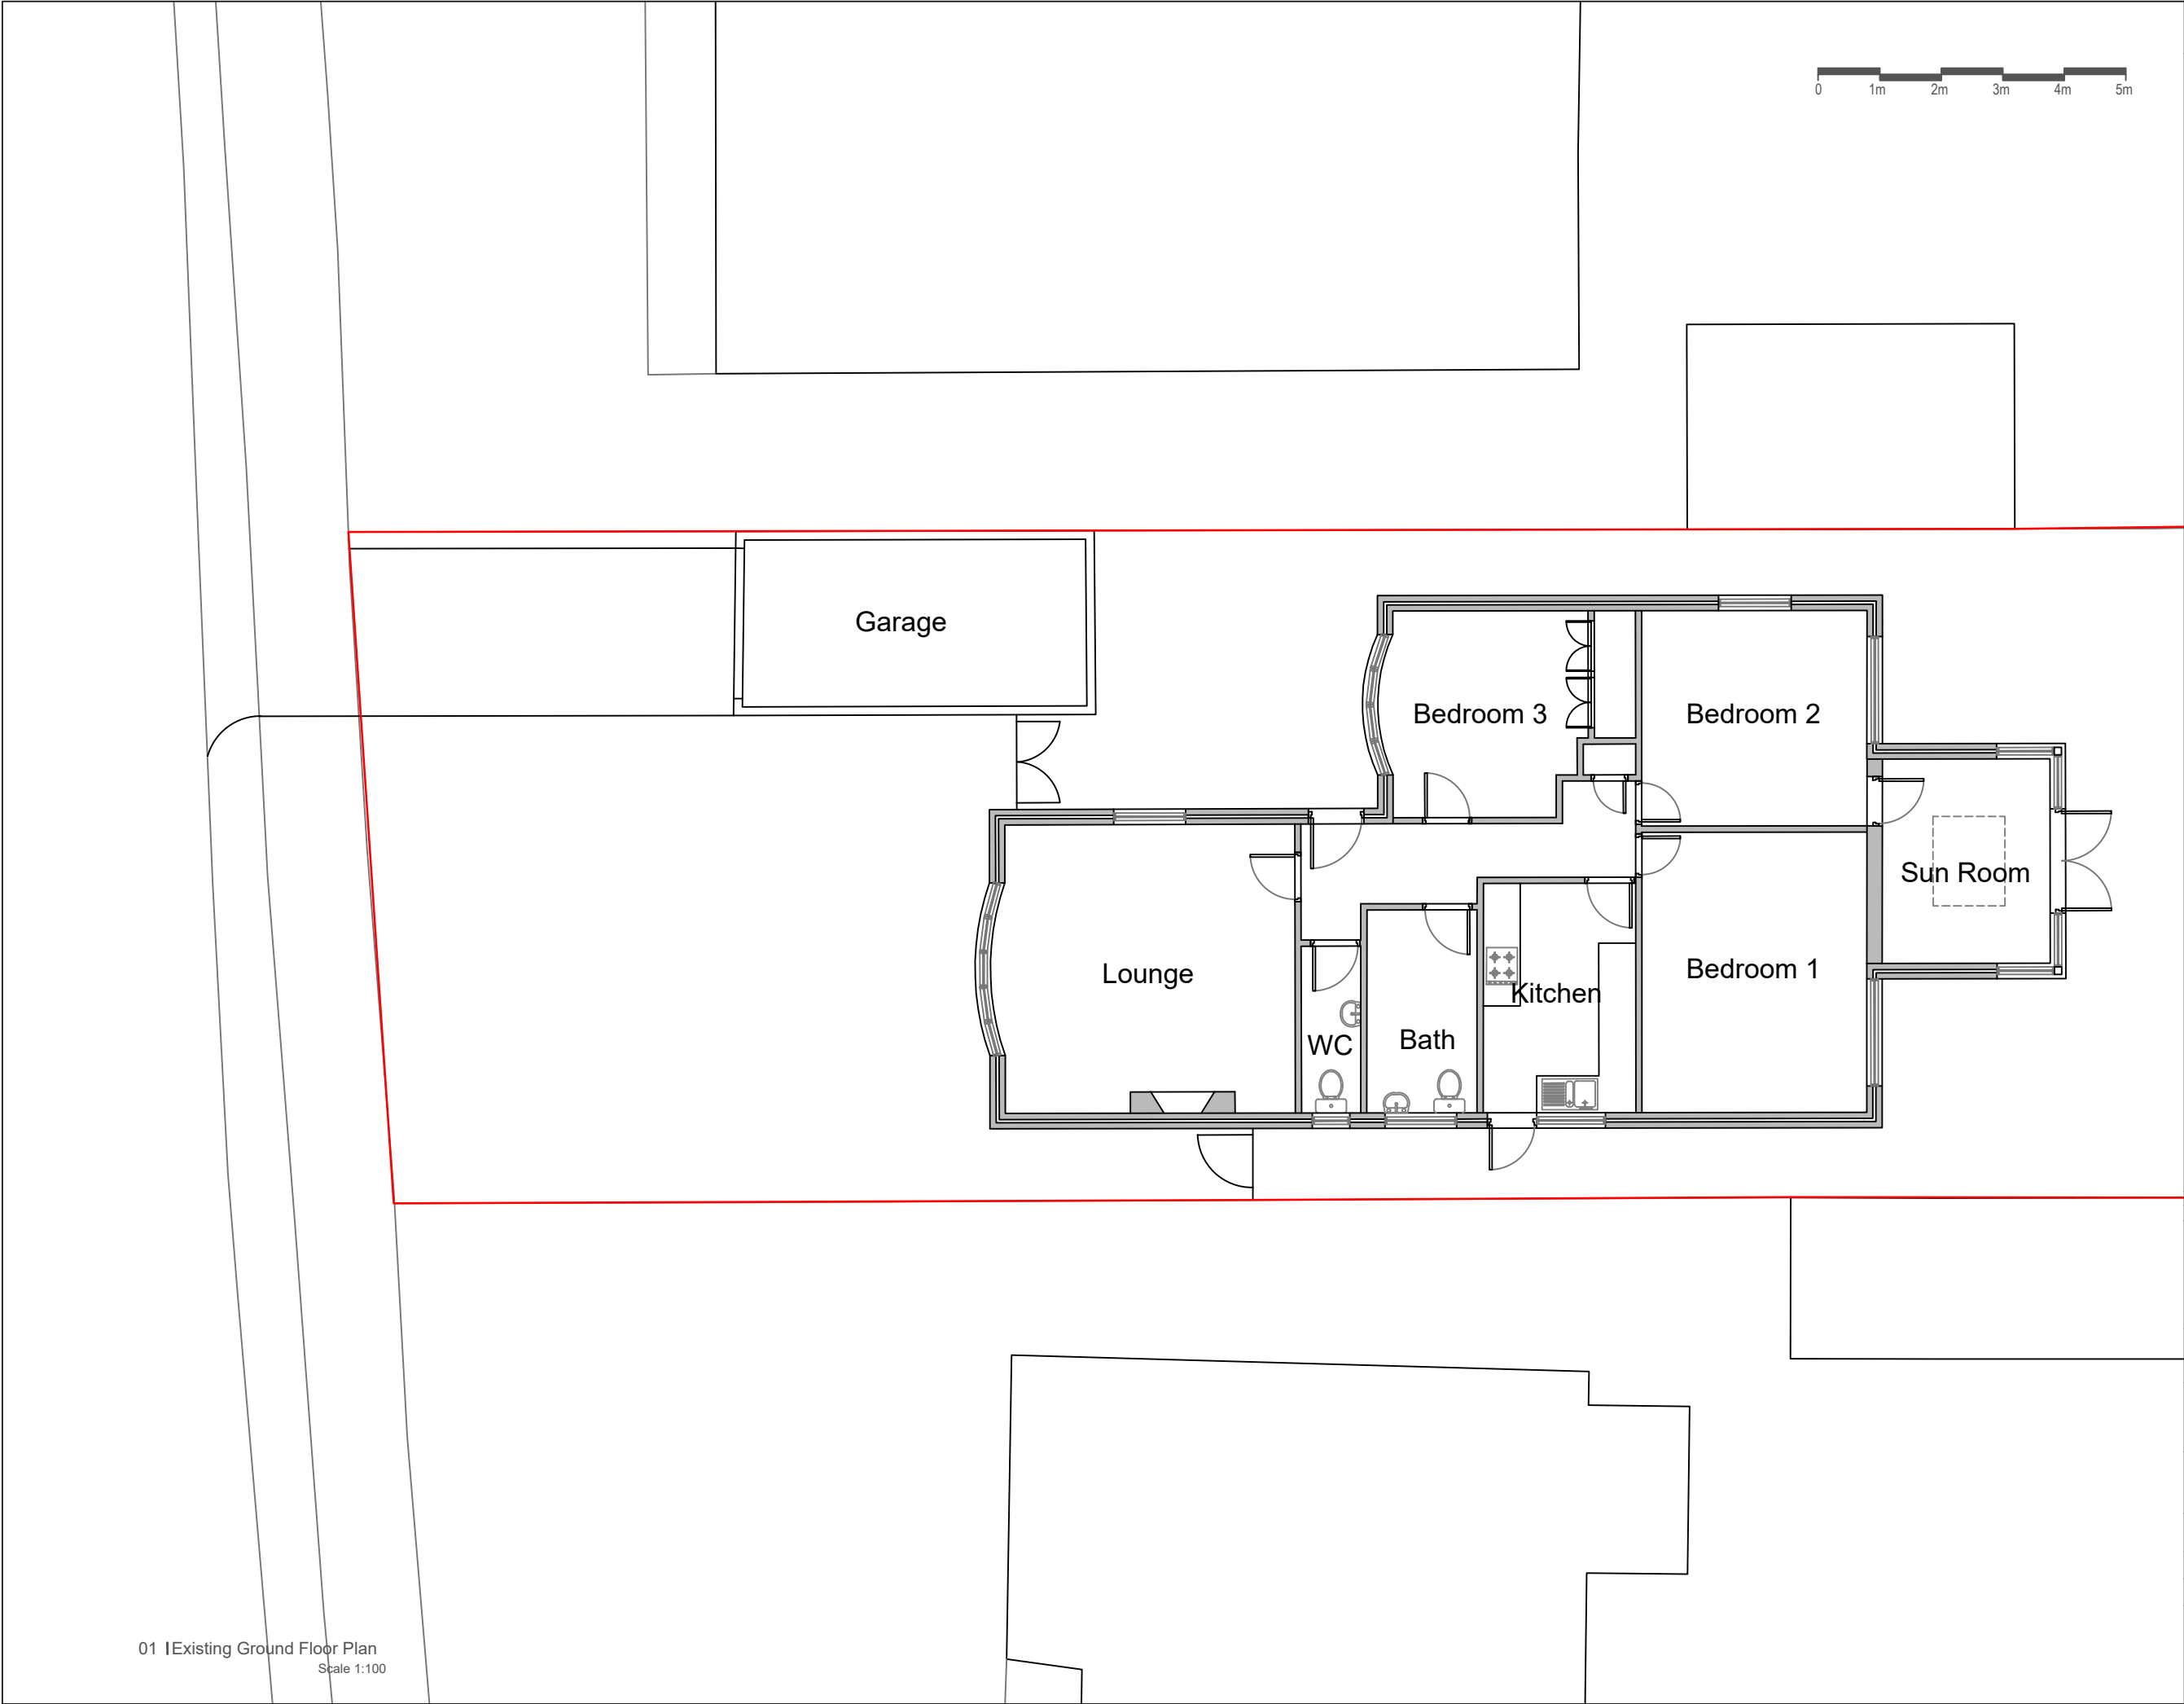

Do not scale from drawings
All dimensions are in mm unless otherwise stated
All dimensions to be verified on site before proceeding with the work
Any discrepancies to be notified in writing to the Architect immediately
All boundaries indicative only and to be confirmed by others

P1	13.01.21	First Issue	MN
Rev	Date	Notes	Int.
Client: 3Sphere			
Status: PRELIMINARY			
Project: 10 The Grove, Felpham PO22 7EX			
Drawing Title: Existing Ground Plan			
Drawing No: 0031-SK-010			Revision: P1
Project No: 0031		Date: 13.01.21	
Drawn By: MN	Checked: MN	Scale: 1-100@A3	

innate
ARCHITECTURE + DESIGN

innatearchitecture.co.uk
t: +44 (0)179 3585 4208
e: info@innatearchitecture.co.uk

01 Existing Ground Floor Plan
Scale 1:100