




Do not scale from drawings
All dimensions are in mm unless otherwise stated
All dimensions to be verified on site before proceeding with the work
Any discrepancies to be notified in writing to the Architect immediately
All boundaries indicative only and to be confirmed by others

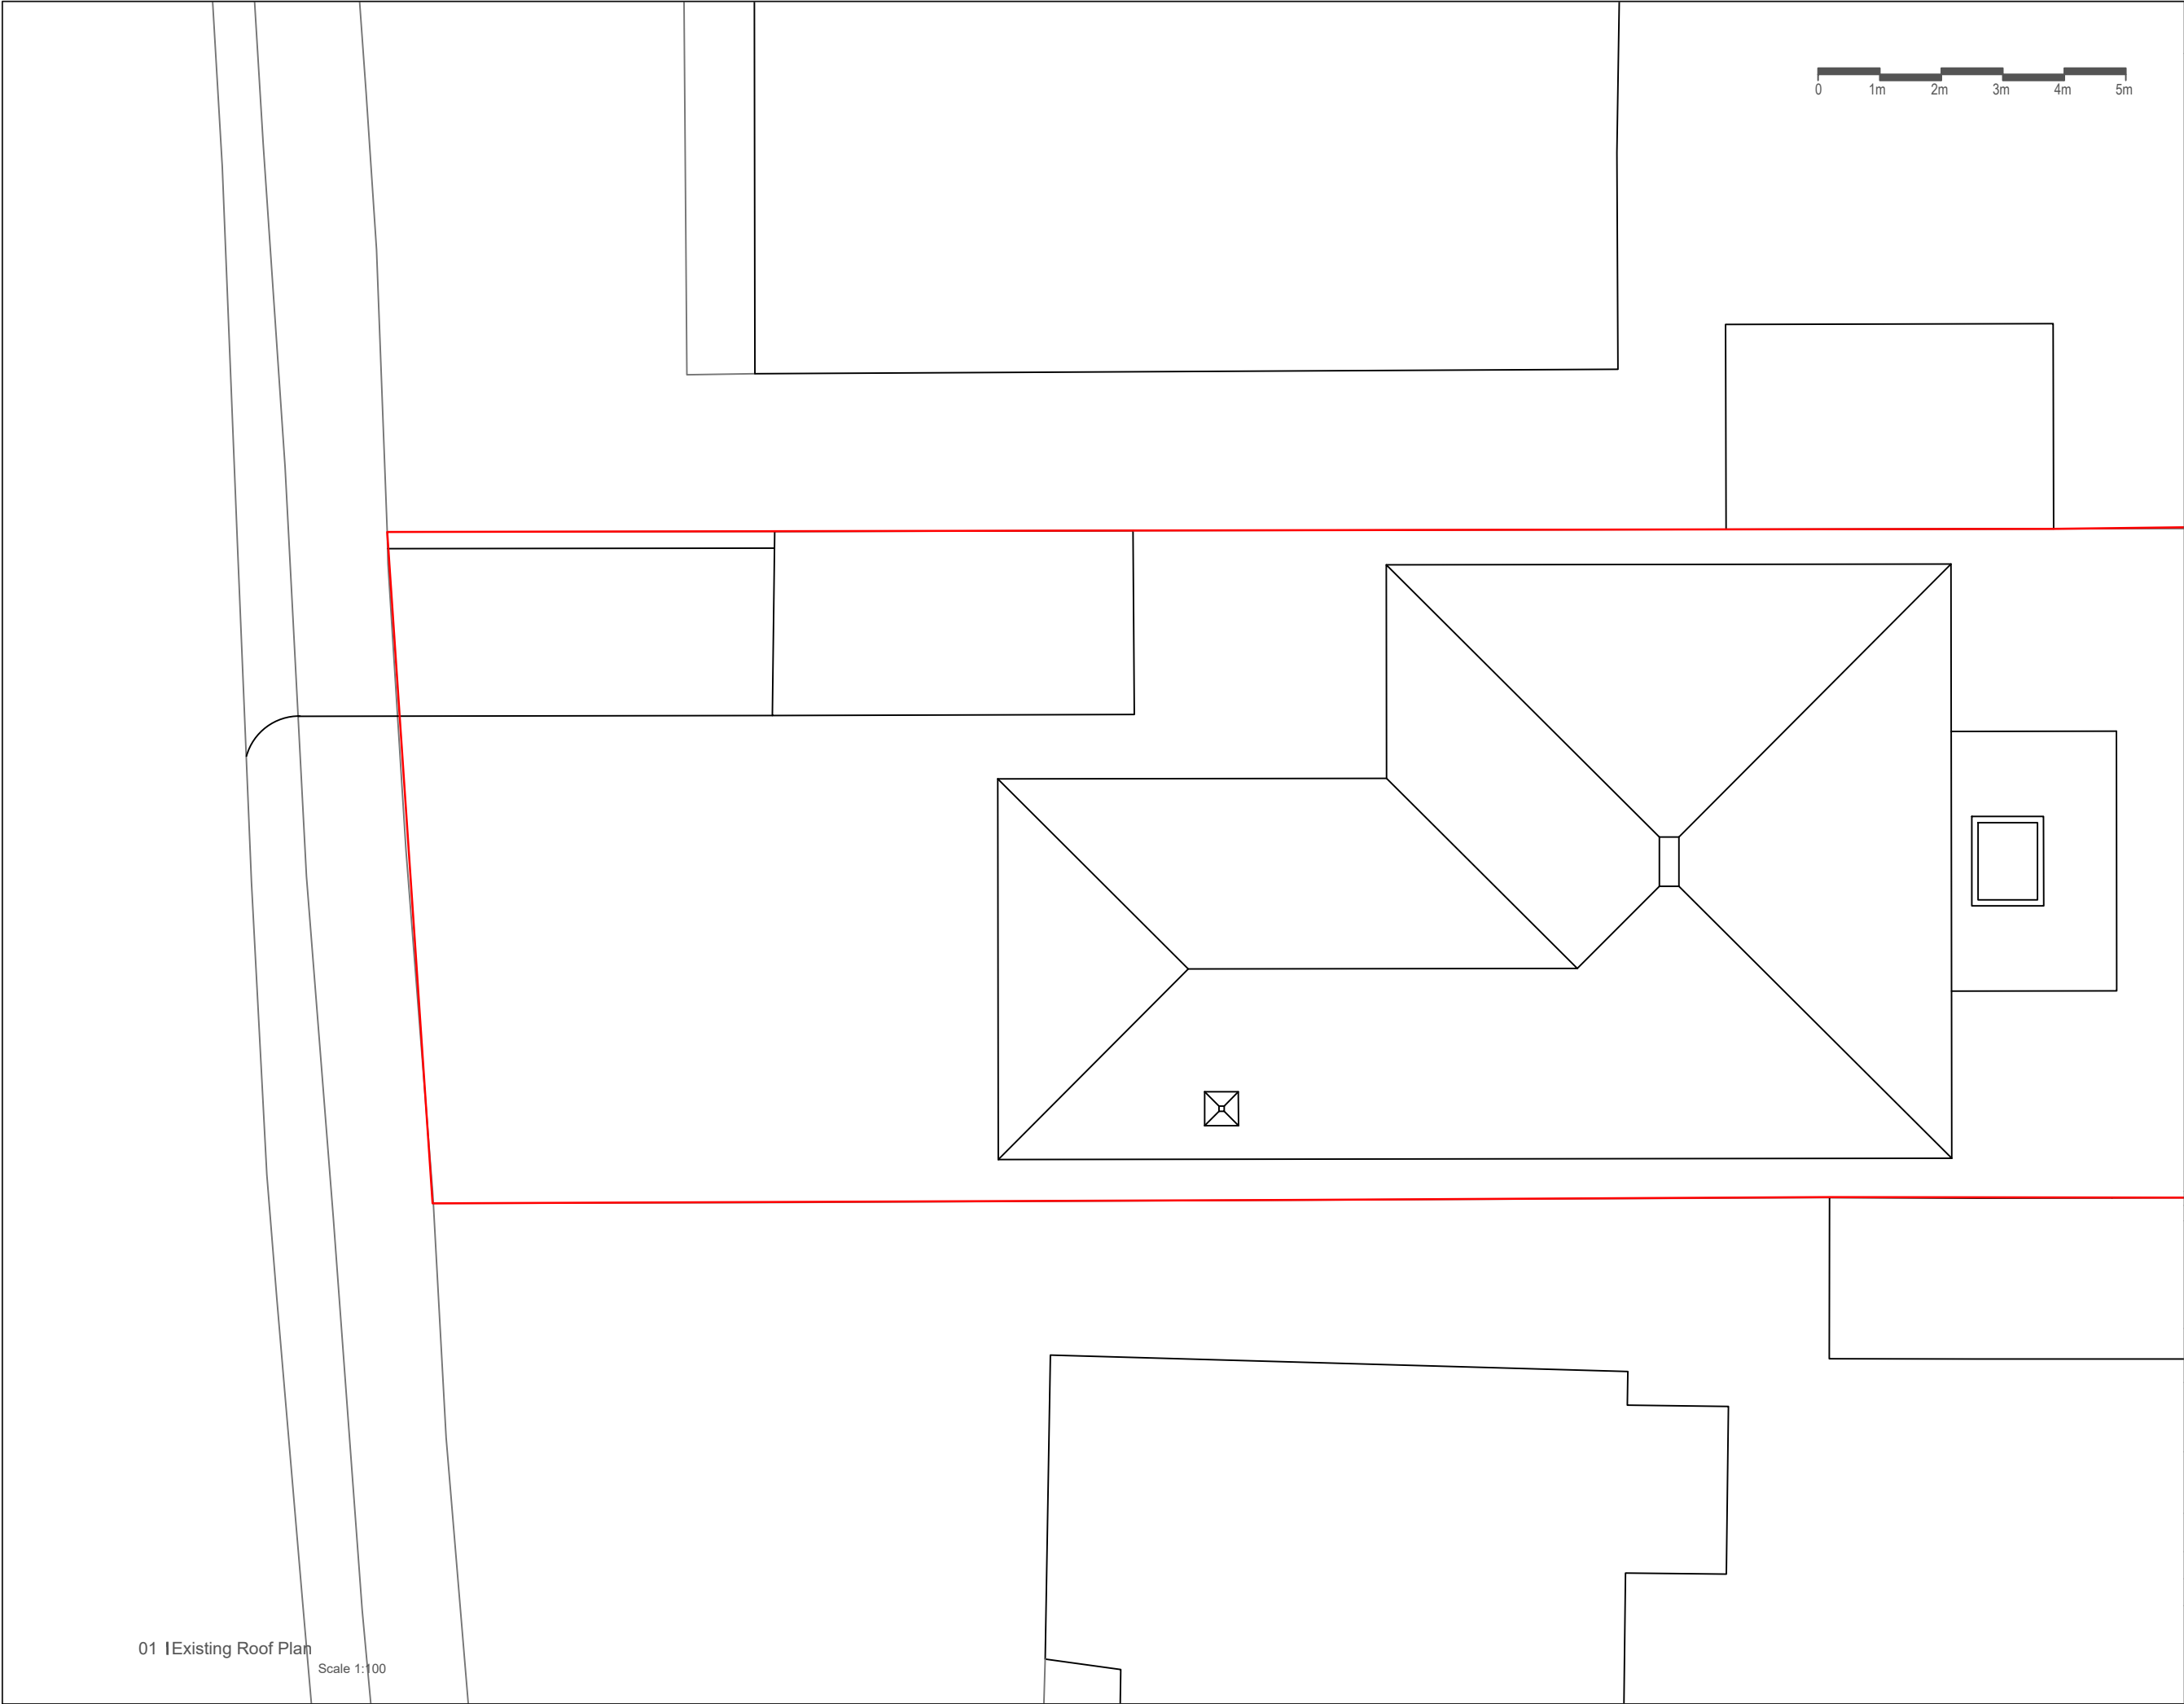

01 I Existing Roof Plan
Scale 1:100

P1	13.01.21	First Issue	MN
Rev	Date	Notes	Int.
Client: 3Sphere			
Status: PRELIMINARY			
Project: 10 The Grove, Felpham PO22 7EX			
Drawing Title: Existing Roof Plan			
Drawing No: 0031-SK-012			Revision: P1
Project No: 0031		Date: 13.01.21	
Drawn By: MN	Checked: MN	Scale: 1-100@A3	

innatearchitecture.co.uk
t: +44 (0)179 3585 4208
e: info@innatearchitecture.co.uk