


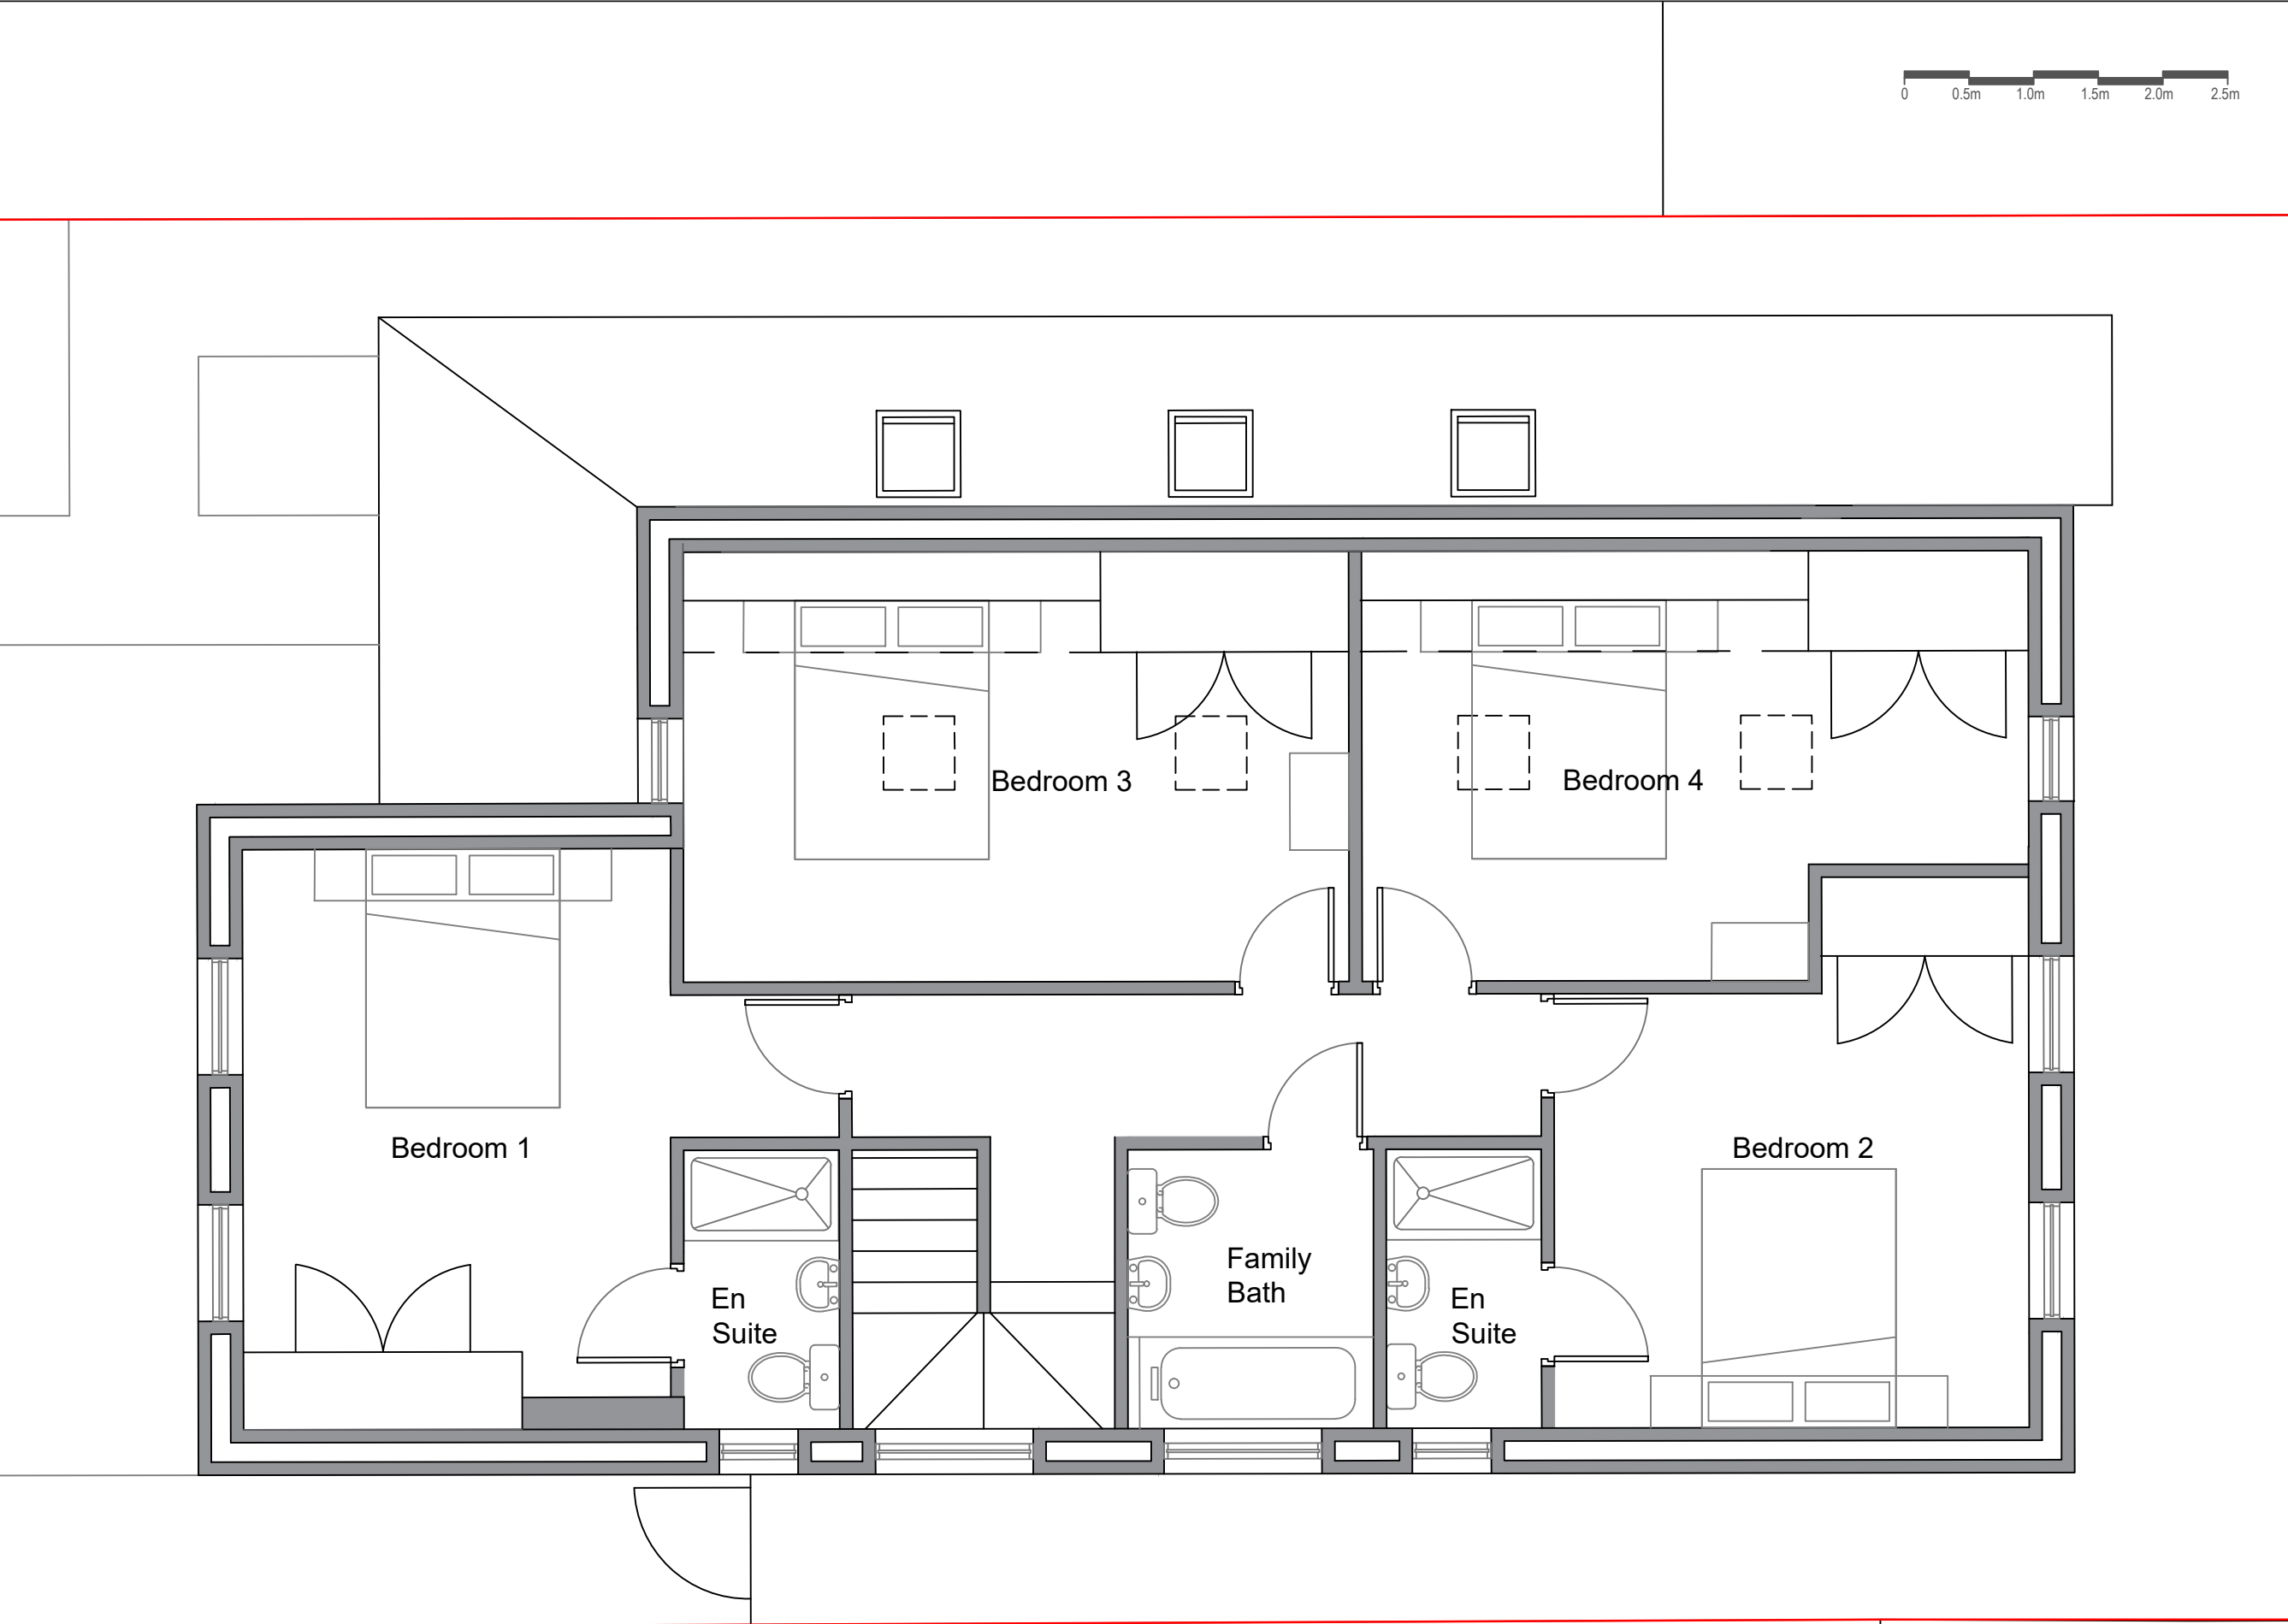

Do not scale from drawings
All dimensions are in mm unless otherwise stated
All dimensions to be verified on site before proceeding with the work
Any discrepancies to be notified in writing to the Architect immediately
All boundaries indicative only and to be confirmed by others

P3	17.06.21	South Elevation Amended	MN
P2	20.02.21	Rear Elevation Amended	MN
P1	13.01.21	First Issue	MN
Rev	Date	Notes	Int.

Client:
3Sphere

Status:
PRELIMINARY

Project:
10 The Grove, Felpham
PO22 7EX

Drawing Title:
Proposed First Floor Plan

Drawing No:
0031-SK-101

Revision:
P3

Project No:	0031	Date:	13.01.21
Drawn By:	MN	Checked:	MN
		Scale:	1-50@A3



innatearchitecture.co.uk
t: +44 (0)179 3585 4208
e: info@innatearchitecture.co.uk

01 IProposed First Floor Plan
Scale 1:50