


00.5m1.0m1.5m2.0m2.5m

Do not scale from drawings
All dimensions are in mm unless otherwise stated
All dimensions to be verified on site before proceeding with the work
Any discrepancies to be notified in writing to the Architect immediately
All boundaries indicative only and to be confirmed by others

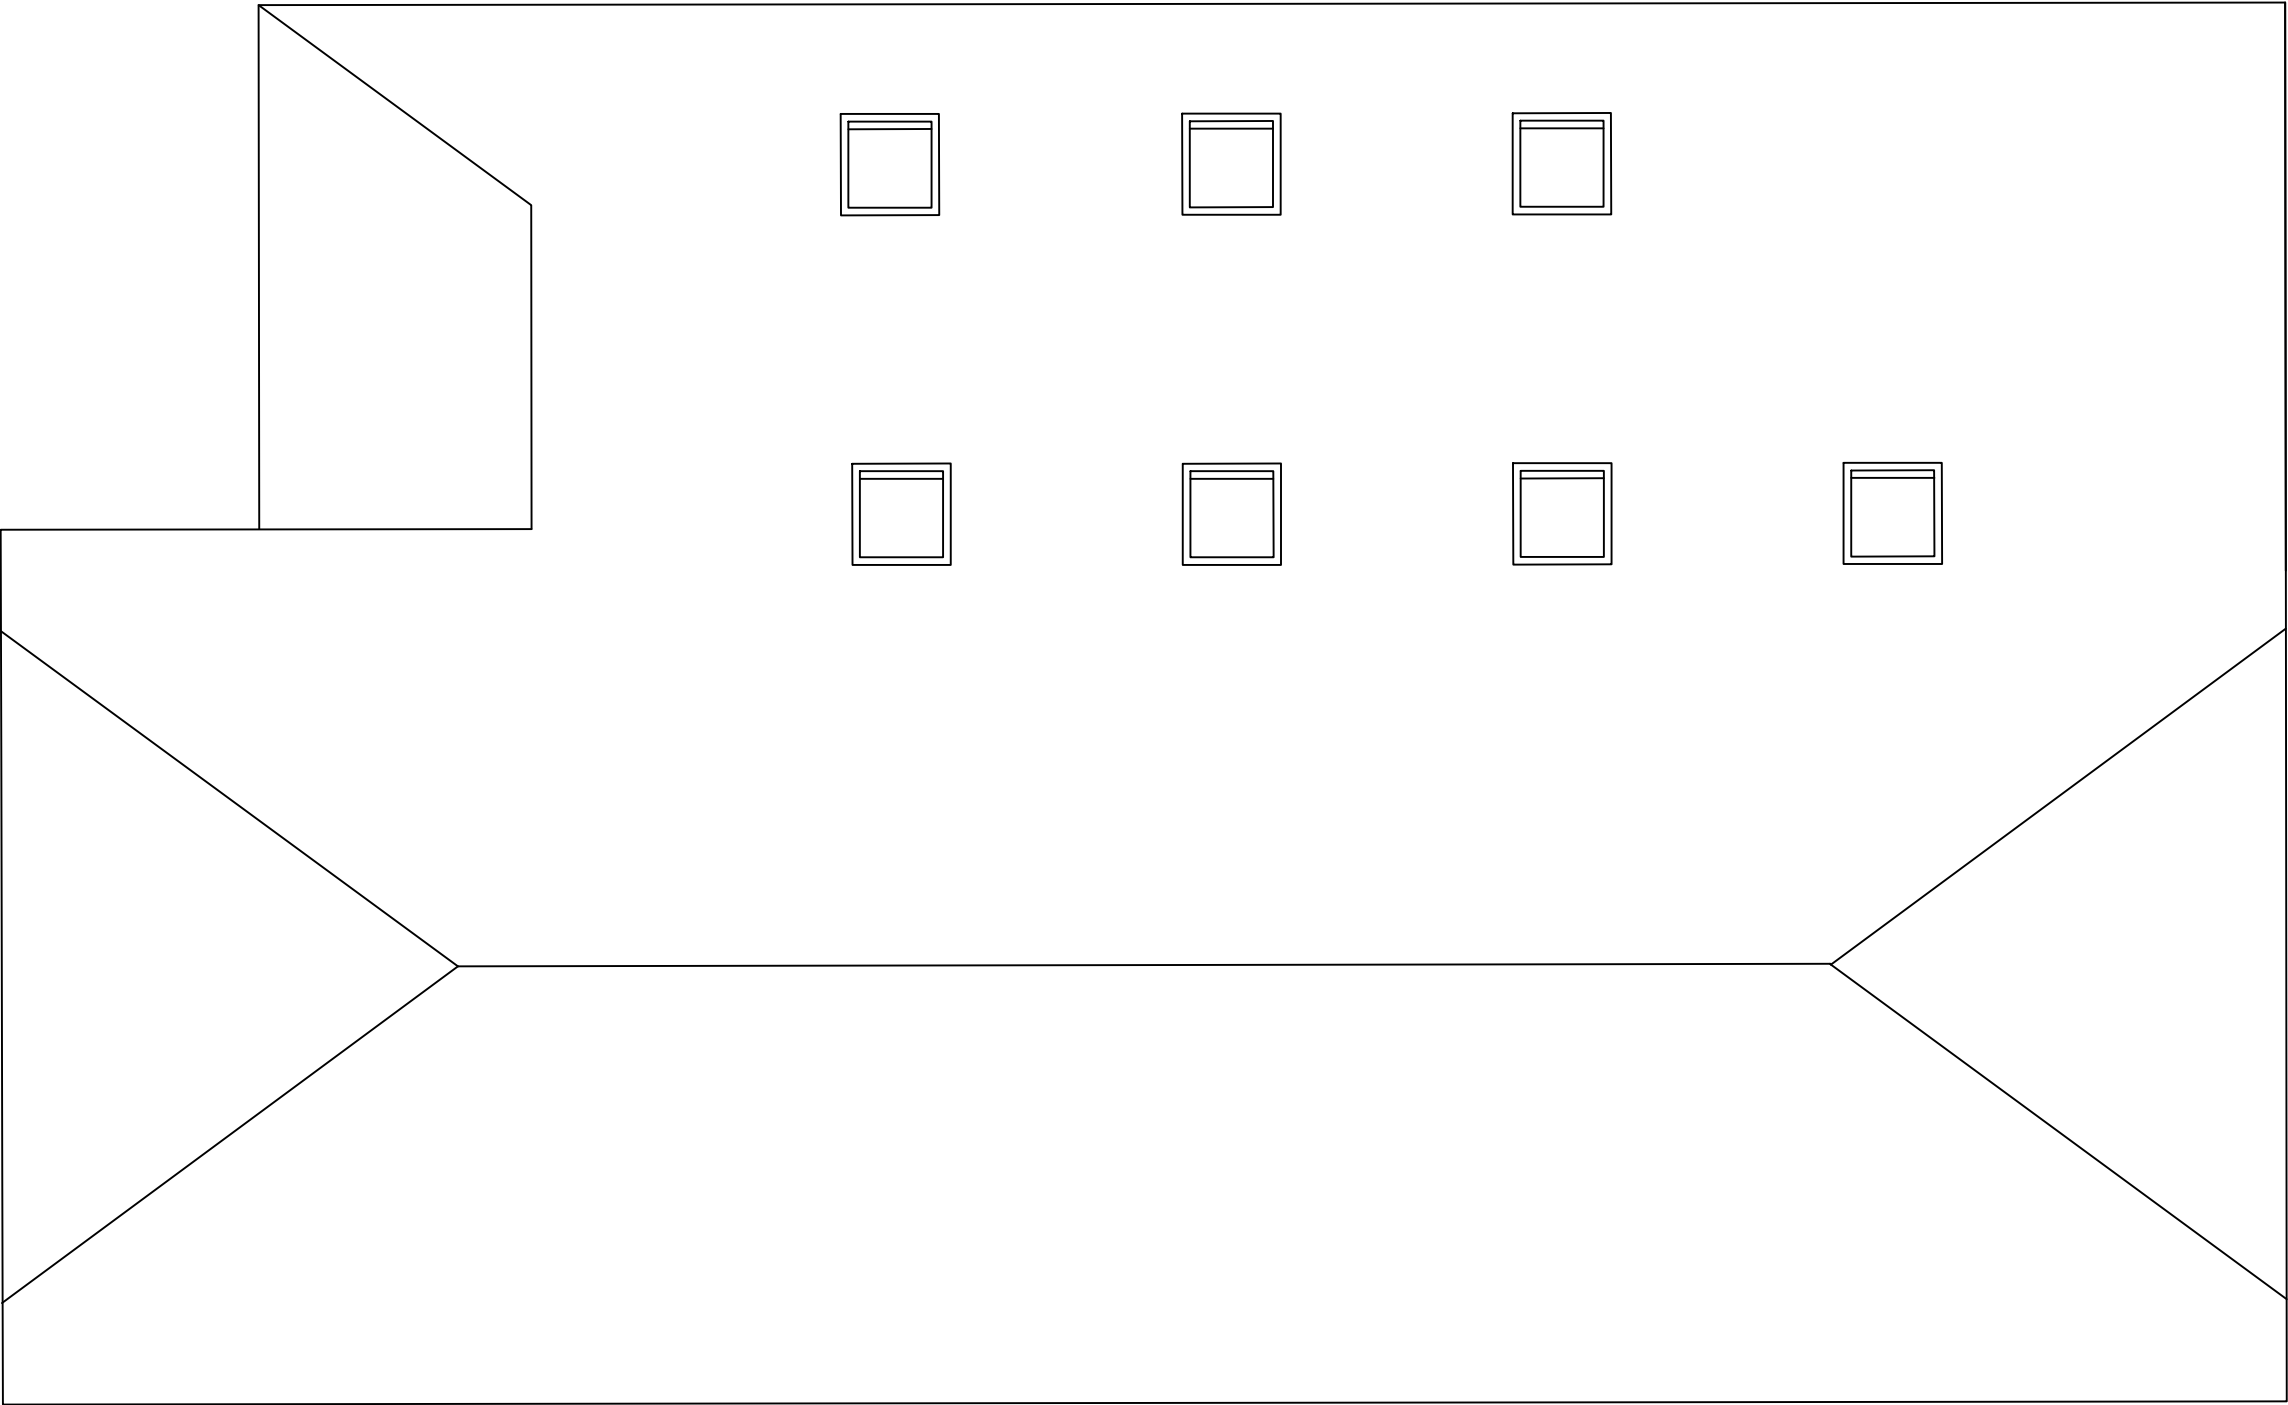

01 IProposed Roof Plan
Scale 1:50

P2	20.01.21	Rear Elevation and Rooflights Amended	MN
P1	13.01.21	First Issue	MN
Rev	Date	Notes	Int.

Client:
3Sphere

Status:
PRELIMINARY

Project:
10 The Grove, Felpham
PO22 7EX

Drawing Title:
Proposed Roof Plan

Drawing No: 0031-SK-102	Revision: P2
----------------------------	------------------------

Project No:	0031	Date:	13.01.21
Drawn By:	MN	Checked:	MN
		Scale:	1-50@A3



INNATE
ARCHITECTURE + DESIGN

innatearchitecture.co.uk
t: +44 (0)79 3585 4208
e: info@innatearchitecture.co.uk